

STUDIO 11 architecture

Do not scale directly from this drawing. All discrepancies are to be brought to the attention of the below office.

The copyright to this drawing is owned by studio 11 architecture.

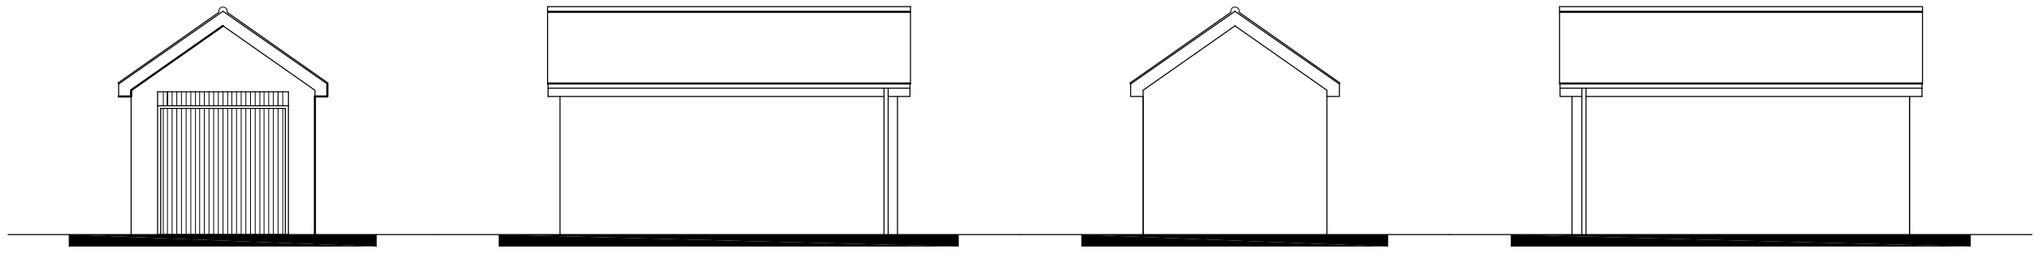


Front Elevation | Side Elevation | Rear Elevation | Side Elevation

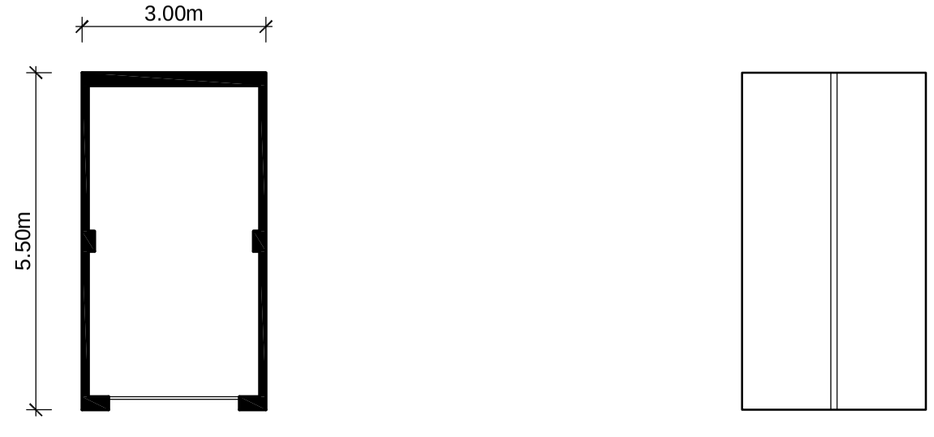


Floor Plan

Roof Plan

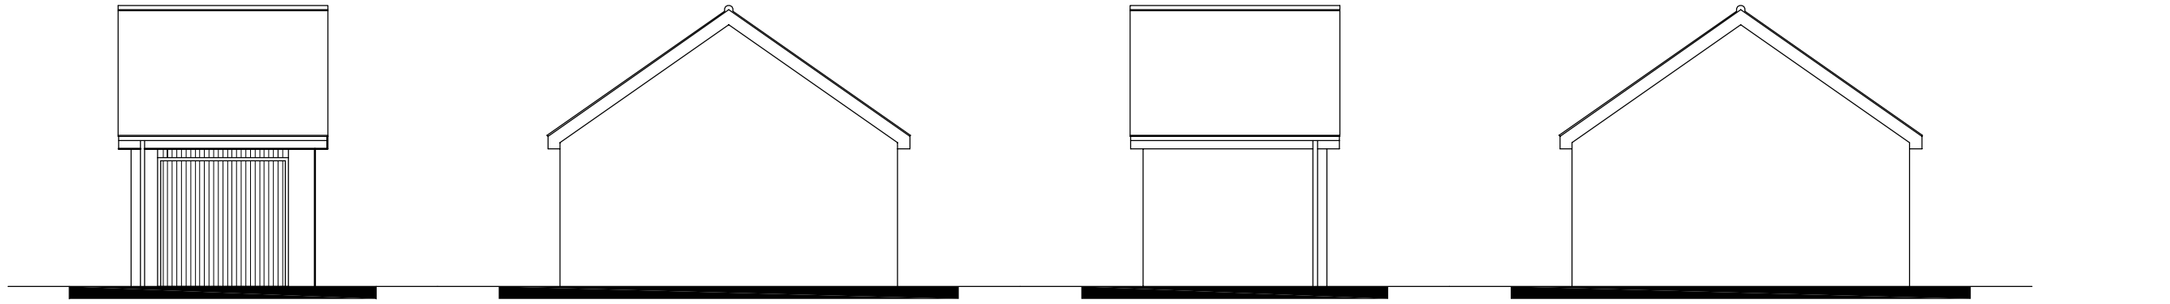

Front Elevation | Side Elevation | Rear Elevation | Side Elevation

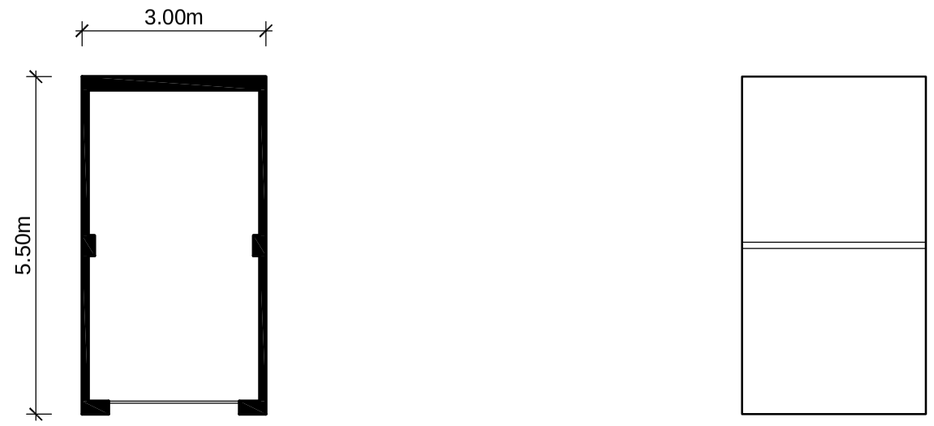

Floor Plan

Roof Plan

Chartered Institute of Architectural Technologists

Measurement Bar - When printed to the corect scale this line measures 100mm.

PLANNING APPLICATION

REVISION	DATE	DRAWN	DESCRIPTION

CLIENT Ashley King (Developments) Ltd

PROJECT Proposed residential development at Westmoreland Road, Moulton

DRAWING Single Garages
Floor Plans & Elevations

SCALE 1:100 @ A2 **DRAWN** KB **DATE** 05.09.2014

STUDIO 11 architecture

DRAWING NO. 201.DSG.P.01

STUDIO 11 ARCHITECTURE LTD, THE BOATHOUSE BUSINESS CENTRE, HARBOUR SQUARE, NENE PARADE, WISBECH, CAMBRIDGESHIRE. PE13 3BH
T: 01945 467339 E: design@studio11architecture.co.uk W: www.studio11architecture.co.uk