

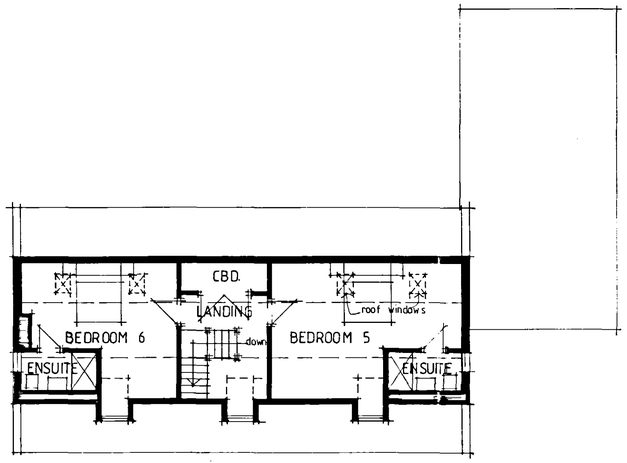



SECOND FLOOR PLAN

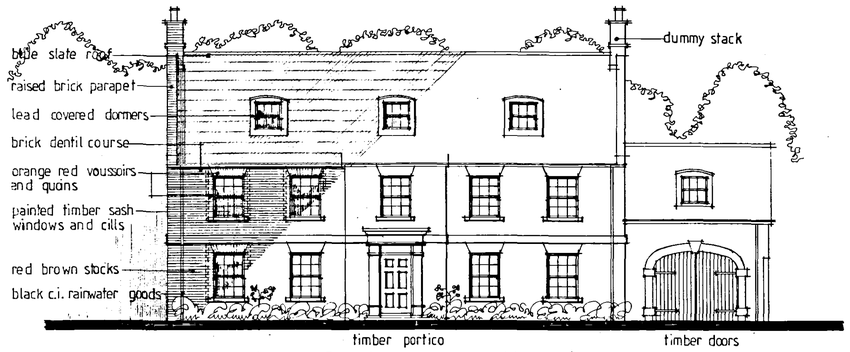

NORTH EAST ELEVATION - to high street

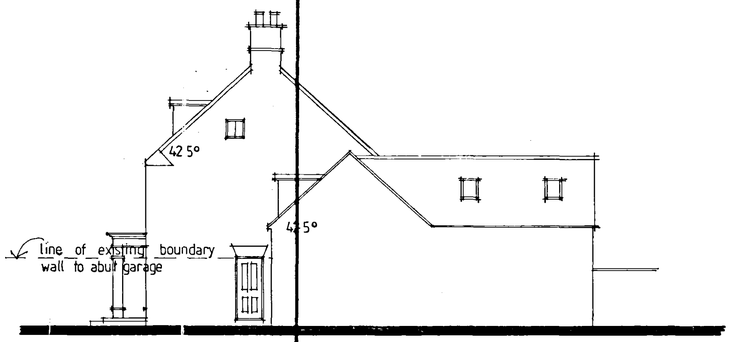


NORTH WEST ELEVATION

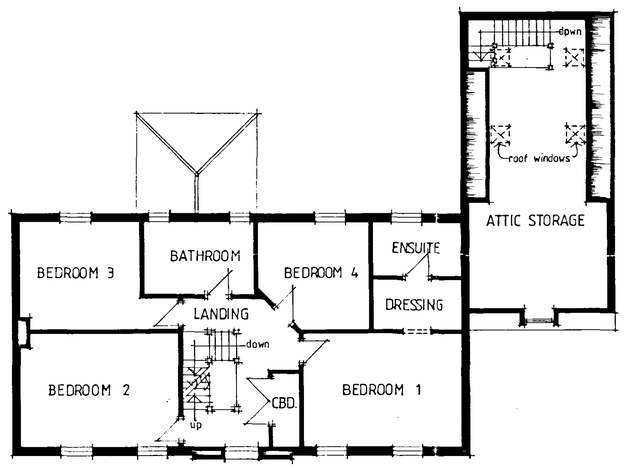


FIRST FLOOR PLAN




SOUTH WEST ELEVATION

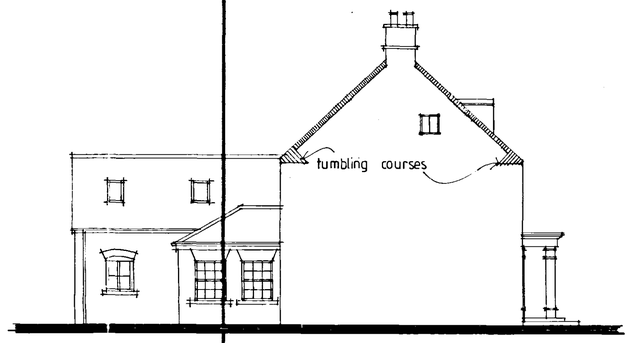


SOUTH EAST ELEVATION

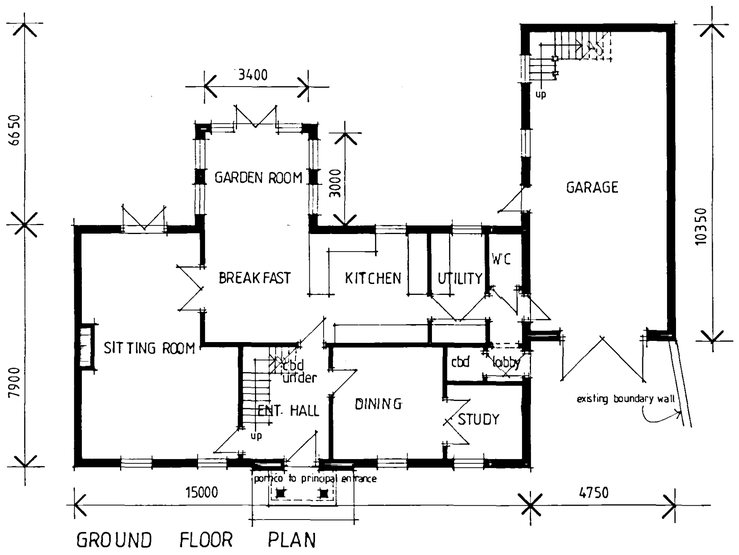


GROUND FLOOR PLAN

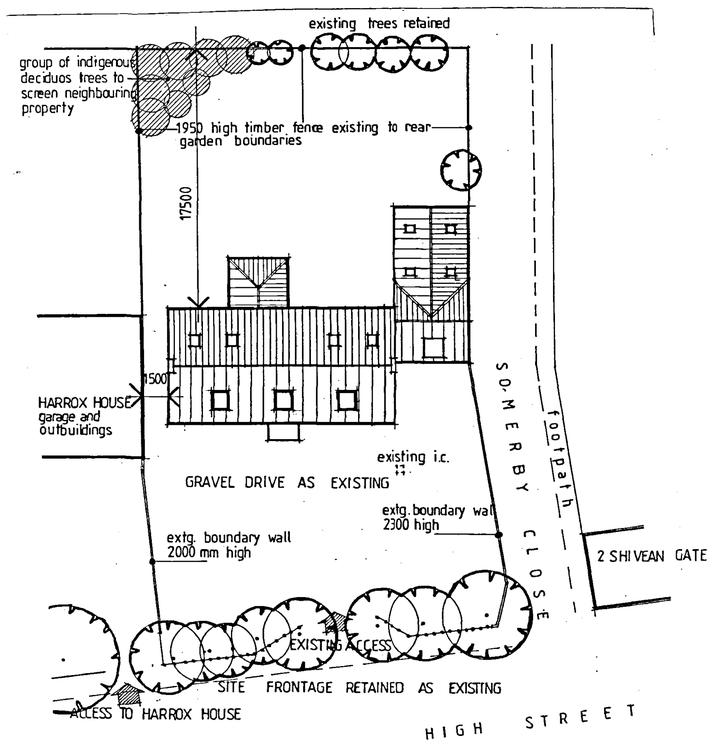

SITE LAYOUT 1:200

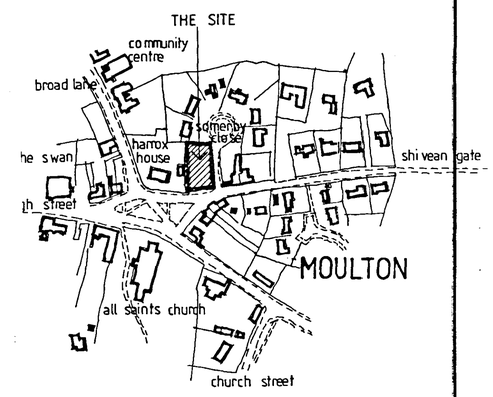

LOCATION PLAN 1:2500

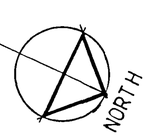

Planning
02 SEP 2008
Rec: 0281/08

Trevor A Clay RIBA Ltd
Chartered Architects
14 Old Fendike Road
Weston Hills
SPALDING
Lincolnshire PE12 6DD

Tel/Fax: 01406 380027 Mob: 07778 597975 Email: trevorclay@btscali.co.uk

project:
PROPOSED ALTERATIONS AND EXTENSIONS TO APPROVED HOUSE AT 1 HIGH STREET MOULTON FOR J. N & T BARNETT

drawing:
AMENDED PLANNING APPLICATION DRAWING

date: 22 AUGUST 08 proj. no: 08/219/PA
scale: 1: 100, 200, 2500 drg. no: 003 rev: