



SECOND FLOOR PLAN

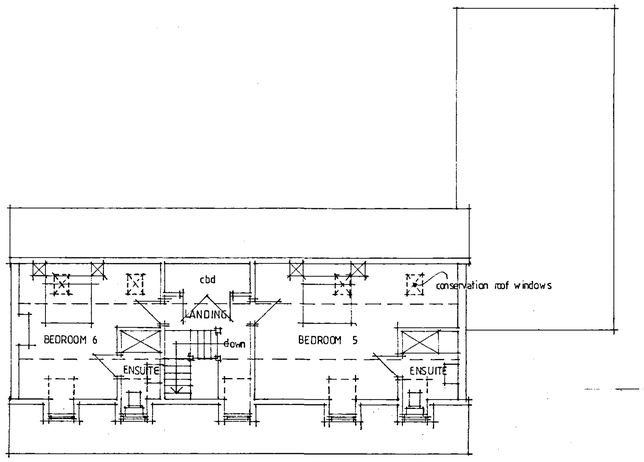


NORTH EAST ELEVATION - to high street




SOUTH WEST ELEVATION

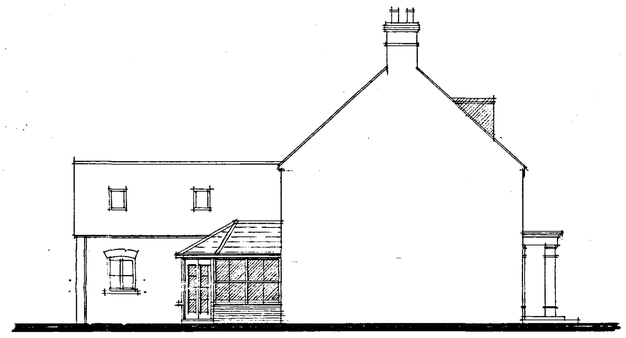


SOUTH EAST ELEVATION

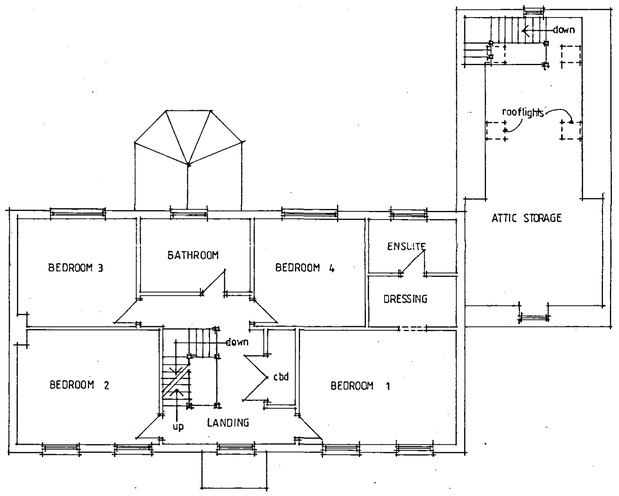


FIRST FLOOR PLAN

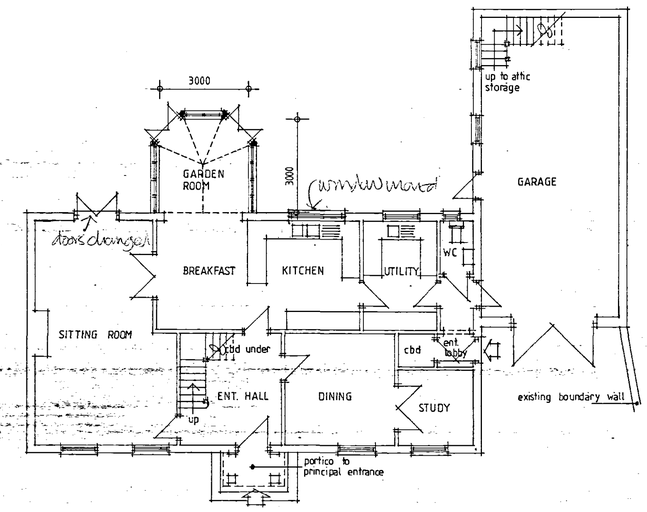

GROUND FLOOR PLAN

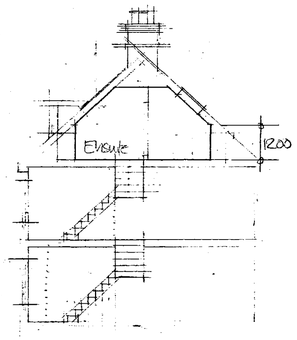

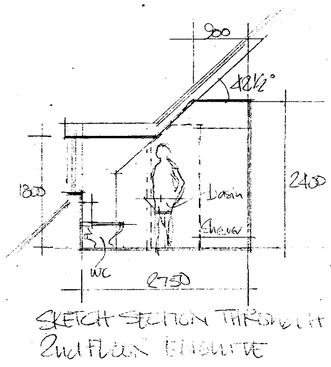

SKETCH SECTION THROUGH 2nd FLOOR ENSUITE

Trevor A Clay RIBA Ltd
Chartered Architects
14 Old Fendike Road
Weston Hills
SPALDING
Lincolnshire PE12 6DD

Tel/Fax: 01406 380027 Mob: 07778 597975 Email: trevorclay@tiscali.co.uk

project:
PROPOSED ALTERATIONS AND EXTENSIONS
TO APPROVED HOUSE AT 1 HIGH STREET
MOULTON FOR J, N & T BARNETT

drawing:
SKETCH PROPOSALS

date: 19 May 08 proj. no: 08/219/PA
scale: 1:100 drg. no: 001 rev: