



SECOND FLOOR PLAN




NORTH EAST ELEVATION - to high street

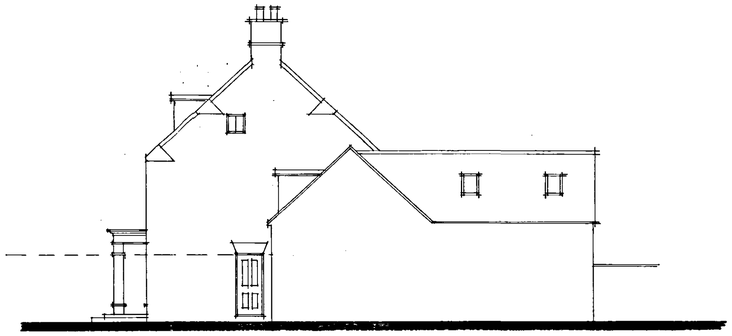

NORTH WEST ELEVATION

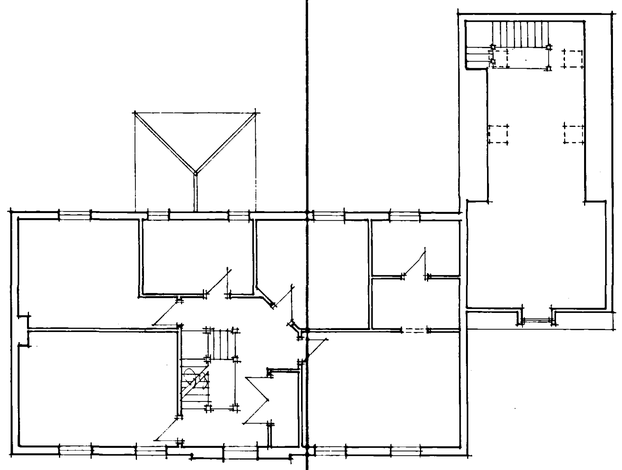


FIRST FLOOR PLAN

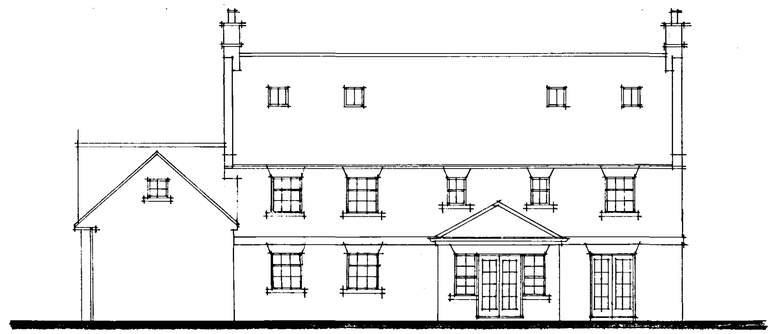

SOUTH WEST ELEVATION



SOUTH EAST ELEVATION

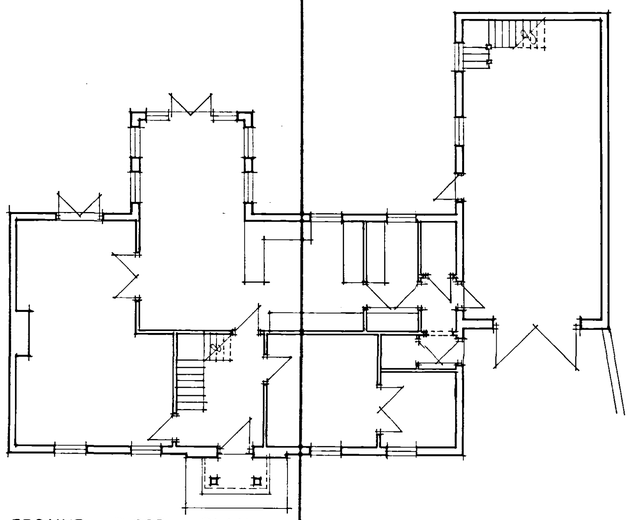

GROUND FLOOR PLAN

PRELIMINARY

Trevor A Clay RIBA Ltd
Chartered Architects
14 Old Fendike Road
Weston Hills
SPALDING
Lincolnshire PE12 6DD

Tel/Fax: 01406 380027 Mob: 07778 597975 Email: trevorclay@tiscali.co.uk

project:

PROPOSED ALTERATIONS AND EXTENSIONS TO APPROVED HOUSE AT 1 HIGH STREET MOULTON FOR J, N & T BARNETT

drawing:

AMENDED PLANNING APPLICATION DRAWING

date: 22 AUGUST 08 proj. no: 08/219/PA

scale: 1:100, 200, 2500 drg. no: 003 rev: