




SECOND FLOOR PLAN

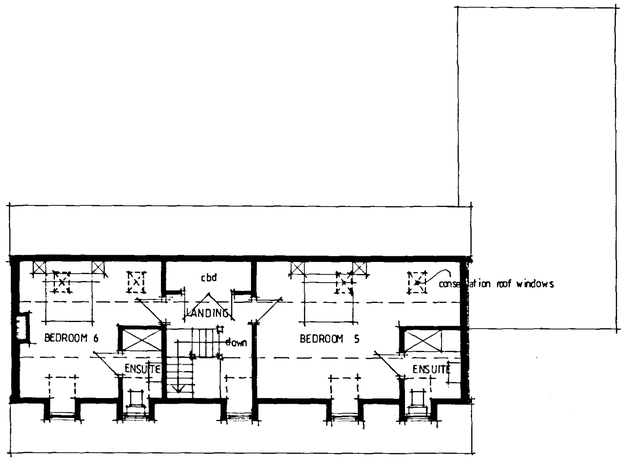

NORTH EAST ELEVATION - to high street

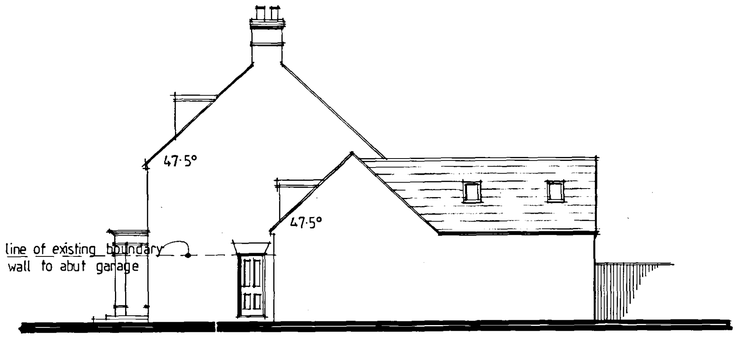


NORTH WEST ELEVATION

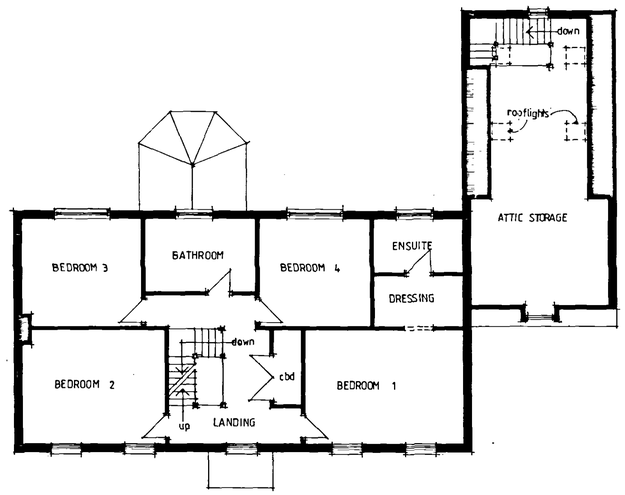


FIRST FLOOR PLAN




SOUTH WEST ELEVATION

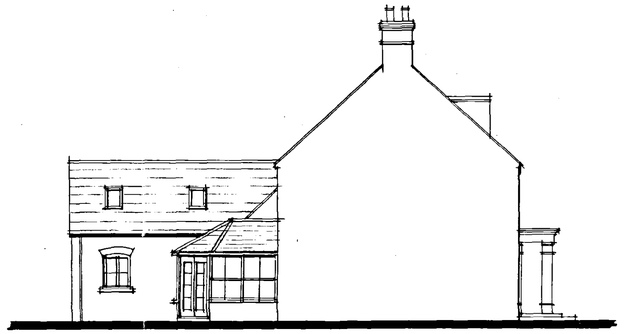


SOUTH EAST ELEVATION

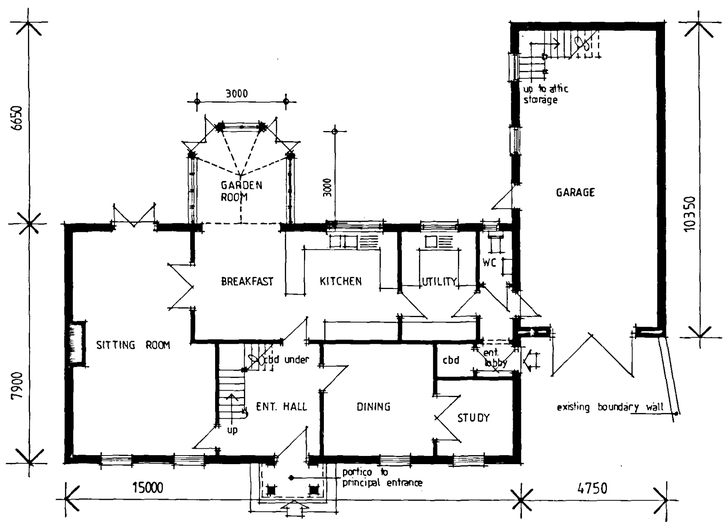


GROUND FLOOR PLAN

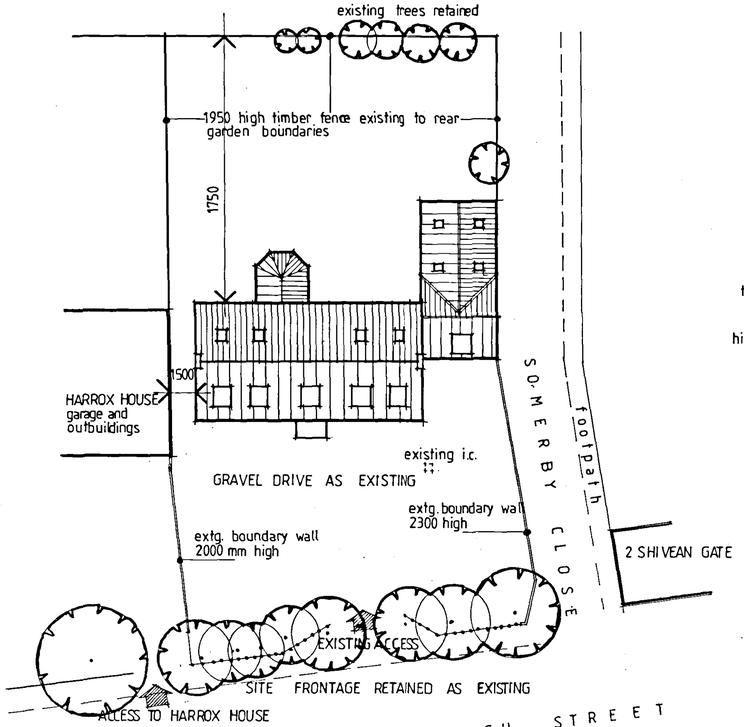

SITE LAYOUT 1:200

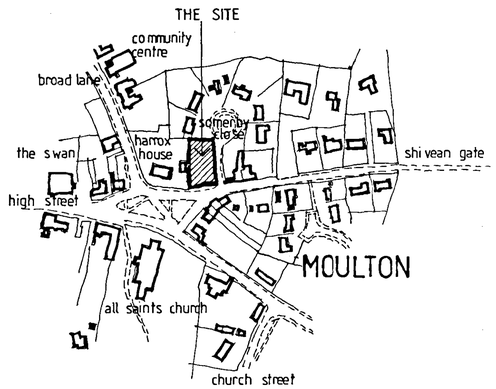

LOCATION PLAN 1:2500

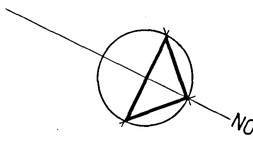

Planning & Development
11 JUL 2008
Ref: 0781/08

SUPERSEDED

Trevor A Clay RIBA Ltd
Chartered Architects
14 Old Fendike Road
Weston Hills
SPALDING
Lincolnshire PE12 6DD
Telfax: 01406 380027 Mob: 07778 597975 Email: trevorclay@tiscali.co.uk

project:
PROPOSED ALTERATIONS AND EXTENSIONS TO APPROVED HOUSE AT 1 HIGH STREET MOULTON FOR J, N & T BARNETT

drawing:
PLANNING APPLICATION DRAWING

date: 01 June 08 proj. no: 08/219/PA
scale: 1:100, 200, 2500 drg. no: 002 rev: