

Do not scale off this drawing


All site dimensions to be checked before work commences.

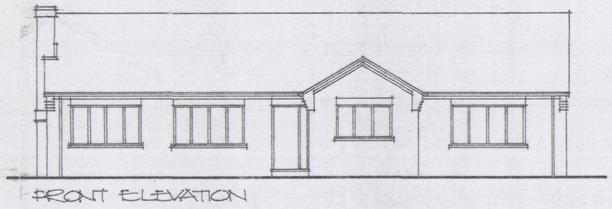


FRONT ELEVATION

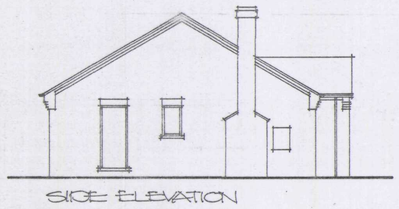


SIDE ELEVATION

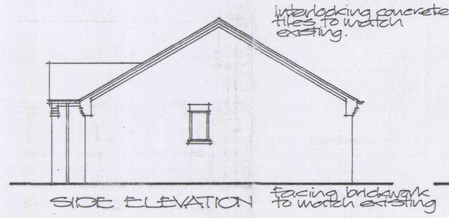


SIDE ELEVATION

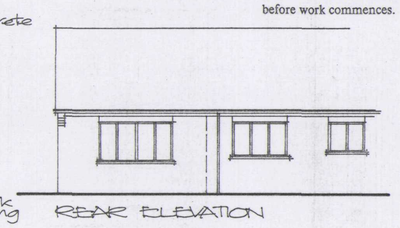


REAR ELEVATION

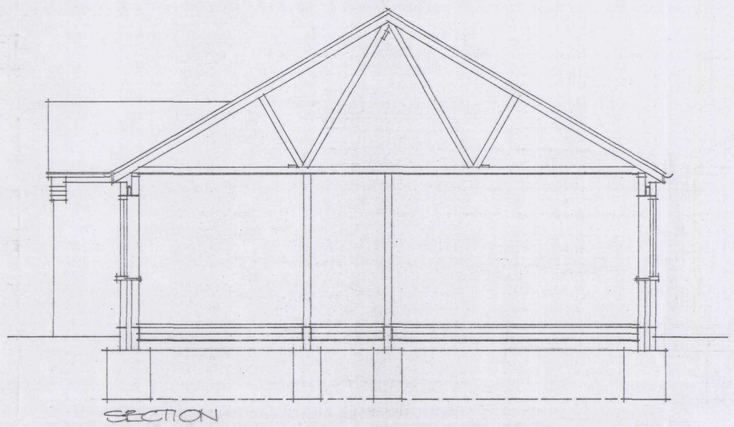


SECTION

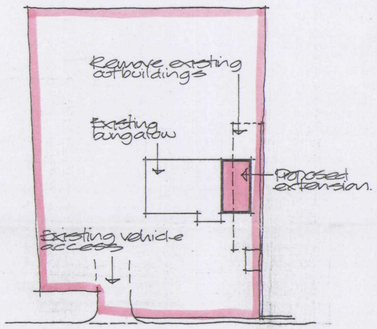

BLOCK PLAN Scale 1:500

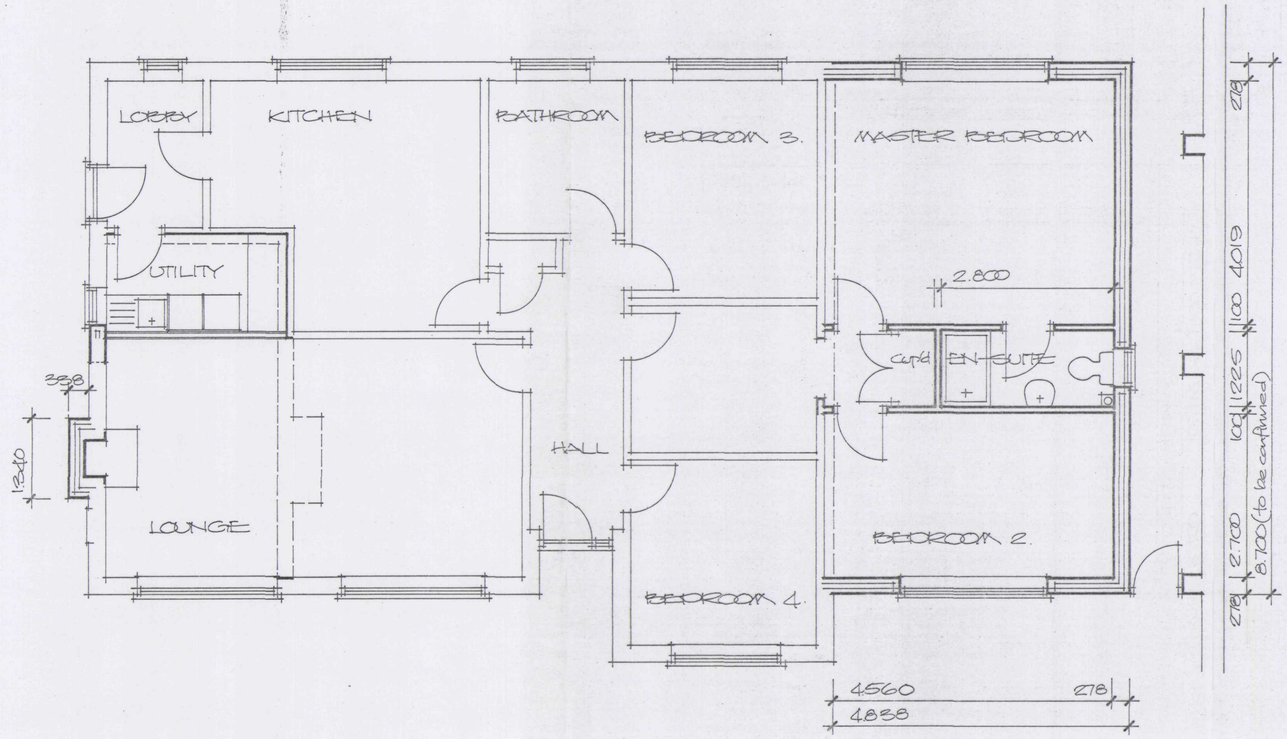

SHDC
Planning & Development
16 JUN 2004
Ref: 07/104

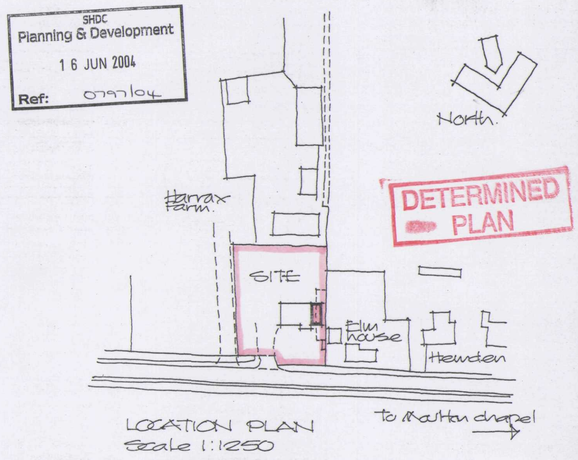

LOCATION PLAN
Scale 1:1250

Project
PROPOSED EXTENSIONS AND ALTERATIONS TO BUNGALOW HARROX FARM, FENGATE, MOULTON CHAPEL.

Client
MR & MRS A. PEARCE

ALAN HORNSBY
ARCHITECTURAL SERVICES
'Little Acre'
Peak Hill, Cowbit,
Spalding, Lincs. PE12 6AW
Tel. Holbeach (01406) 380591

Scale 1:50/1:100
Date June 04
Drg. no. 04/57/01

Summit DS(UK) 0096