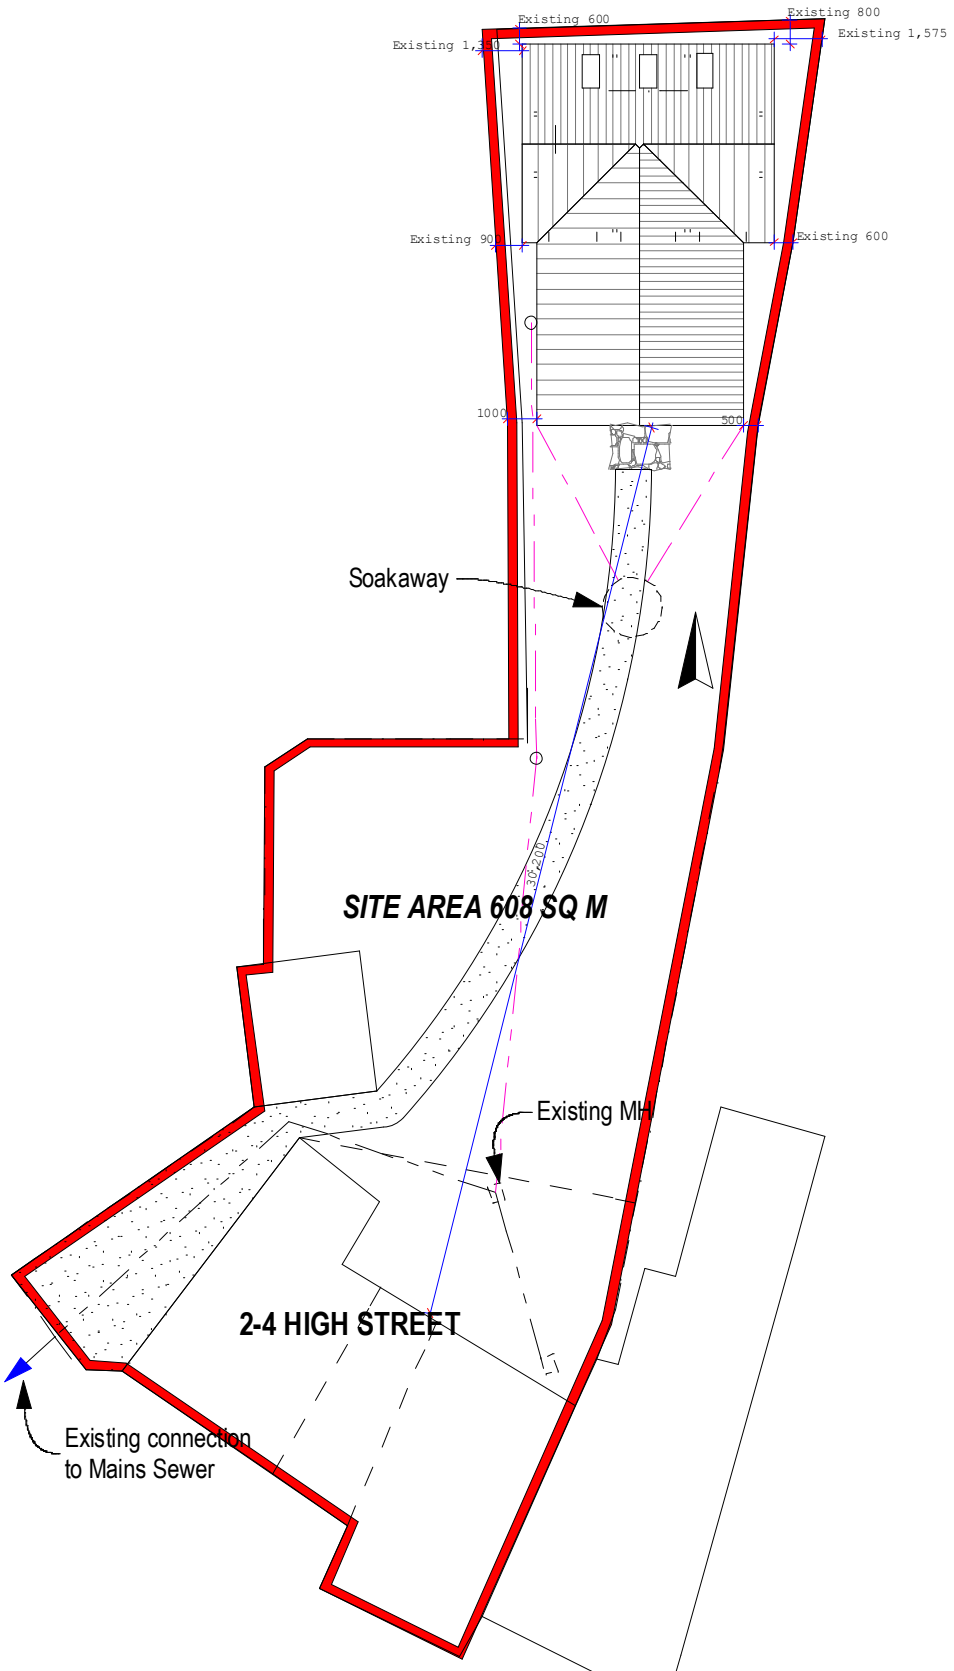



**NOTES** **DRAWING STATUS** **PLANNING**

1.To be used for noted status ONLY & no other purpose. 2 Do not scale from drawing. 3 Inform Architect immediately if discrepancies are noticed

**Mrs S Dury, 2-4 High Street, Moulton, Spalding, Lincolnshire, PE12 6NL**
**Yoga Studio r/o 2-4 High Street, Moulton, Spalding, Lincolnshire, PE12 6NL**

**SITE PLAN**

Scale printed @ A4 1:250 Date 02/07/2021 Dwg No ***179.P02 Rev A***

MICHAEL ELLISON *Chartered Architect*
*Beacon Hillside, Beacon Lane, Grantham, Lincs, NG31 9DQ*
*Tel 01476 560 569 E-mail archmge@hotmail.co.uk*

C

***NOTE: Subject to topographical survey, legal constraints, planning & Building Regulation approval***