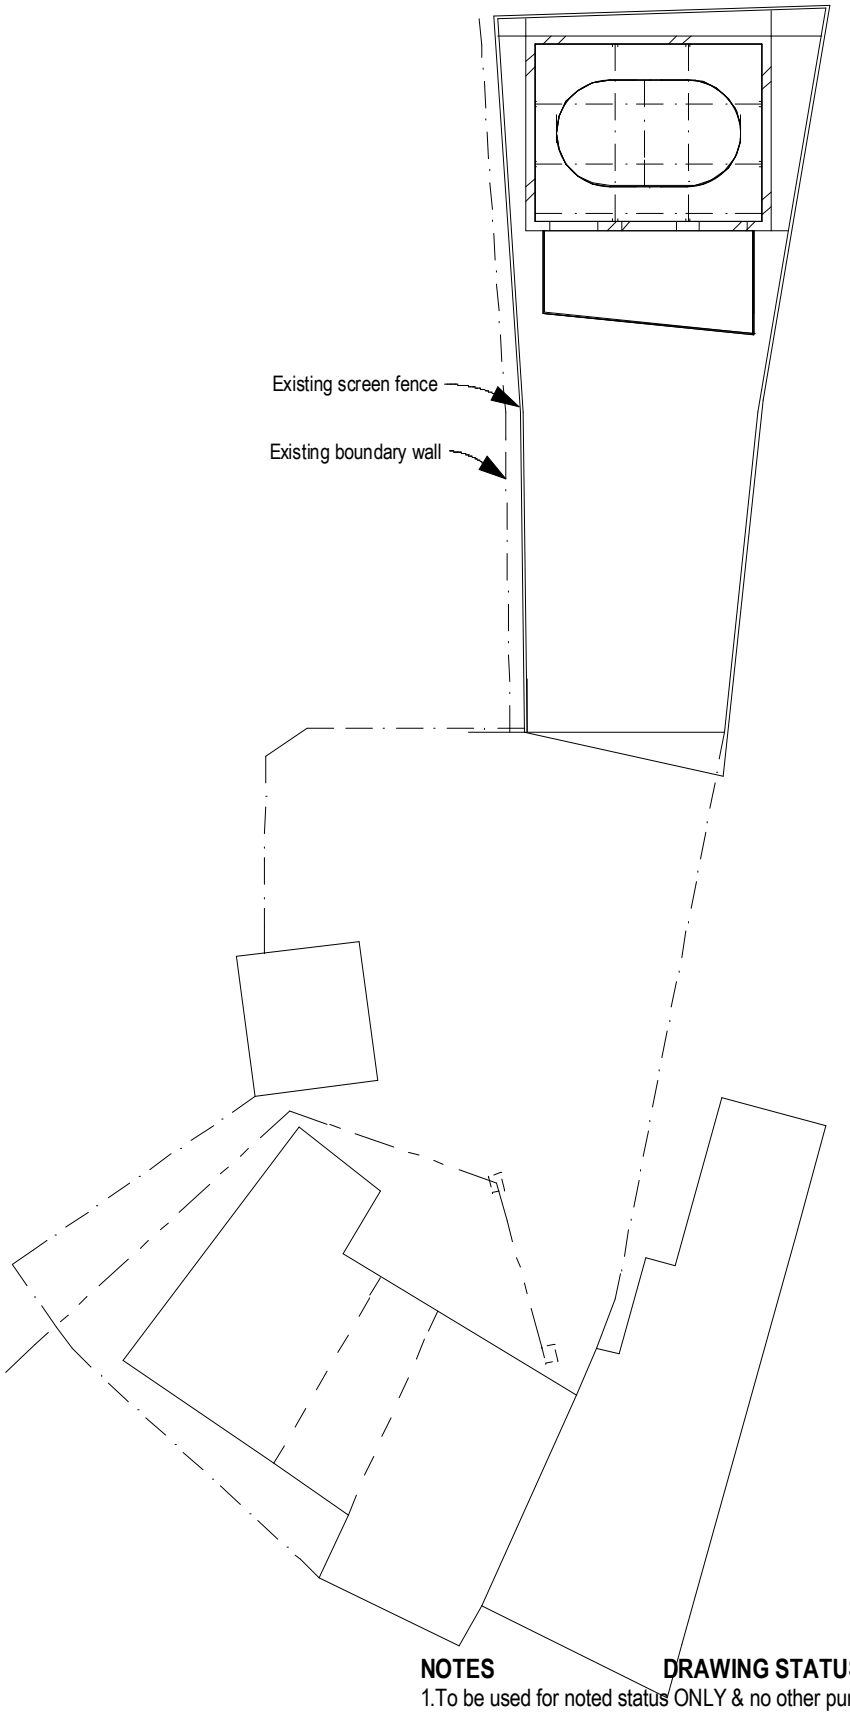


NOTES **DRAWING STATUS** **EXISTING**

1.To be used for noted status ONLY & no other purpose. 2 Do not scale from drawing. 3 Inform Architect immediately if discrepancies are noticed

Mrs S Dury, 2-4 High Street, Moulton, Spalding, Lincolnshire, PE12 6NL
Yoga Studio r/o 2-4 High Street, Moulton, Spalding, Lincolnshire, PE12 6NL

EXISTING SITE PLAN

Scale printed @ A4 1:250 Date 28/06/2021 Dwg No ***179.S01***

MICHAEL ELLISON *Chartered Architect*
Beacon Hillside, Beacon Lane, Grantham, Lincs, NG31 9DQ
Tel 01476 560 569 E-mail archmge@hotmail.co.uk

C

NOTE: Subject to topographical survey, legal constraints, planning & Building Regulation approval