

Various works will be carried out to the entire roof, details listed in report by Jake Mason Roofing Ltd- Lead and Slate Specialists

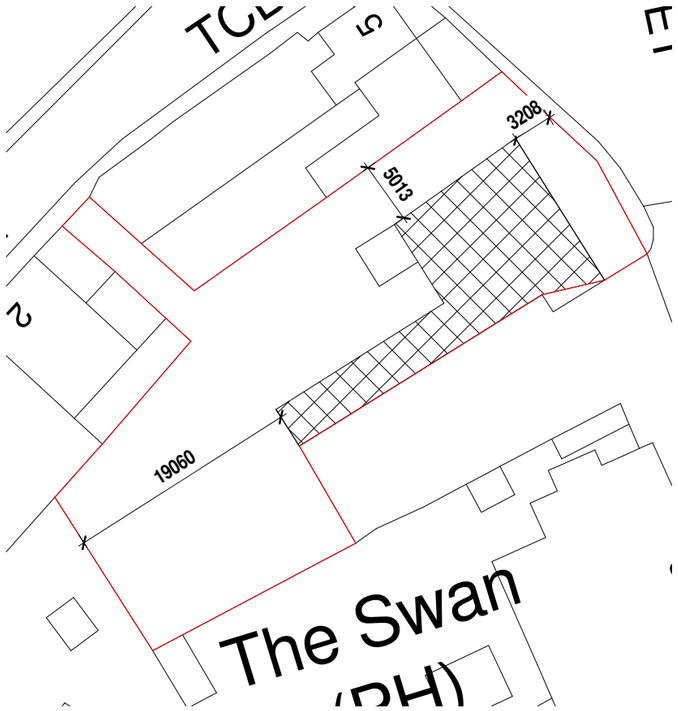


Block Plan
1 : 500

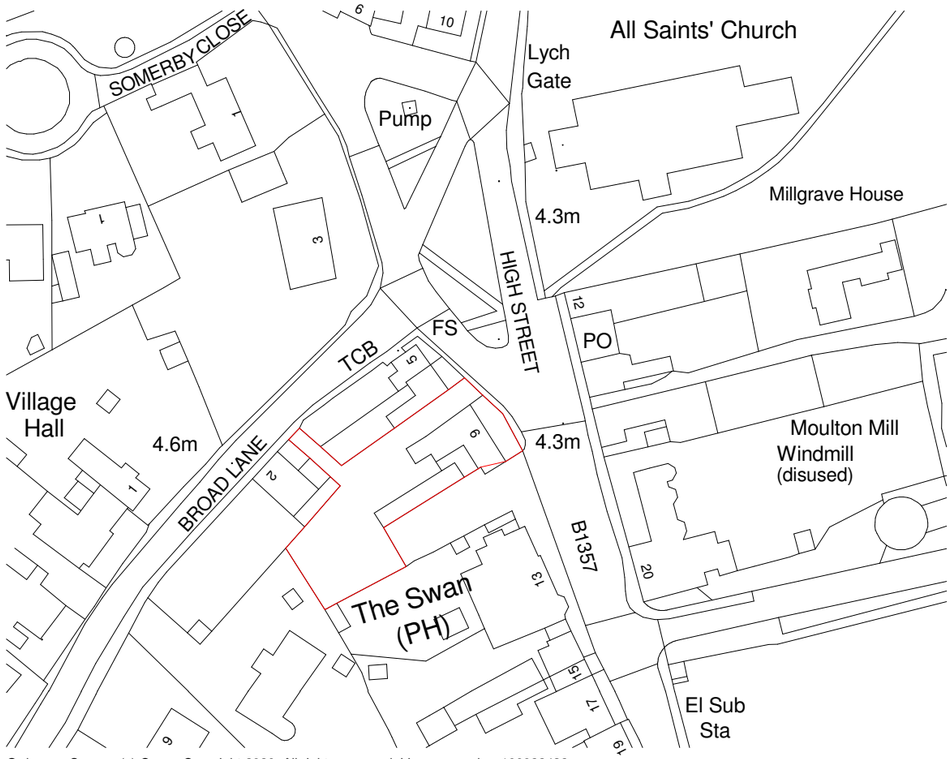

Ordnance Survey, (c) Crown Copyright 2026. All rights reserved. Licence number 100022432

Site Plan
1 : 1250

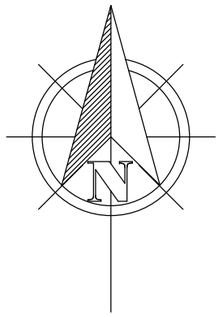

0m 10m 20m 30m 40m 50m

VISUAL SCALE 1:500 @ A3

0m 25m 50m 75m 100m 125m

VISUAL SCALE 1:1250 @ A3

Amendment A - Note added regarding roof details, and measurements added to block plan

AUSTIN JOHN
ARCHITECTURAL

RUALEN, MILL GREEN ROAD,
PINCHBECK, SPALDING
PE11 3PU

07939 000388
www.austinjohninteriors.co.uk
info@austinjohnltd.co.uk

PROJECT
Proposed Works

SHEET
Block Plan
Site Plan

CLIENT
Ms Lal
Boyfield, 9 High Street,
Moulton PE12 6QB

Date	DRAWING NUMBER	Scale (@A3)
26/08/2026	AJA/1416/26/06a	AS SHOWN
Drawn by HA		