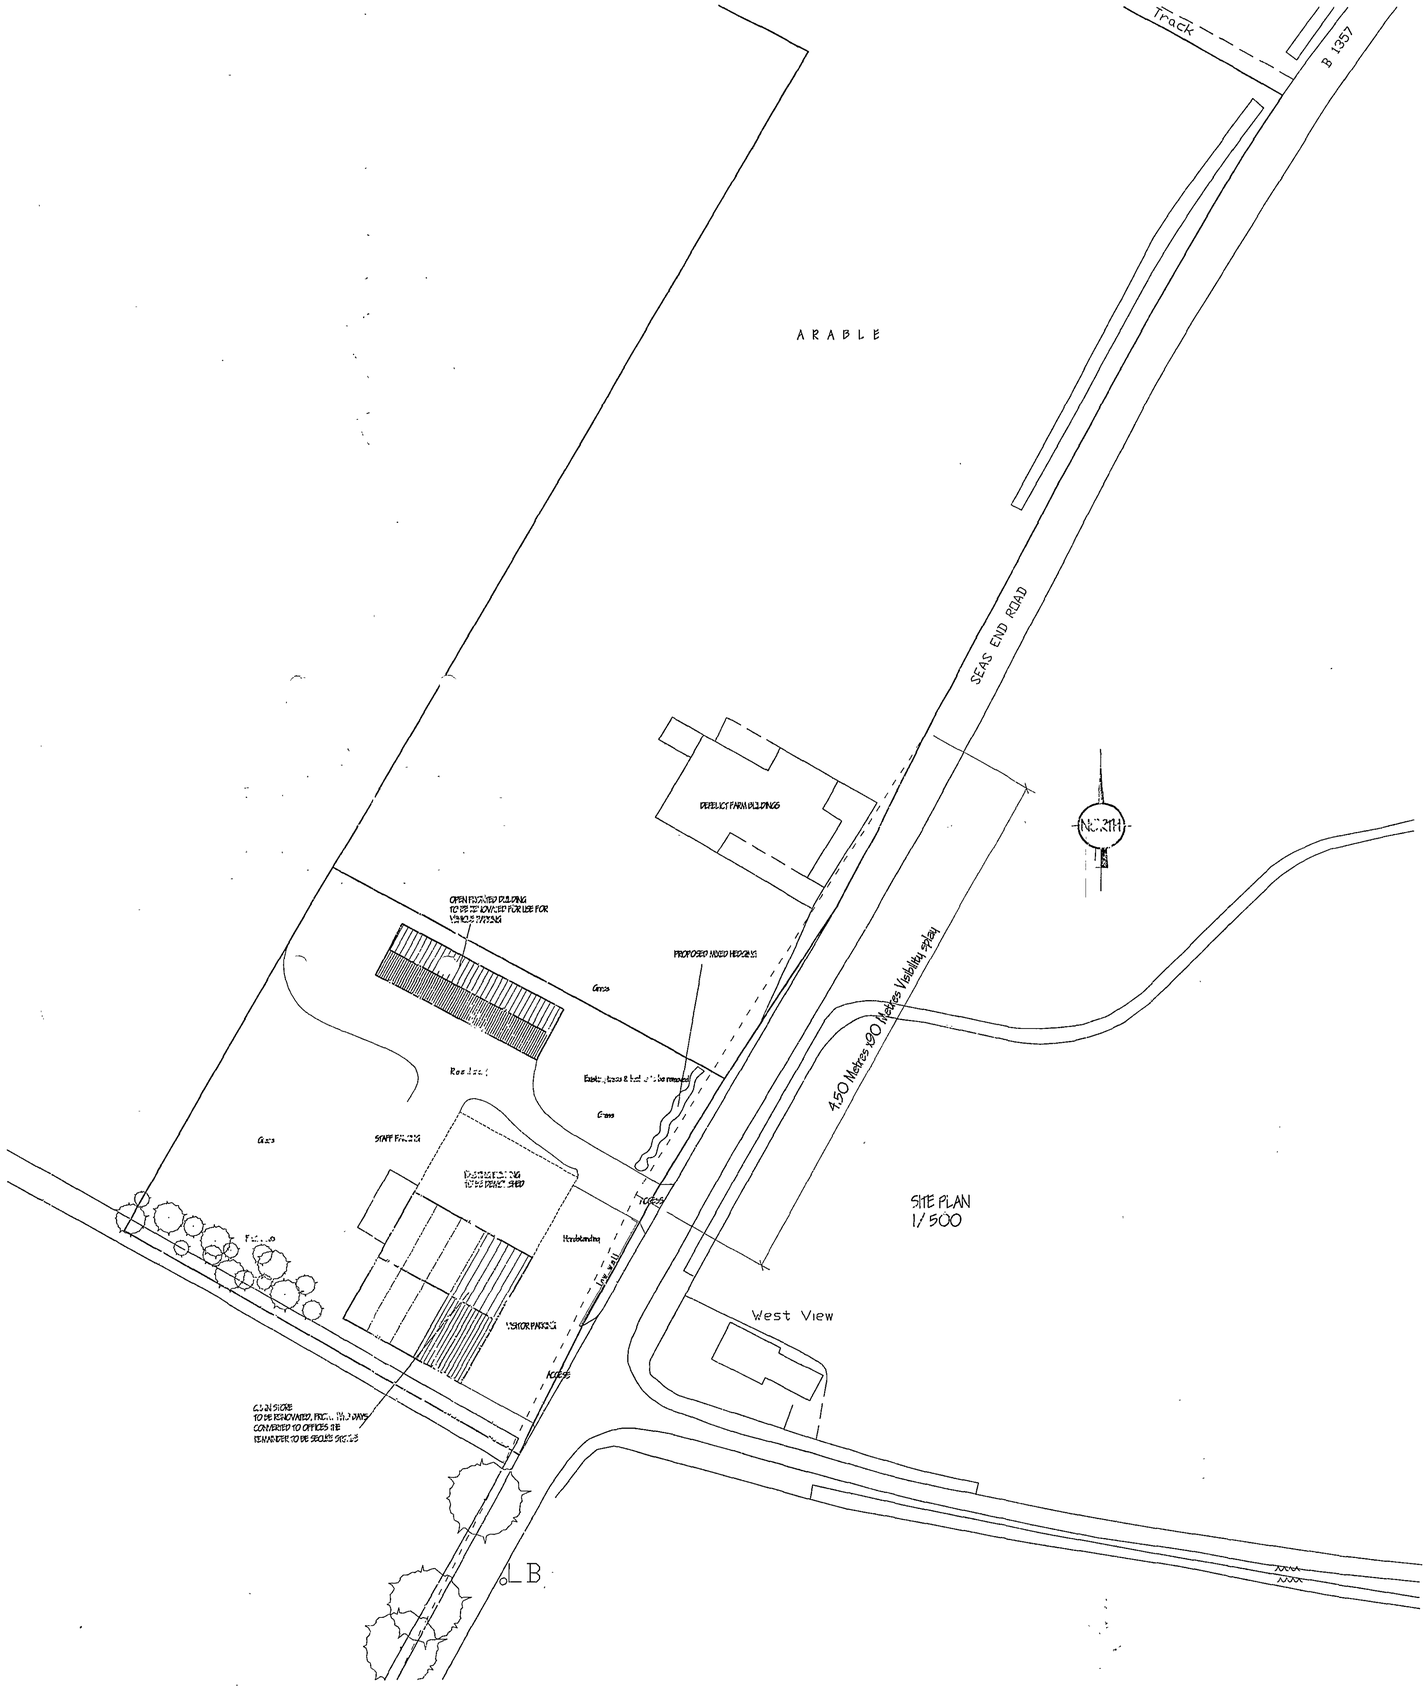


ref.	revision	date

G. R. MERCHANT LTD.
LENG AMICE FWO

ARCHITECTURAL, STRUCTURAL AND LAND DRAINAGE CONSULTANTS

4 Wrights Mews
12A Park Road, Holbeach,
Spalding, Lincs. PE12 7EE
Tel: 01406 422066
Fax: 01406 426744
E-mail: gr.merchant@btconnect.com

Project
CHANGE OF USE TO BUILDERS YARD.
SEAS END ROAD. (B1357)
MOULTON LOOSECOATE.
SPALDING. LINC'S.

Client
SEAS END BUILDERS.

Drawing
LOCATION & SITE PLANS - PROPOSED.

Job Ref.	Drawing No.
15-17-07.	05.
Date	**Drawn**
FEB '07.	GRM.

Scales
AS INDICATED.

DO NOT SCALE FROM THIS DRAWING

This drawing is copyright and may not be altered, traced, photographed or used for any other purpose without the written consent of G.R. Merchant Ltd. Dimensions are to be taken only from figured dimensions and not scaled from the drawing. All dimensions are to be checked on site and any discrepancies to be notified to the Architect. All dimensions shown on this drawing including boundaries are based upon typical site conditions related to the area. No responsibility can be accepted for omissions or conditions which may be revealed by any commencement of work. Any construction unless instructed to the Architect as that subject is specifically stated. Ground investigations are recommended in respect of foundations to establish if specific conditions exist. Any discrepancies found in the drawings including boundaries are to be notified to the Architect before commencement of work. Figured dimensions only are to be taken from this drawing. The Contractor is to check all dimensions on site before work is put in hand and shop drawings are prepared. This drawing is not to be used for the purpose of obtaining Planning / Building Regulations approval. This drawing must not be used as a contract document as such. The works will not be supervised or inspected on site by G.R. Merchant or any sub-contractor thereof. It is the duties or their appointed agents responsibility to construct workmanship, a satisfaction of trade rate, adherence to specification, variations to contract details / materials to be fitted to case of varieties stated and all components and materials etc. to be used fitted and installed etc. in strict accordance with manufacturers instruction and relevant code of practice. Contractor is to report to Architect any discrepancies found in the drawings or specification before any works are executed. The Contractor / Client shall ensure that all operations are carried out in accordance with and adopts all measures necessary to achieve compliance with Health and Safety legislation for Building Sites and Work places. The Employer / Client is advised that should the works need to comply with the Construction Design and Management Regulations an Independent Planning Supervisor will be required. The works shall comply be of all that is shown on the drawing and details. Work that may not specifically be shown but may be reasonably inferred as necessary to carry out the works and / or intended to be included, it is the prime Contractors responsibility to be aware of the Party Wall Act 1996 when building in close proximity to adjoining neighbors boundaries.