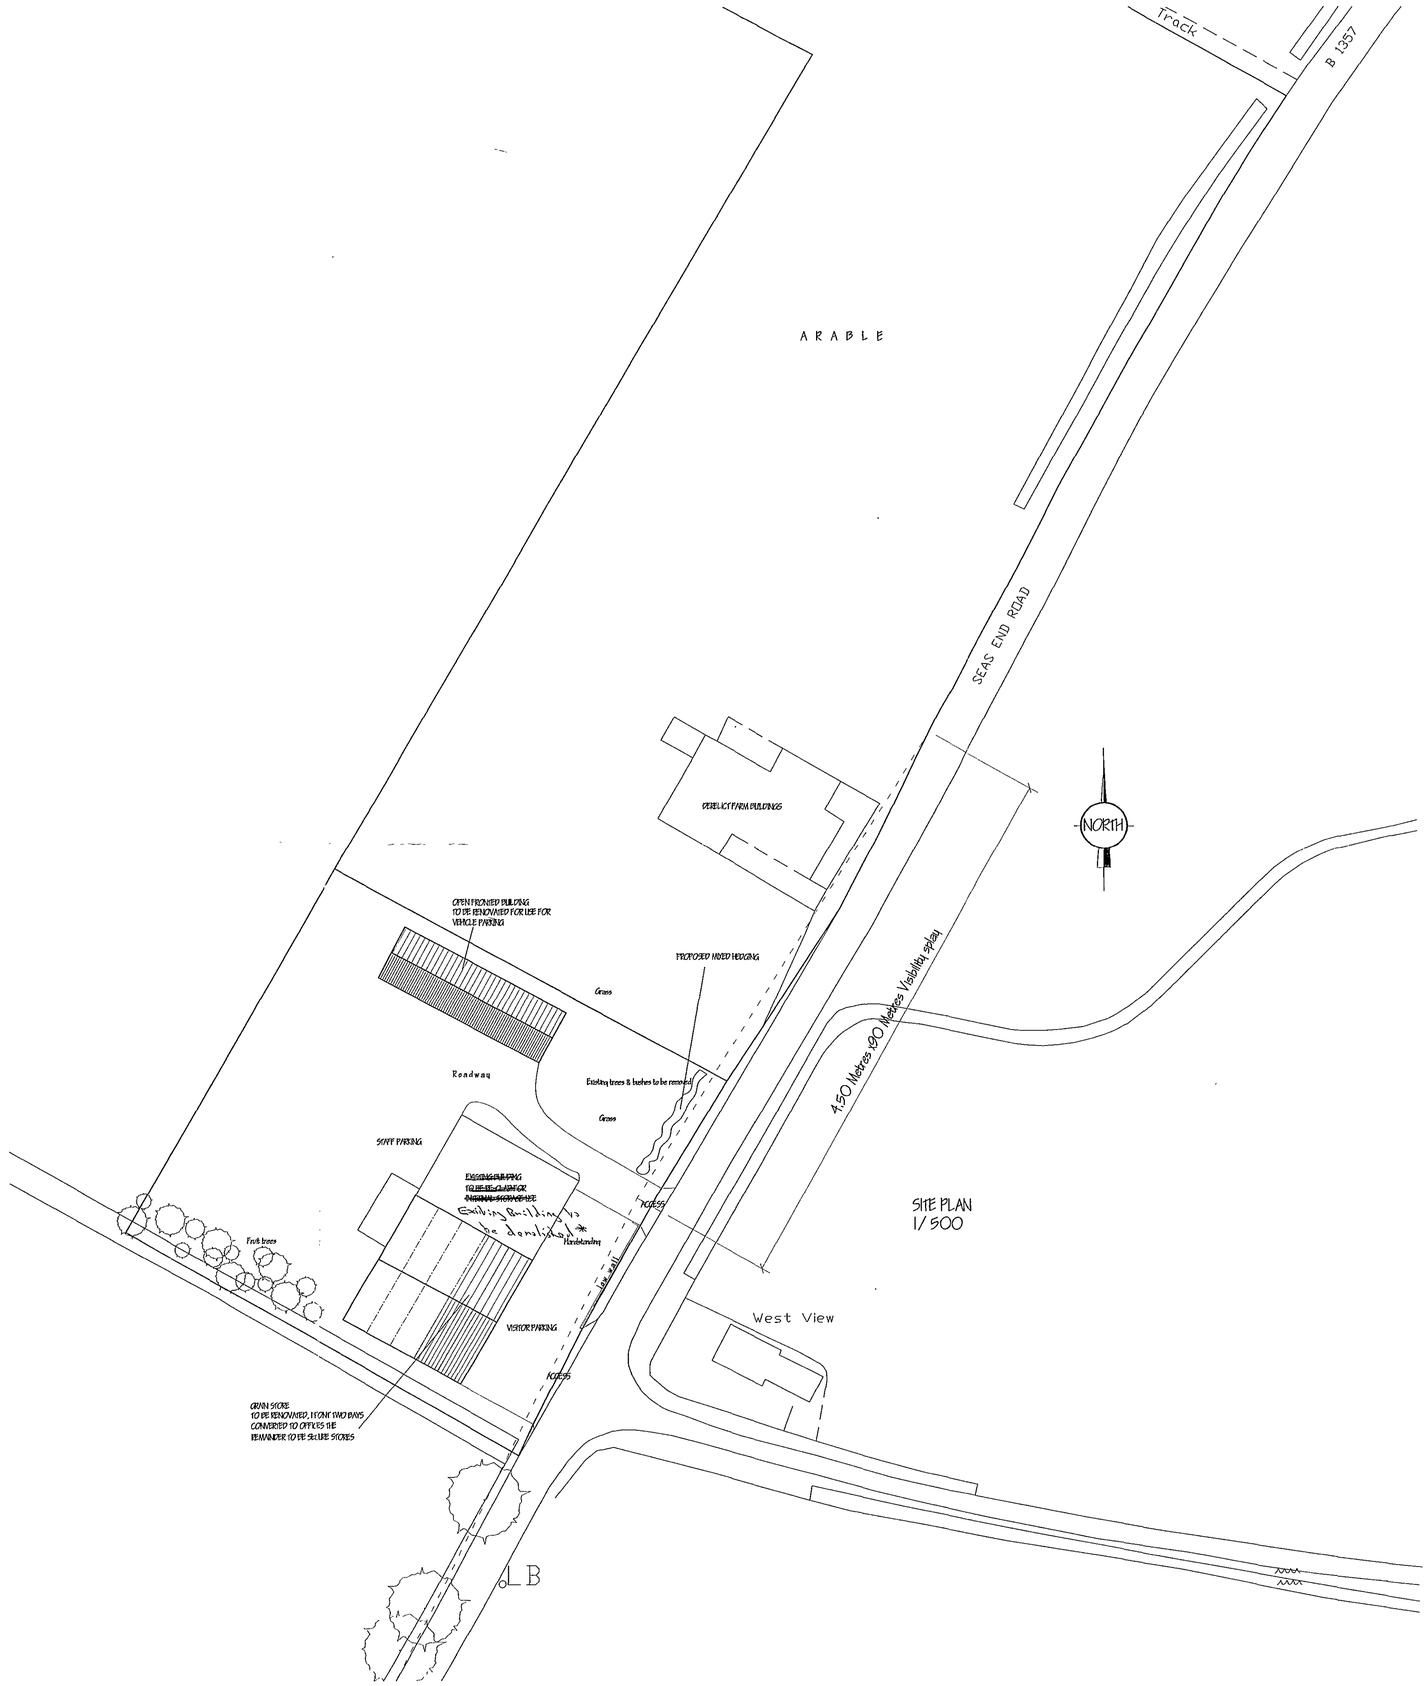


SITE PLAN
1/500

* As agreed with Rob Nicholl 31/7/07.

DETERMINED PLAN

SHDC
Planning & Development
15 JUN 2007
Ref: 0812/07

A	CLIENTS AMENDMENTS	JUNE '07
ref.	revision	date

G. R. MERCHANT LTD.
I.ENG AMICE FIWO

ARCHITECTURAL, STRUCTURAL AND LAND DRAINAGE CONSULTANTS

4 Wrights Mews
12A Park Road, Holbeach,
Spalding, Lincs. PE12 7EE
Tel: 01406 490800
Fax: 01406 425744
E-Mail: gr.merchant@btconnect.com

Project
CHANGE OF USE TO BUILDERS YARD.
SEAS END ROAD. (B1357)
MOULTON LOOSEGATE.
SPALDING. LINC'S.

Client
SEAS END BUILDERS.

Drawing
LOCATION & SITE PLANS - PROPOSED.

Job Ref.	Drawing No.
1347-07.	05A.
Date	**Drawn**
FEB '07.	GRM.

Scales
AS INDICATED.

DO NOT SCALE FROM THIS DRAWING
This drawing is copyright and may not be altered, traced, photographed or used for any other purposes other than that for which it is issued. The General Contractor is to check all dimensions on site and report any discrepancies to the Architect. All details shown on this drawing including foundations are for tender purposes only and may be altered at the discretion of the Building Control Officer and/or Engineer and/or whilst on site. Stone mined dates are given. No responsibility can be accepted for any design amendments may be considered. Site soil surveys are recommended in respect of foundations to establish specific site conditions before foundation work is undertaken. This drawing is limited in the amount of information contained and does not purport to contain a full specification of the works. It is solely for the purpose of obtaining Planning / Building Regulation approval. This drawing must not be used as a contract document alone. The works will not be supervised or inspected on site by G R Merchant or any representative thereof. It is the client or their appointed agents responsibility to control workmanship, substitution of materials, adherence to specification, variations to contract etc. All materials to be new unless otherwise stated and all components and materials etc. to be used fitted and installed etc. to strict accordance with manufacturers instruction and relevant code of practice. Materials shall conform to appropriate British standard specification or BBA certificate or European code equivalent. The Employer / Client shall ensure that the selected contractor is conversant with and adopts all measures necessary to achieve compliance with Health and Safety legislation for Building sites and Work places. The Employer / Client is advised that should the works need to comply with the Construction Design and Management Regulations an Independent Planning Supervisor will be required. The works shall comprise of all that is shown on the drawing and only the works shall be executed from the drawing. Dimensions are only intended to be indicative and the Working drawings are to be produced to be included. It is the client and contractors responsibility to be aware of the Party Wall etc. Act 1996, when building in close proximity to adjoining neighbors boundaries.