
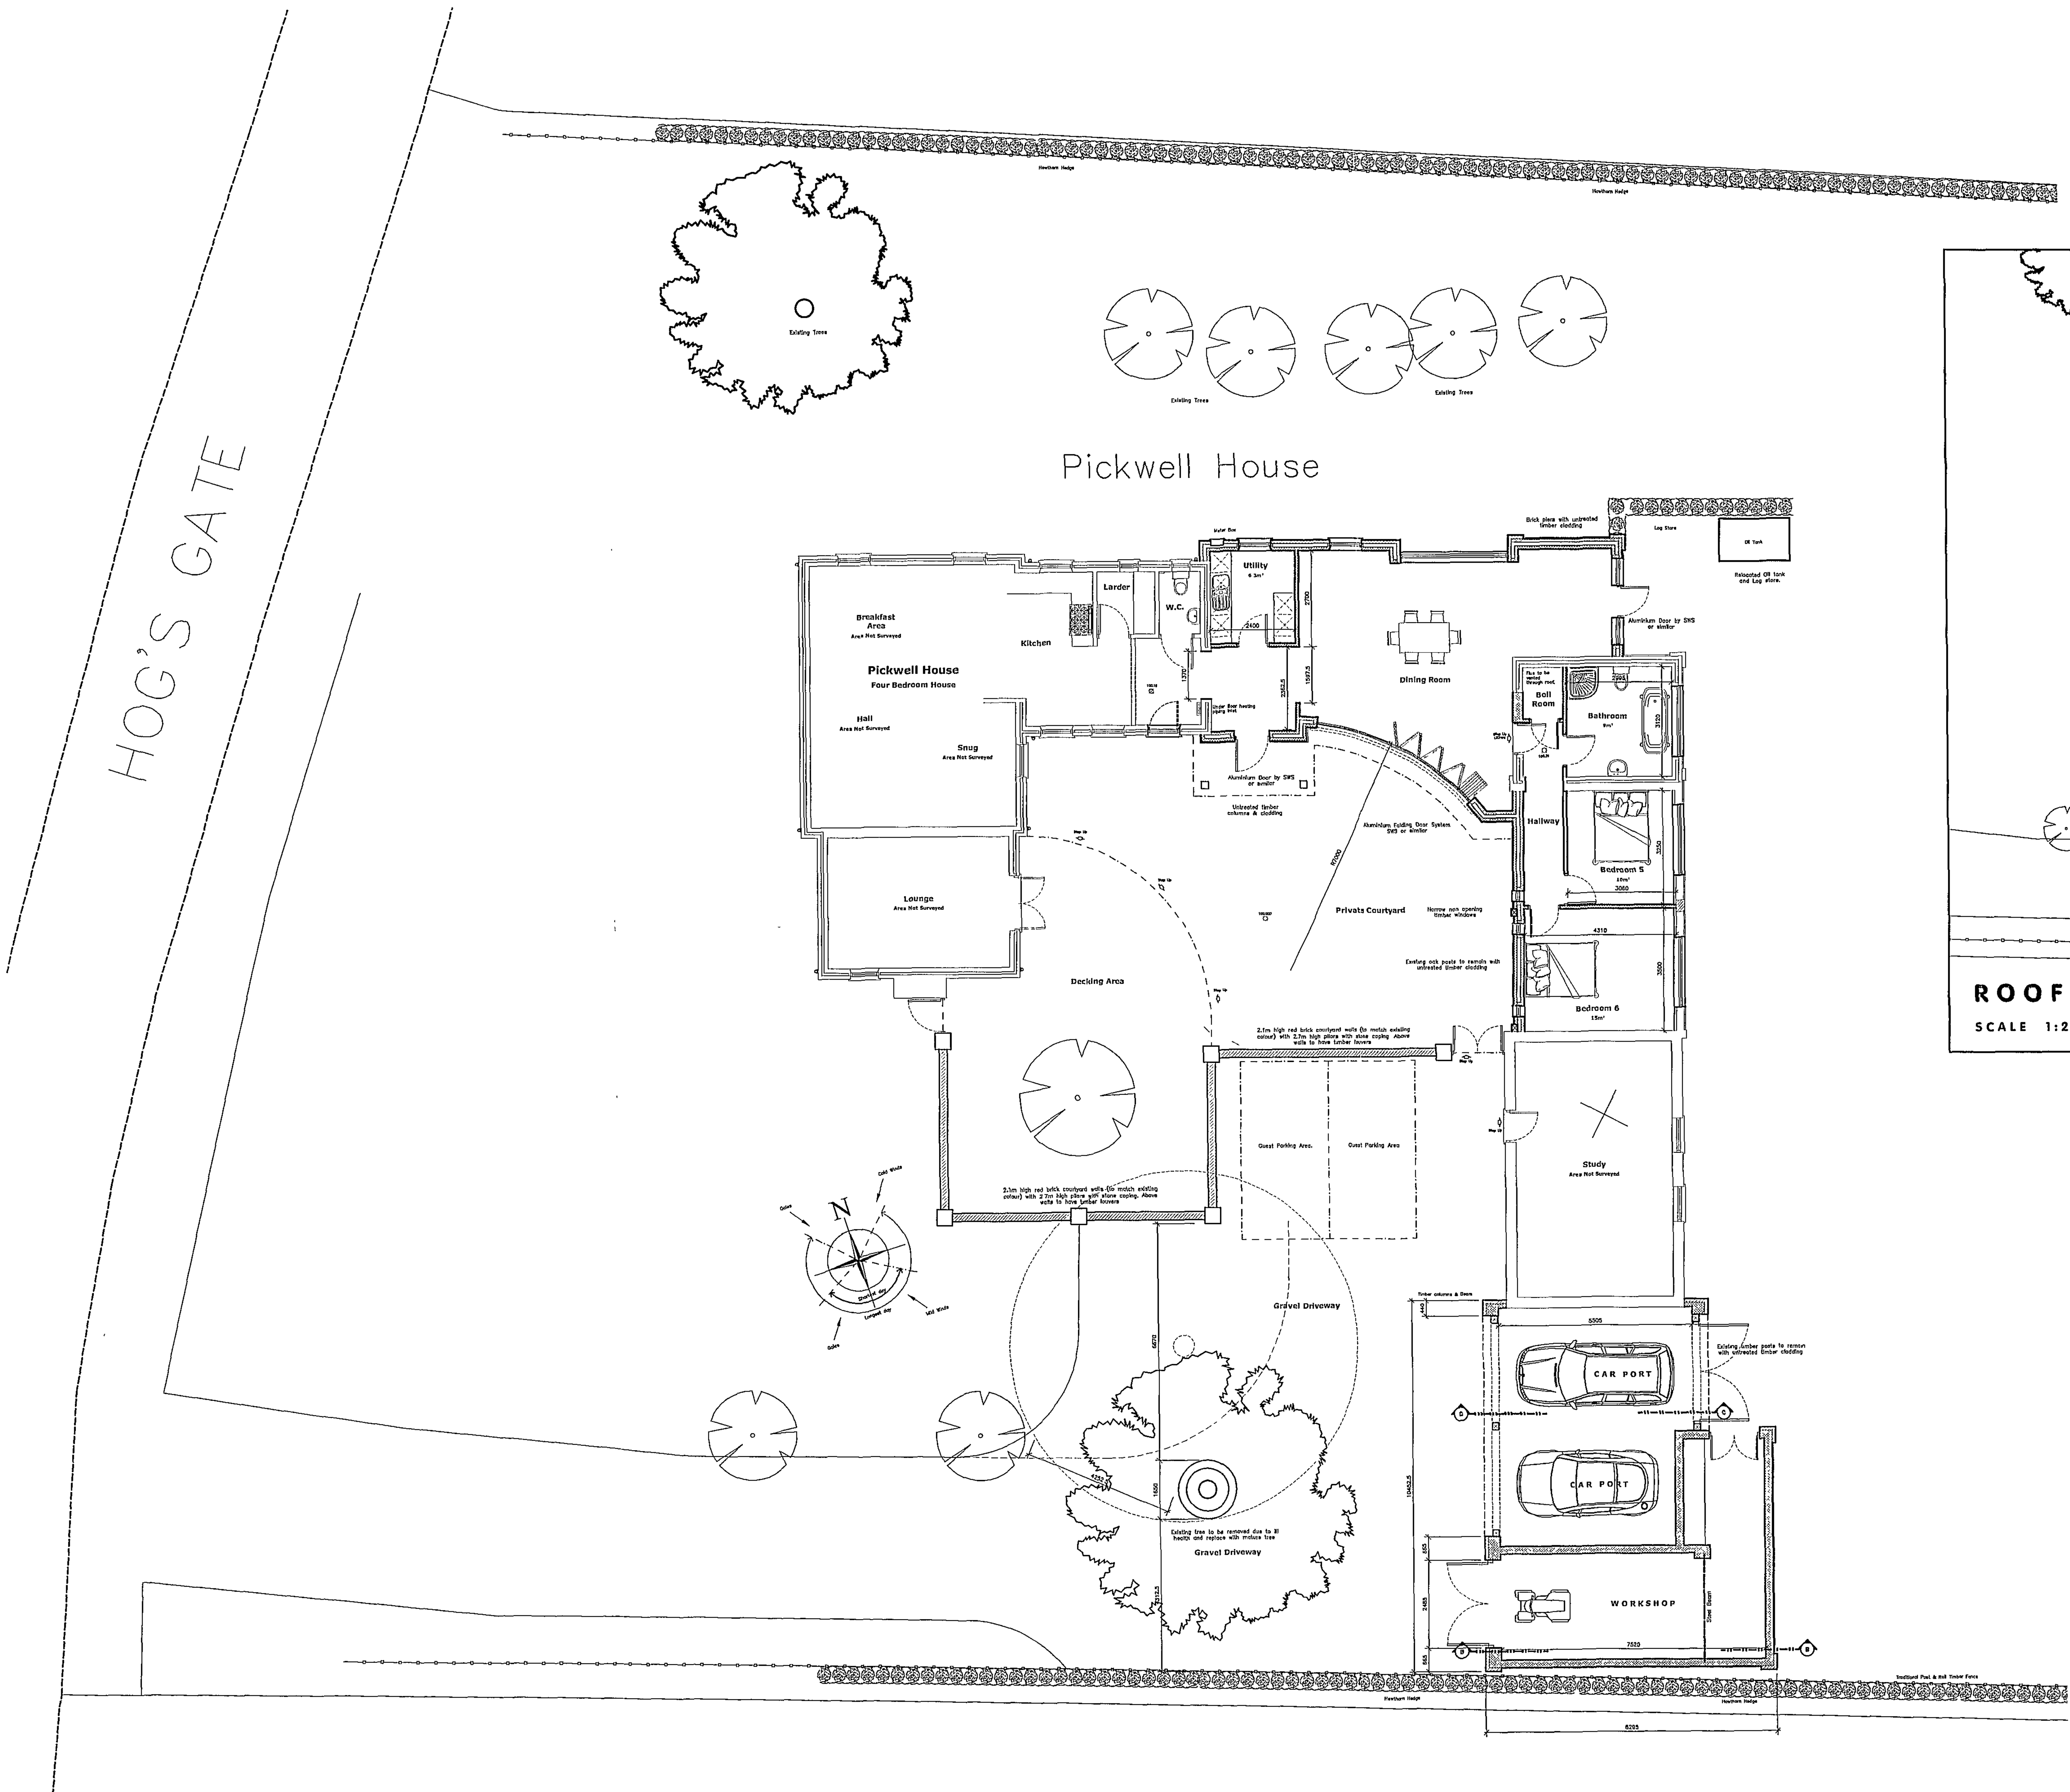



## SITE PLAN

SCALE 1:50

1:100 0 1 2 3 4 5 m

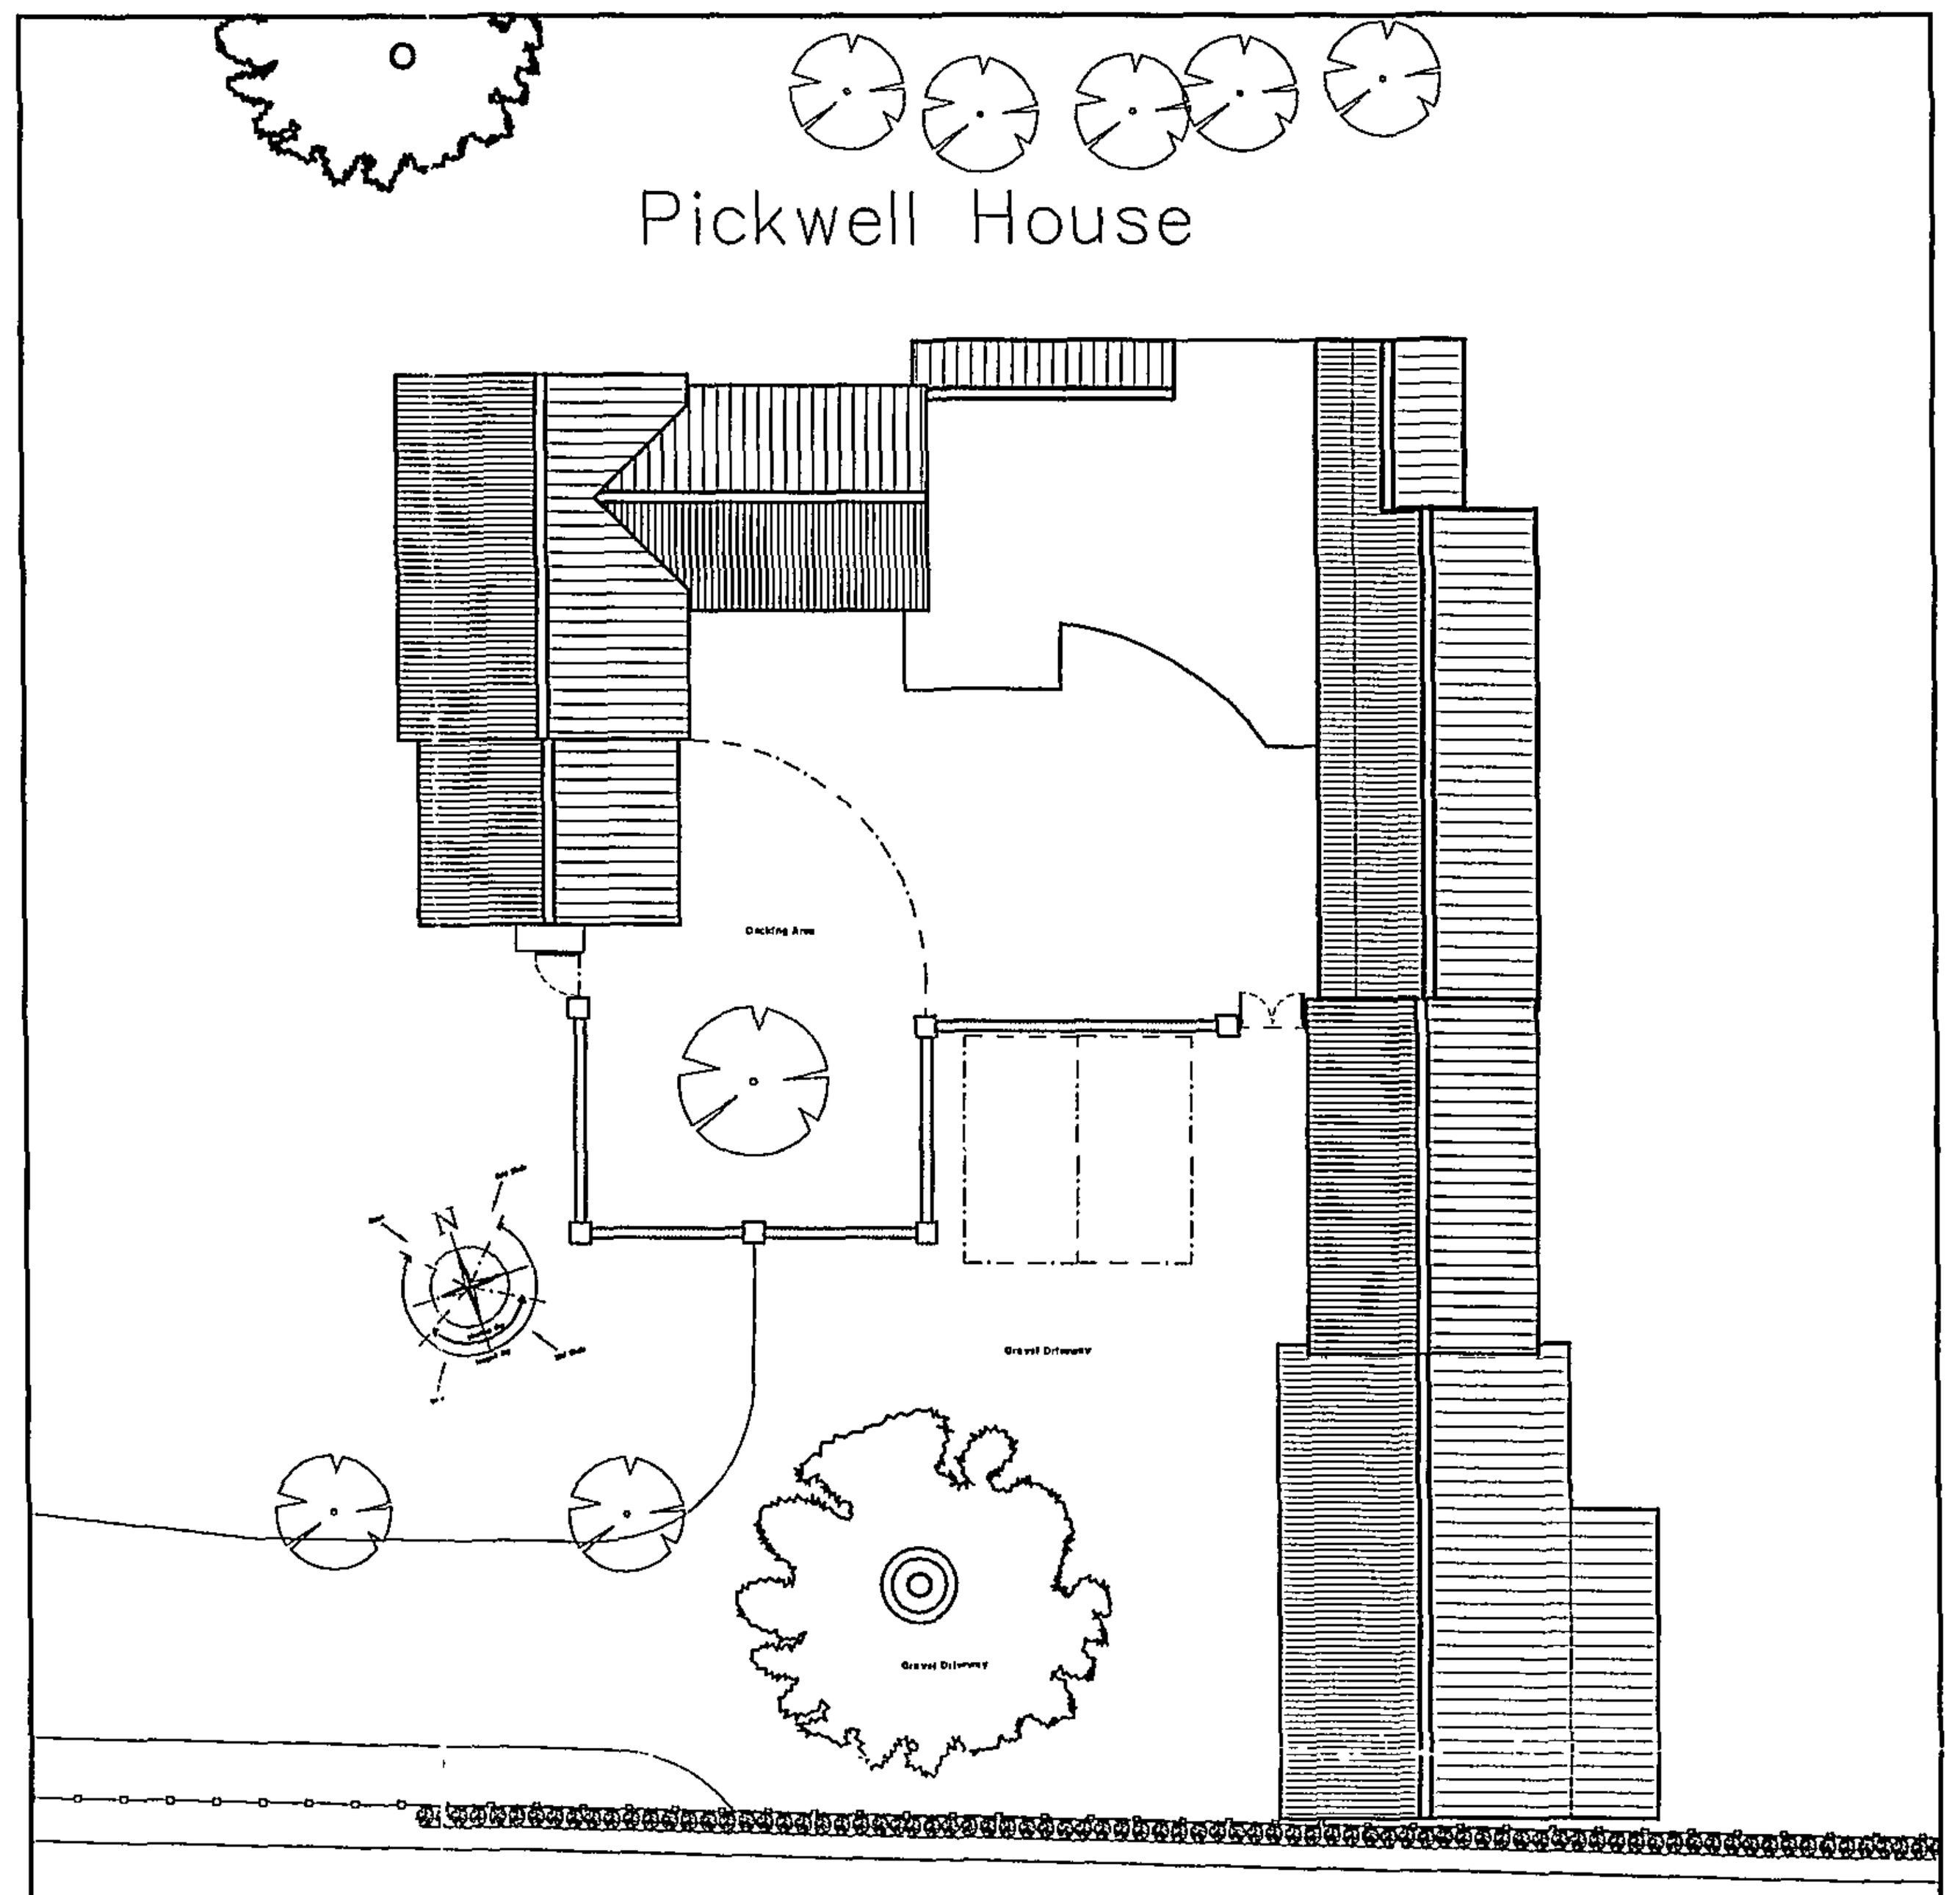


## ROOF PLAN

SCALE 1:200

© Design Copyright reserved. Written consent must be obtained before copying or reproducing this drawing. Do not scale this drawing, use figured dimensions only. Contractors are responsible for taking and checking site dimensions. Any discrepancy must be reported to the Architectural Technologist immediately.

LEGEND / NOTES COLUMN :

Rev A: Clients Alterations. 01 Apr 08
Rev B: Clients Alterations (Planners). 29 Apr 08
Rev C: Clients Alterations (Planners). 21 July 08


**NEIL DOWLMAN | Architecture**

www.neildowlman-architecture.co.uk

chartered architects | chartered architectural technologists
building engineers | designers | project managers
domestic energy assessors | party wall surveyors | access consultants


CREATIVE DESIGN FOR YOUR FUTURE

Neil Dowlman Architecture Ltd

4-5 Church Street Alford Lincs LN13 9EF
T 01507 463863 F 01507 466006
E alford@neildowlman-architecture.co.uk

Offices also at:
Louth T 01507 601155 | Boston T 01205 357272
Grantham T 01476 574242 | Skegness T 01754 880080

Royal Institute of British Architects
Chartered Institute of Architectural Technologists
Corporate Building Engineer

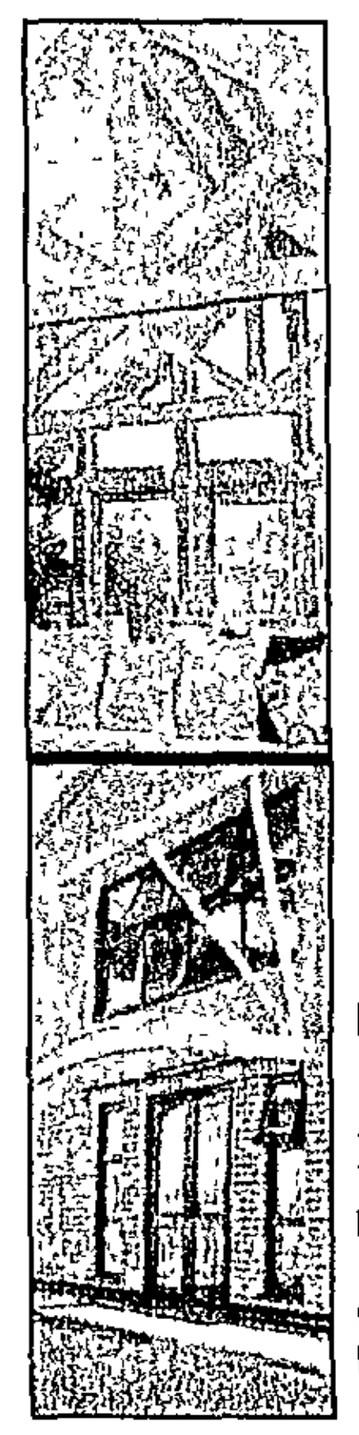SHDC Planning & Development
25 JUL 2008
Ref: 0825/08

**Client**
Mr & Mrs Baker.

**Project**
Proposed House Extension & Conversion of
Garage & Outdoor Buildings.
Pickwell House.
Hogsgate, Moulton.
Spalding.
Lincolnshire.

**Title**
Proposed Site Plan.

DETERMINED PL

**Scale**
As Shown.

**Date**
Feb '08.

**Drawn By**
MGD.

**Checked By**
GR.

**Drawing No.**
B\2141- 07.

**Revision**
C.

A1

Z:\Boston Jobs\B2141-BAKER\B2151-Baker PlanningJuly08a.dwg, 24/07/2008 11:57:36