© Design Copyright reserved. Written consent must be obtained before copying or reproducing this drawing. Do not scale this drawing, use figured dimensions only. Contractors are responsible for taking and checking site dimensions. Any discrepancy must be reported to the Architectural Technologist immediately.

LEGEND / NOTES COLUMN :

Rev A: Clients Alterations. 01 Apr 08
Rev B: Clients Alterations (Planners). 29 Apr 08
Rev C: Clients Alterations (Planners). 21 July 08

HOG'S GATE

Northern Hedge


Northern Verge

Existing Trees

Existing Trees

Existing Trees

Pickwell House

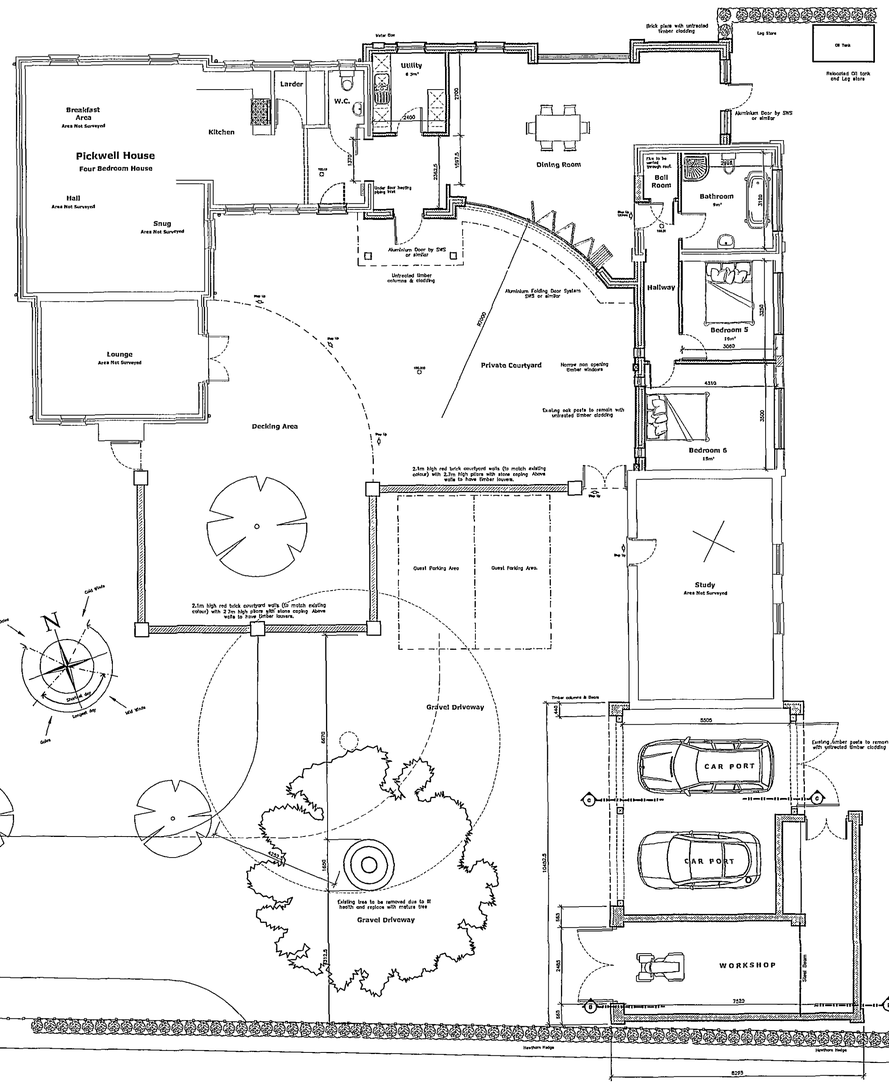


SITE PLAN

SCALE 1:50

1:100 0 1 2 3 4 5 m

Pickwell House

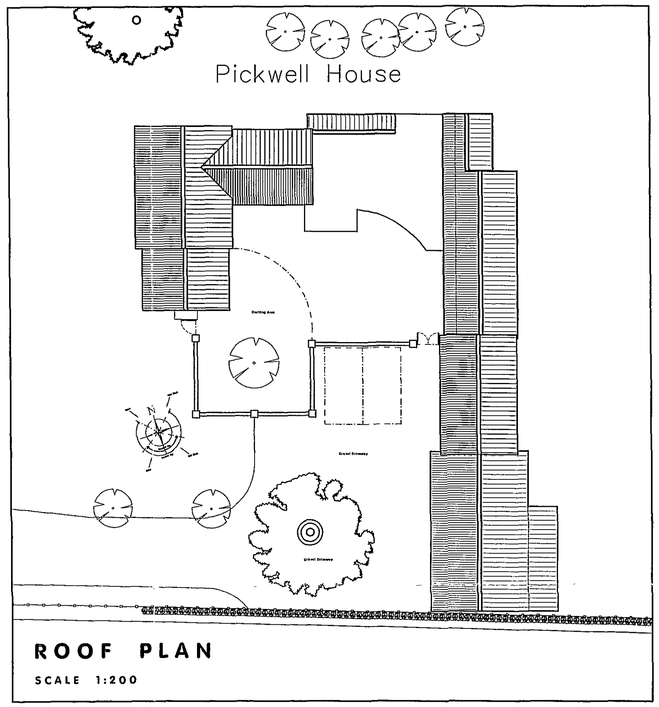

ROOF PLAN

SCALE 1:200

NEIL DOWLMAN | Architecture
www.neildowlman-architecture.co.uk

CREATIVE DESIGN FOR YOUR FUTURE

chartered architects | chartered architectural technologists
building design advisors | project managers | party wall surveyors | access consultants

SHDC
Planning & Development
25 JUL 2008
Ref: 0825/08

Neil Dowlman Architecture Ltd
4-5 Church Street Alford Lincs LN13 9EF
T 01507 463863 F 01507 466006
E alford@neildowlman-architecture.co.uk
Offices also at:
Louth T 01507 601155 | Boston T 01205 357272
Grantham T 01476 574242 | Skegness T 01754 880080

Royal Institute of British Architects | Chartered Institute of Architectural Technologists | Chartered Building Engineer

Client
Mr & Mrs Baker.

Project
Proposed House Extension & Conversion of Garage & Outdoor Buildings.
Pickwell House.
Hogsgate, Moulton.
Spalding.
Lincolnshire.

Title
Proposed Site Plan.

Scale
As Shown.

Date
Feb '08.

Drawn By
MGD.

Checked By
GR.

Drawing No.
B\2141- 07.

Revision
C.

A1

Z:\Boston Jobs\B2141-BAKER\B2161-Baker Planning.dwg 24/07/2008 11:57:38