
© Design Copyright reserved. Written consent must be obtained before copying or reproducing this drawing. Do not scale this drawing, use figured dimensions only. Contractors are responsible for taking and checking site dimensions. Any discrepancy must be reported to the Architectural Technologist immediately.


LEGEND / NOTES COLUMN :

Rev A: Clients Alterations. 01 Apr 08
Rev B: Clients Alterations (Planners). 29 Apr 08
Rev C: Clients Alterations (Planners). 21 July 08

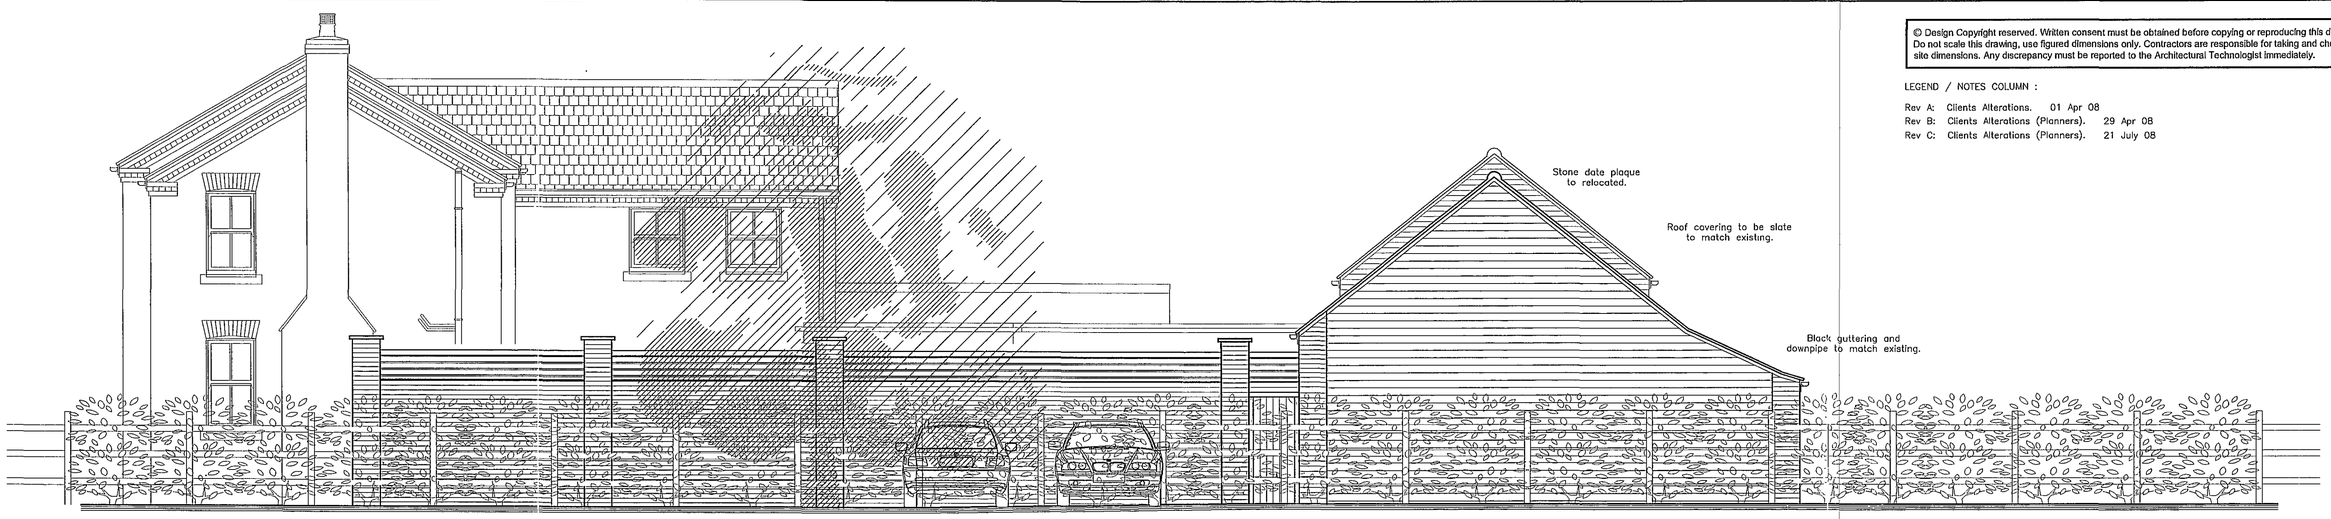

SOUTH ELEVATION

SCALE 1:50

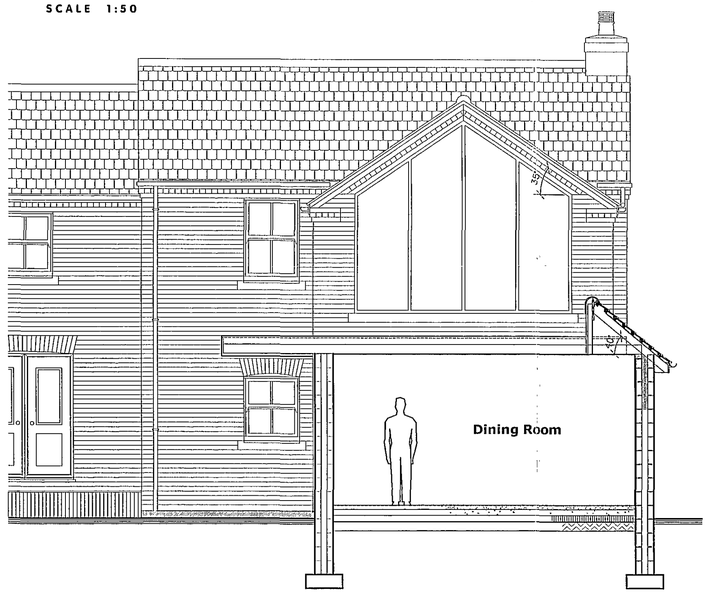


EAST ELEVATION-SECTION

SCALE 1:50



SOUTH ELEVATION WITHIN ENCLOSED COURTYARD

SCALE 1:50

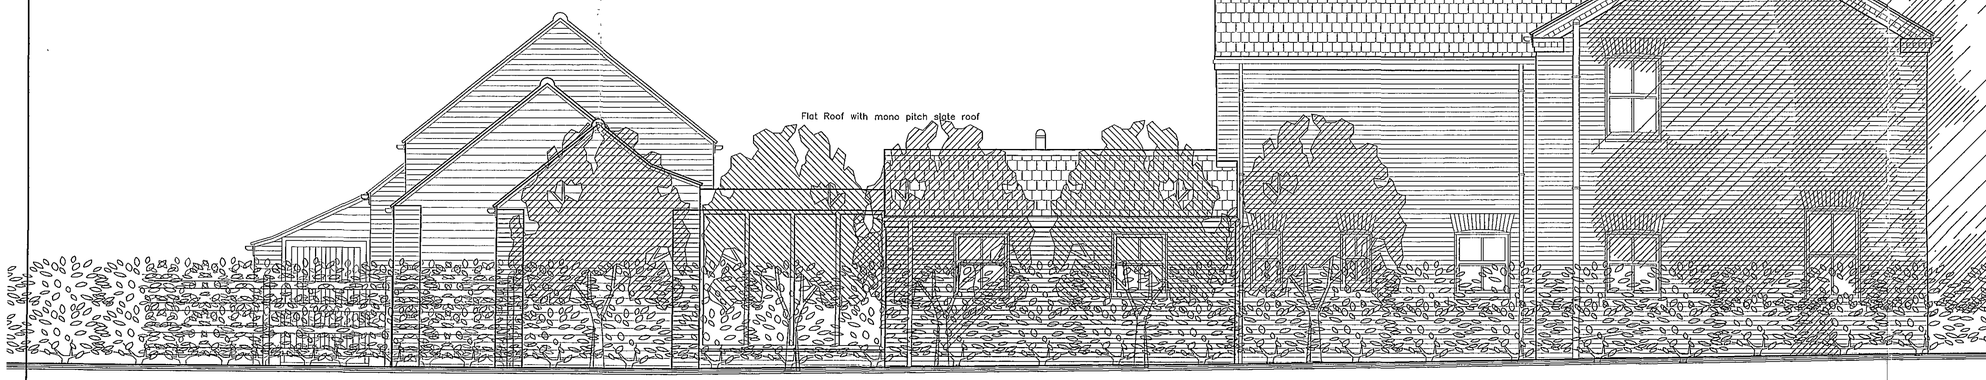

NORTH ELEVATION

SCALE 1:50

Existing Tree.
0 0.5 1 1.5 2.5 m
1:50

A1

NEIL DOWLMAN Architecture
www.neildowlman-architecture.co.uk
Domestic • Energy Assessor | DEA • Air Tightness | Access Consultant
Commercial • Industrial • Leisure • Healthcare • Education • Residential Care

CREATIVE DESIGN FOR YOUR FUTURE

SHDC
Planning & Development
25 JUL 2008
Ref: 0825/08

Neil Dowlman Architecture Ltd
4-6 Church Street Alford Lincs LN13 9BP
T 01507 463863 F 01507 466006
E alford@neildowlman-architecture.co.uk
Offices also at:
Louth T 01507 601155 | Boston T 01205 357222
Grantham T 01476 574242 | Stockport T 01754 880080

Client
Mr & Mrs Baker.

Project
Proposed House Extension & Conversion of Garage & Outdoor Buildings.
Cranwell House.
Hoyagate, Moulton.
Spalding.
Lincolnshire.

Title
Proposed Elevations.
1 of 2.

Scale
As Shown.

Date
Feb '08.

Drawn By
MGD.

Checked By
GR.

Drawing No.
B\2141- 10.

Revision
C.

Z:\Boston Jobs\B2141-BAKER\B2151-Baker PlanningJuly08a dwg, 24/07/2008 12:12:41