

© Design Copyright reserved. Written consent must be obtained before copying or reproducing this drawing. Do not scale this drawing, use figured dimensions only. Contractors are responsible for taking and checking site dimensions. Any discrepancy must be reported to the Architectural Technologist immediately.

LEGEND / NOTES COLUMN :


Rev A: Clients Alterations. 01 Apr 08
Rev B: Clients Alterations (Planners). 21 July 08

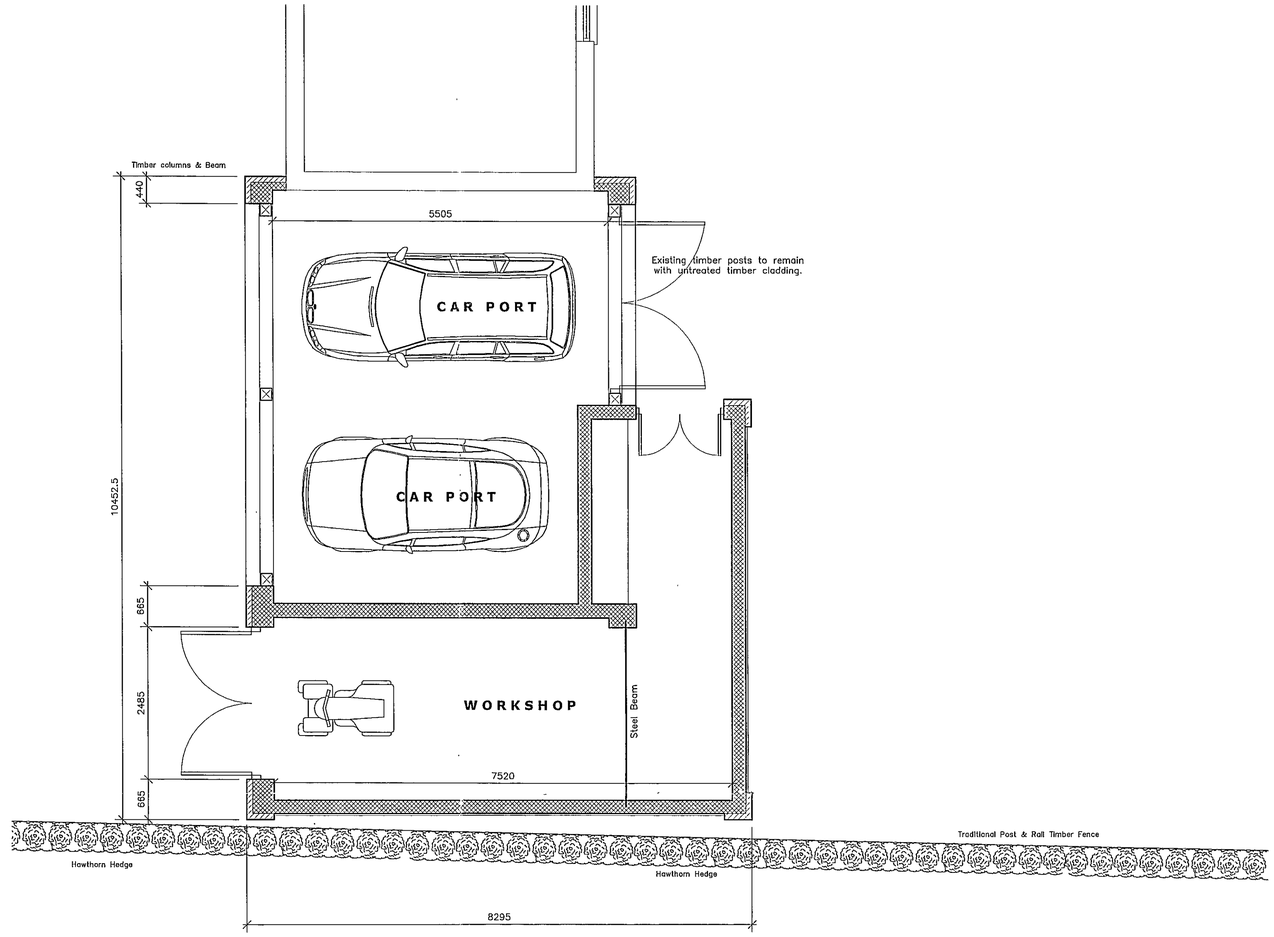


GROUND FLOOR PLAN
NEW CAR PORT, SINGLE GARAGE & WORKSHOP
SCALE 1:50

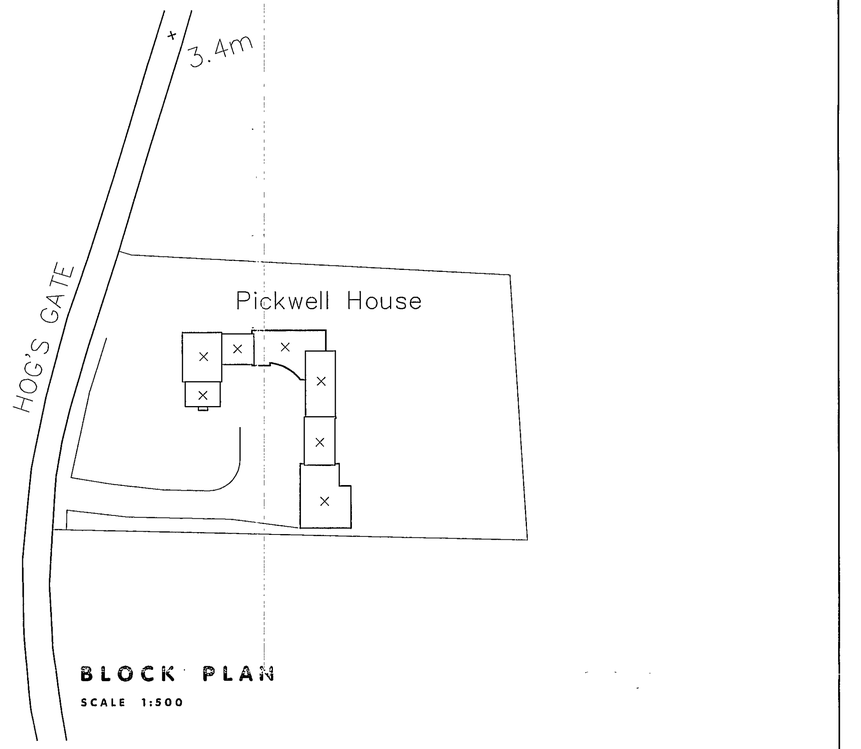

BLOCK PLAN
SCALE 1:500

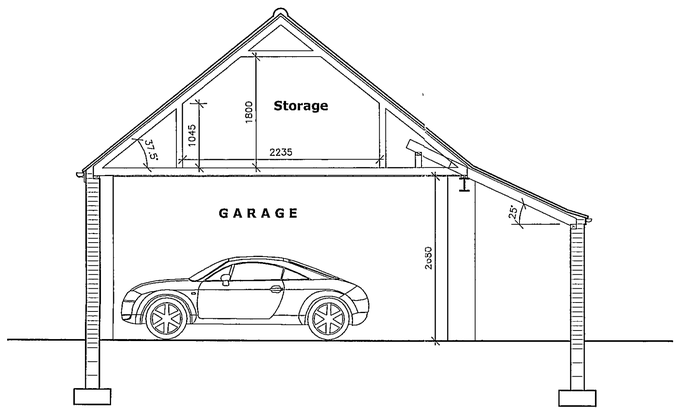

SECTION B-B
SCALE 1:50

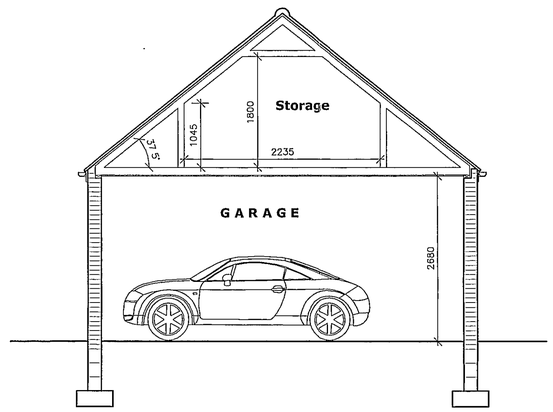


SECTION C-C
SCALE 1:50

1:50 0 0.5 1 1.5 2.5 m

1:500 0 2.5 5 10 15 25 m

NEIL DOWLMAN | Architecture
www.neildowlman-architecture.co.uk
chartered architects | chartered architectural technologists
building engineers | designers | project managers
domestic & village developments | party wall awards | interiors
CREATIVE DESIGN FOR YOUR FUTURE

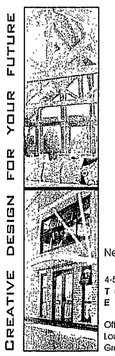

SHDC
Planning & Development
25 JUL 2008
Ref: 0825/08

Neil Dowlman Architecture Ltd
4-5 Church Street Alford Lincs LN13 9EF
T 01507 463863 F 01507 466006
E alford@neildowlman-architecture.co.uk
Offices also at:
Louth T 01507 601155 | Boston T 01205 357272
Grantham T 01476 574242 | Skegness T 01754 880080
Royal Institute of British Architects | Chartered Institute of Architectural Technologists | Chartered Building Engineer

Client
Mr & Mrs Baker.

Project
Proposed House Extension & Conversion of Garage & Outdoor Buildings.
Pickwell House.
Hogsgate, Moulton.
Spalding.
Lincolnshire.

Title
Proposed Ground Floor Plan.
Car Port, Single Garage & Workshop.

Scale
As Shown.

Date
Feb '08.

Drawn By
MGD.

Checked By
GR.

Drawing No.
B\2141- 06.

Revision
B.

A1