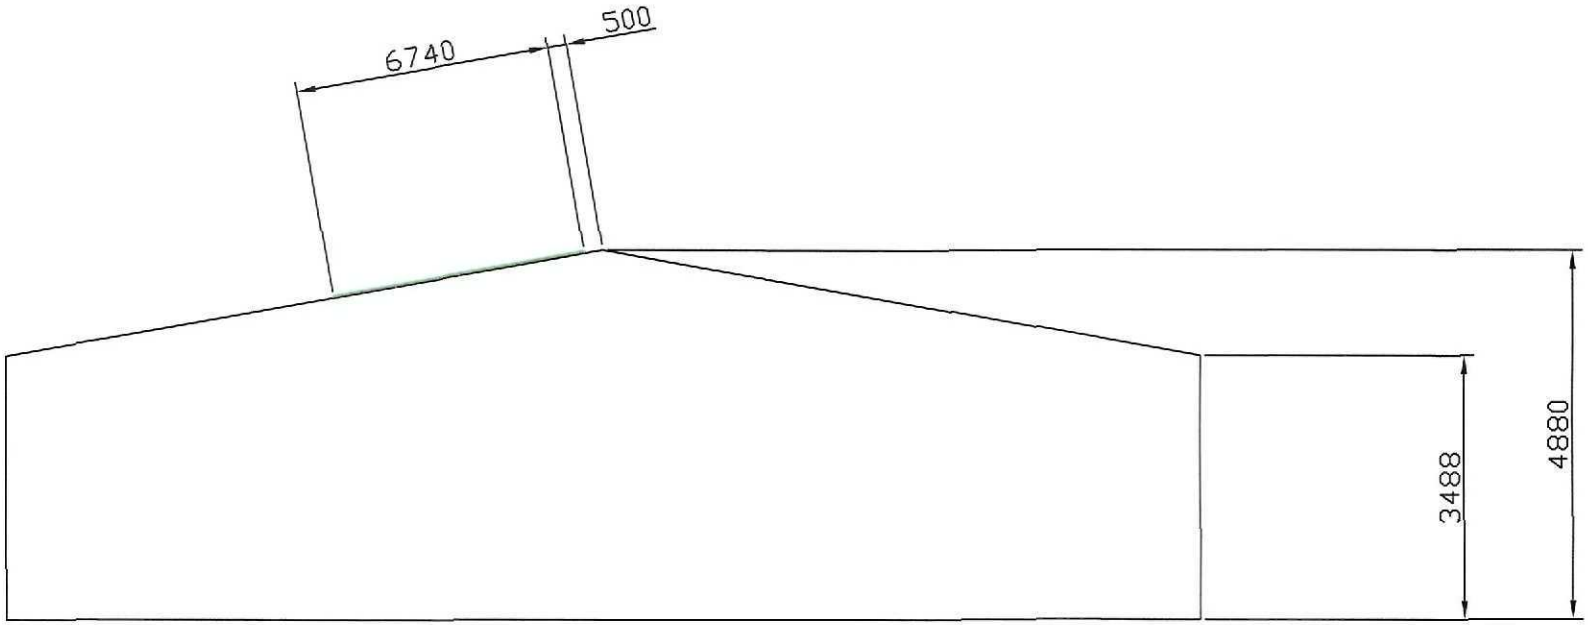


EAST ELEVATION

Planning
04 NOV 2011
Ref: 0845-11

AW Consulting	Little Bytham. NG33 4RA 01780 410182 07860 502999		
CLIENT: LARK ENERGY LTD.		TITLE: MOULTON BULB EAST ELEVATION	
DATE: 24/10/11	SCALE: 1:100	DAWN BY: A.M.W.	DRG. NO: MB01 SHEET 2