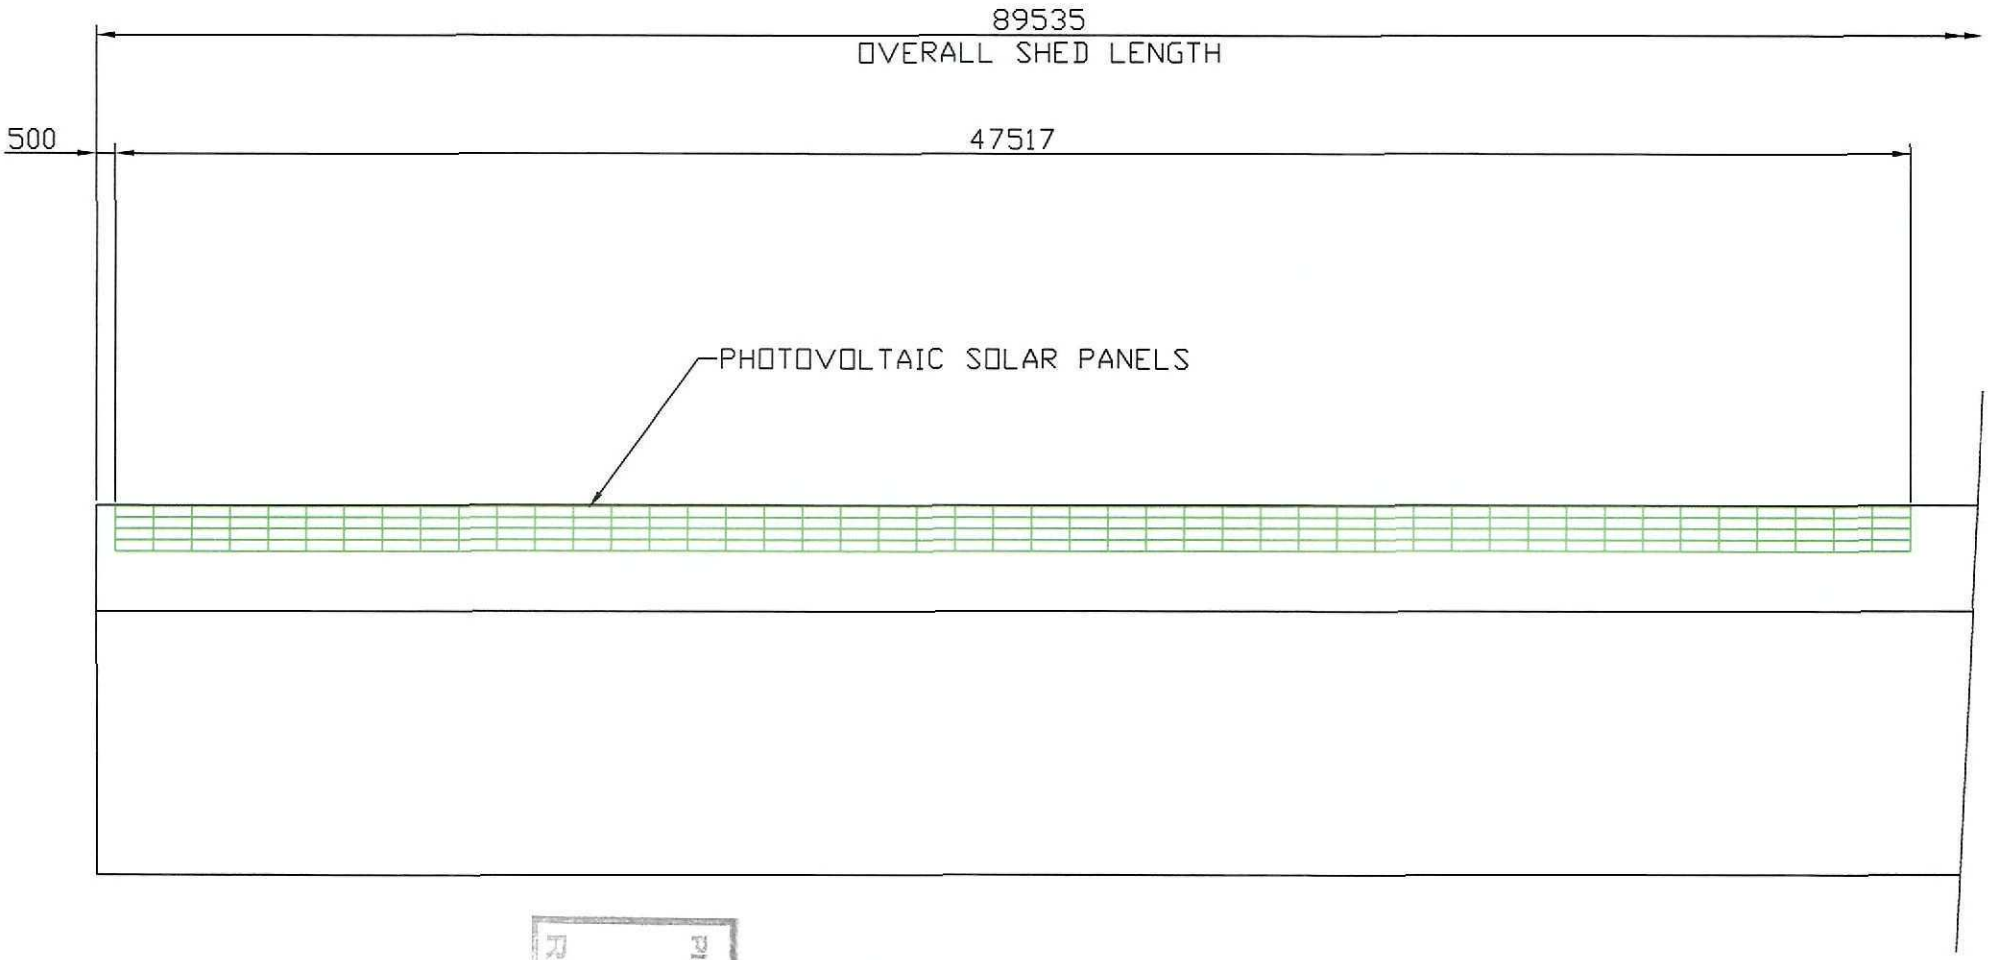


Planning Department
Ref: 0852-11
04 NOV 2011

SOUTH ELEVATION

AW Consulting	Little Bytham. NG33 4RA 01780 410182 07860 502999		
CLIENT: LARK ENERGY LTD.		TITLE: MOULTON BULB SOUTH ELEVATION	
DATE: 24/10/11	SCALE: 1:200	DAWN BY: A.M.W.	DRG. NO.: MB01 SHEET 1