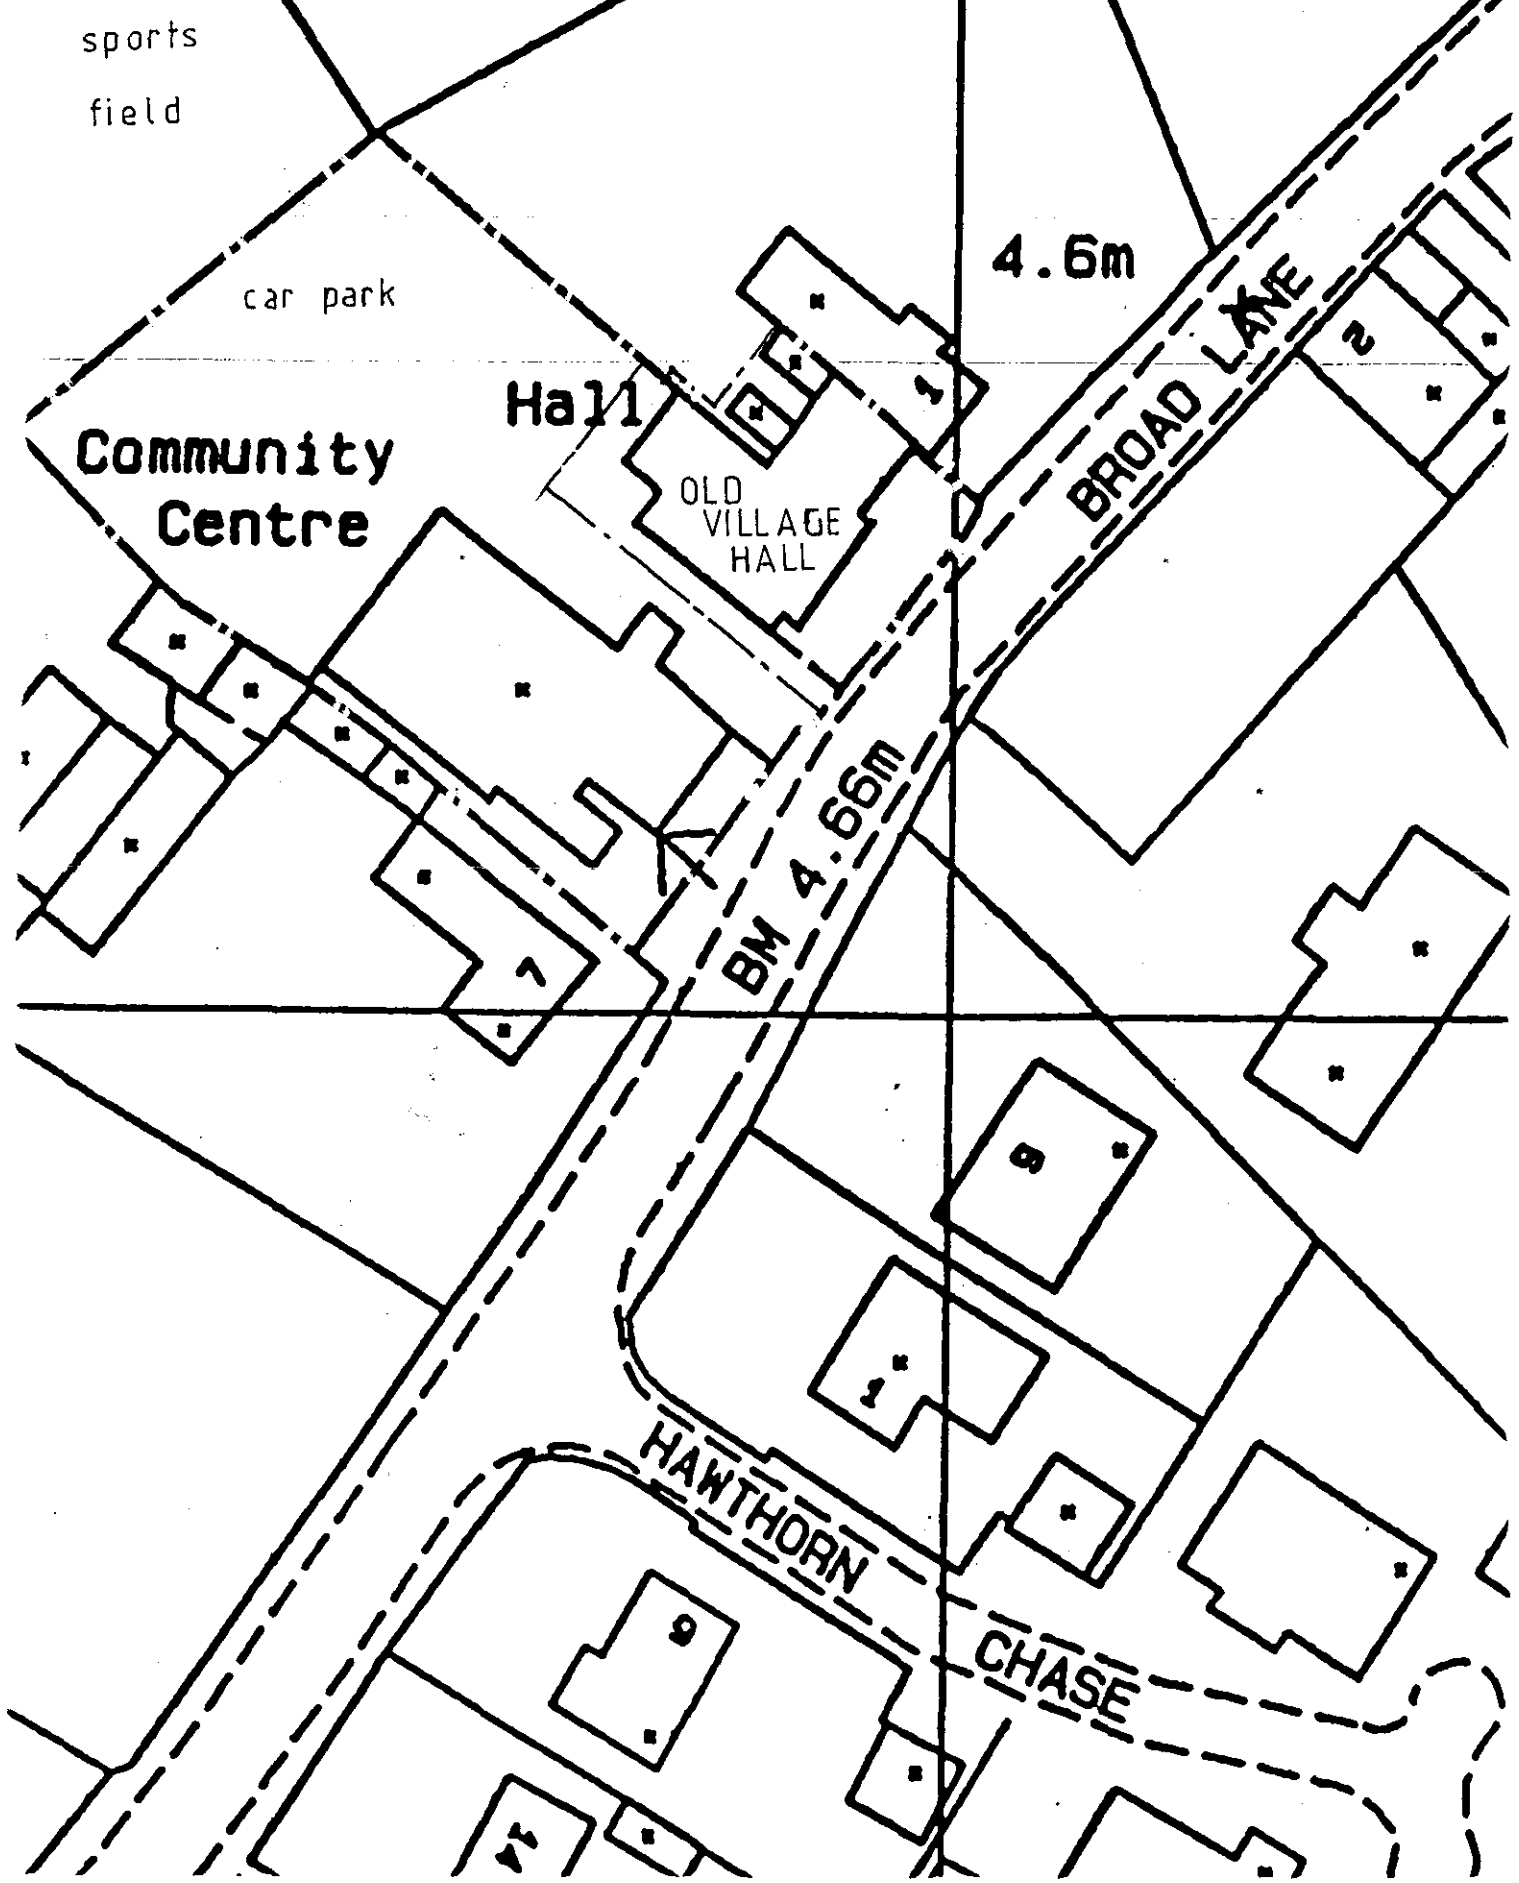



1:500 Block Plan

Ordnance Survey®

Superplan

Planning Extract - 2

Site-centred

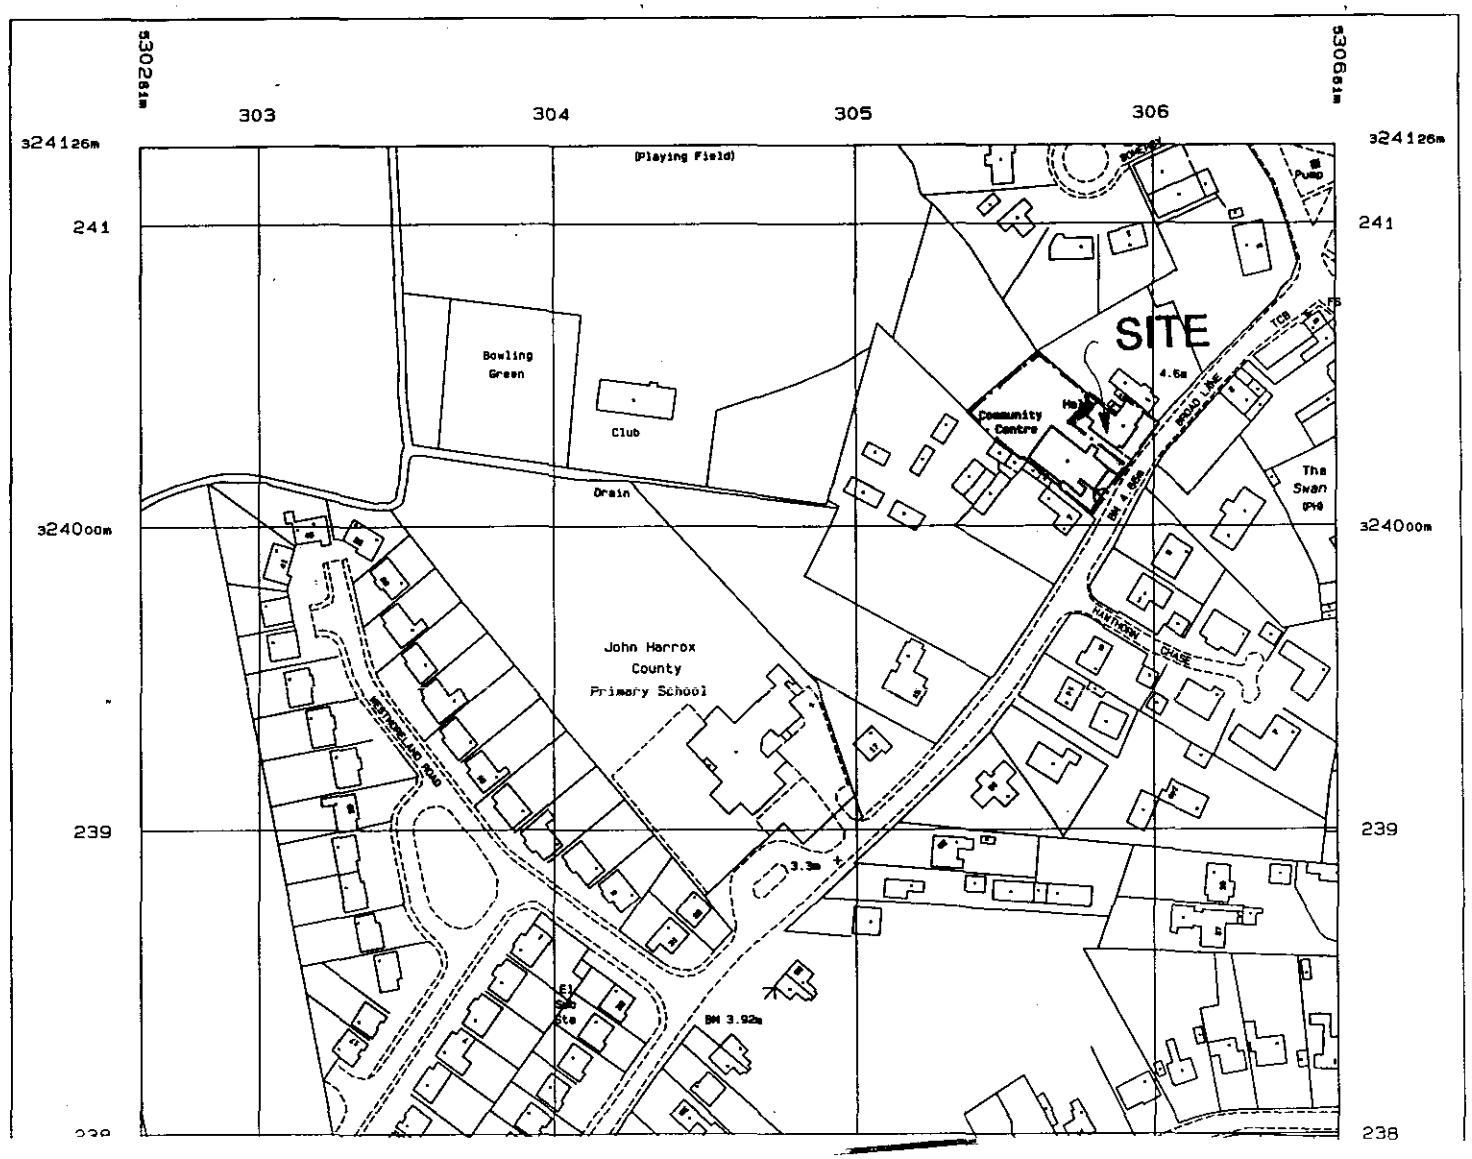

Planning Development

23 JUL 2002

Ref 0853102

© Ordnance Survey
Copied under licence
No. 100029197

1:2500 OS Location Plan

ROBERT LOWE
CHARTERED ARCHITECT
Beck House, Kirton Holme
Boston, Lincs., PE20 1TT
Phone/fax 01205-290266
Mobile 07774-927965
e-mail rob.lowe@bigfoot.com

Project:
Proposed Refurbishment
Old Village Hall
Moulton, Lincolnshire

Date:
July 2002

Scale:
1: 500
& 1: 2500

Client:
Moulton Community Association

Drawing Title:
BLOCK PLAN &
O.S. LOCATION PLAN

Project No: 0058

Drawn: RWL

Drawing No: 01

Rev:

Contractors are to check all dimensions on site and to report any discrepancy to the Architect.
Do not scale from the drawing.
© 2002

Development
23 JUL 2002
0853/02

1

sports field

OLD VILLAGE HALL

proposed 1.8m wide path to entrance

working area of site shown shaded

existing vehicle entrance to village hall & sports club

BROAD LANE

existing car park

Village Hall

7

SCALE IN METRES 1:200

0 1 2 3 4 5 10 15 20

ROBERT LOWE
CHARTERED ARCHITECT
Beck House, Kirton Holme
Boston, Lincs., PE20 1TT
Phone/fax 01205-290266
Mobile 07774-927965
e-mail rob.lowe@bigfoot.com

Project:
Proposed Refurbishment
Old Village Hall
Moulton, Lincolnshire

Date:
July 2002

Scale:
1: 200

Client:
Moulton Community Association

Drawing Title:
SITE PLAN


Project No:
0058

Drawn:
RWL


Drawing No:
02

Rev:

Contractors are to check all dimensions on site and to report any discrepancy to the Architect.
Do not scale from the drawing.
© 2002

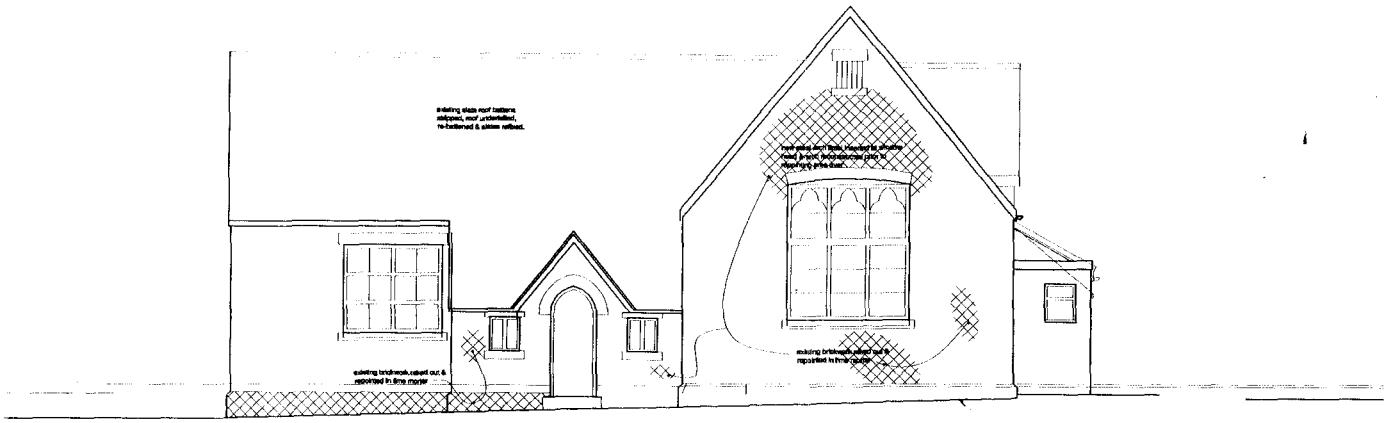

South West Elevation

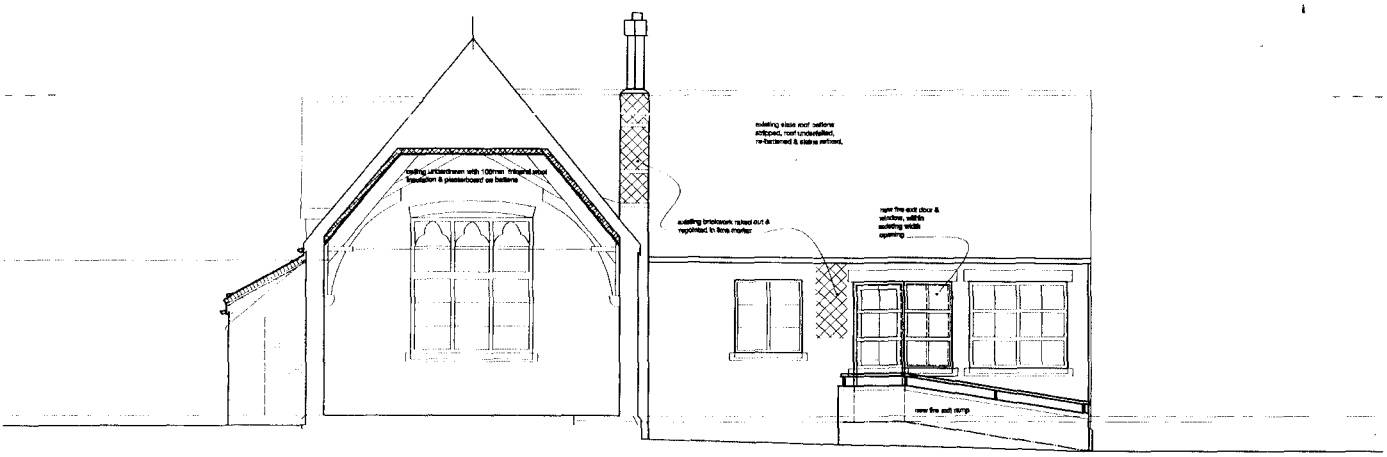

North East Elevation & Section through Main Hall

Planning Department
23 JUL 2002
Ref 03531/02

ROBERT LOWE
CHARTERED ARCHITECT
Beck House, Kirton Holme
Boston, Lincs., PE20 1TT
Phone/fax 01205-290266
Mobile 07774-927965
e-mail rob.lowe@bigfoot.com

Project:
Proposed Refurbishment
Old Village Hall
Moulton, Lincolnshire

Date:
June 2001

Scale:
1:100

Client:
Moulton Community Association

Drawing Title:
PROPOSED ELEVATIONS


Project No:
0058

Drawn:
rwl


Drawing No:
05

Rev:
A

Contractors are to check all dimensions on site and to report any discrepancy to the Architect.
Do not scale from the drawing.
© 2001

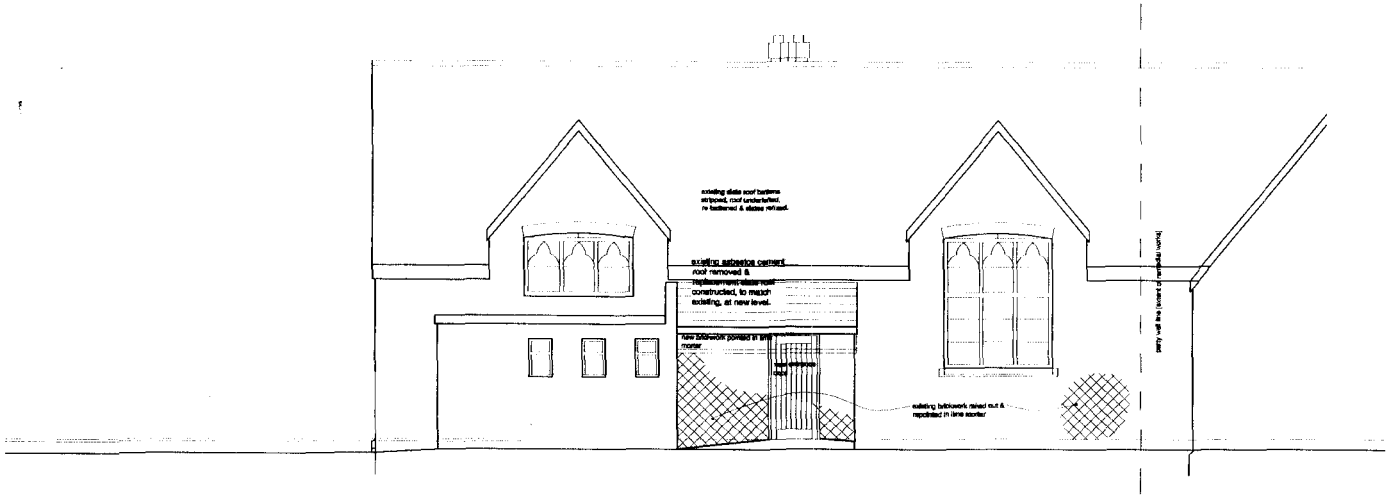

South East Elevation

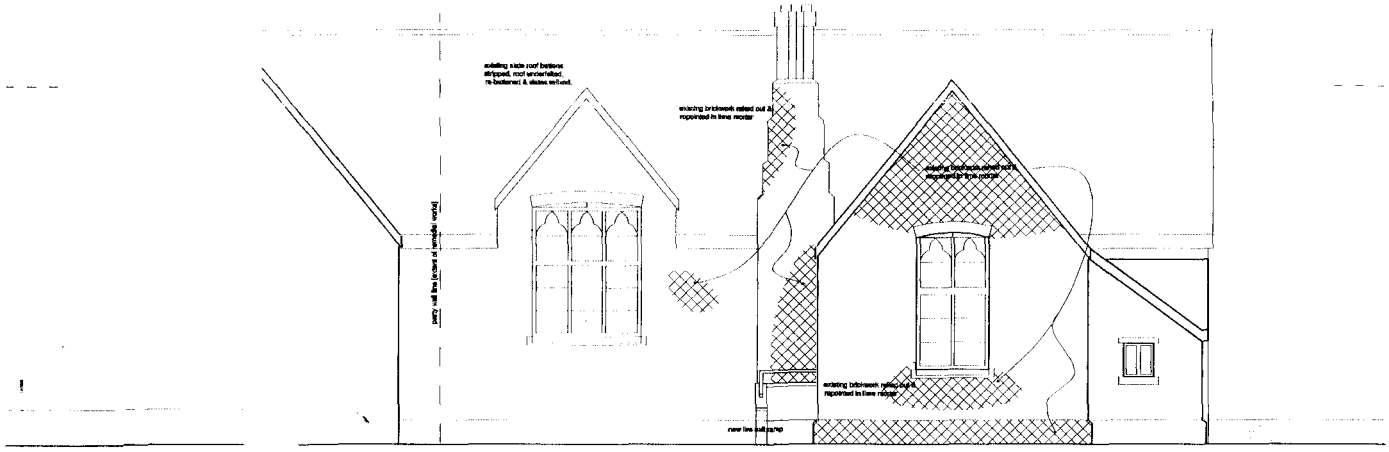

North West Elevation

Planning
23 JUL 2002
Ref
0853/02

ROBERT LOWE
CHARTERED ARCHITECT
Beck House, Kirton Holme
Boston, Lincs., PE20 1TT
Phone/fax 01205-290266
Mobile 07774-927965
e-mail rob.lowe@bigfoot.com

Project:
Proposed Refurbishment
Old Village Hall
Moulton, Lincolnshire

Date:
June 2001

Scale:
1:100

Client:
Moulton Community Association

Drawing Title:
PROPOSED ELEVATIONS

Project No:
0058

Drawn:
rwl


Drawing No:
06

Rev:
A


Contractors are to check all dimensions on site and to report any discrepancy to the Architect.
Do not scale from the drawing.
© 2001

SCALE IN METRES

0 1 2 3 4 5 10 15 20

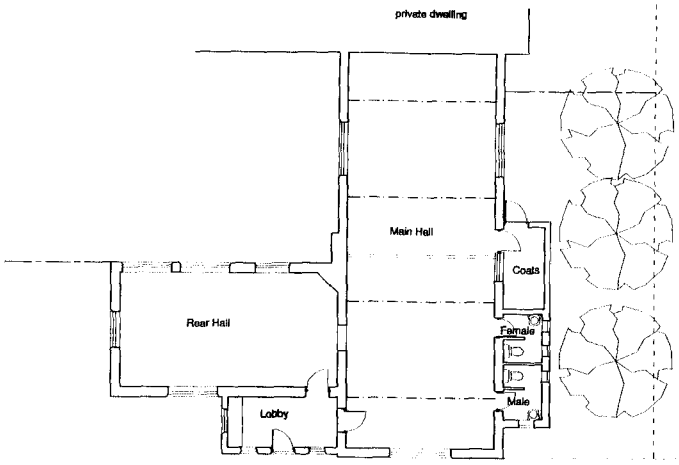


Plan

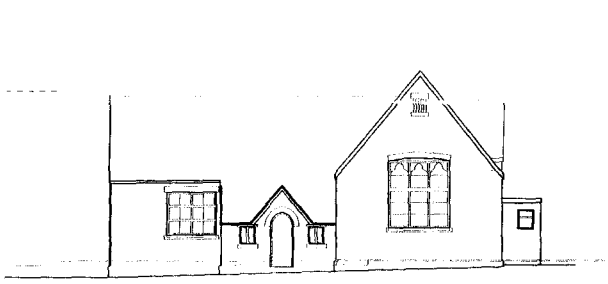


South West Elevation



South East Elevation

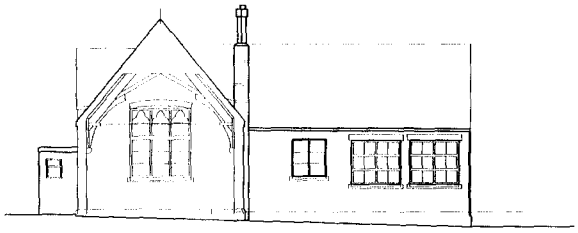

North East Elevation & Section through Main Hall

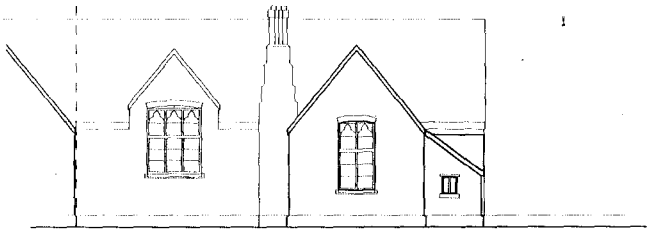

North West Elevation

Plan
23 JUL 2002
0853/02

ROBERT LOWE
CHARTERED ARCHITECT
Beck House, Kirton Holme
Boston, Lincs., PE20 1TT
Phone/fax 01205-290266
Mobile 07774-927965
e-mail rob.lowe@bigfoot.com

Project:
Proposed Refurbishment
Old Village Hall
Moulton, Lincolnshire

Date: Feb. 2001

Scale: 1: 200

Client:
Moulton Community Association

Drawing Title:
EXISTING PLAN
& ELEVATIONS


Project No: 0058

Drawn: rwl

Drawing No: 03

Rev:

Contractors are to check all dimensions on site and to report any discrepancy to the Architect.
Do not scale from the drawing.
© 2001

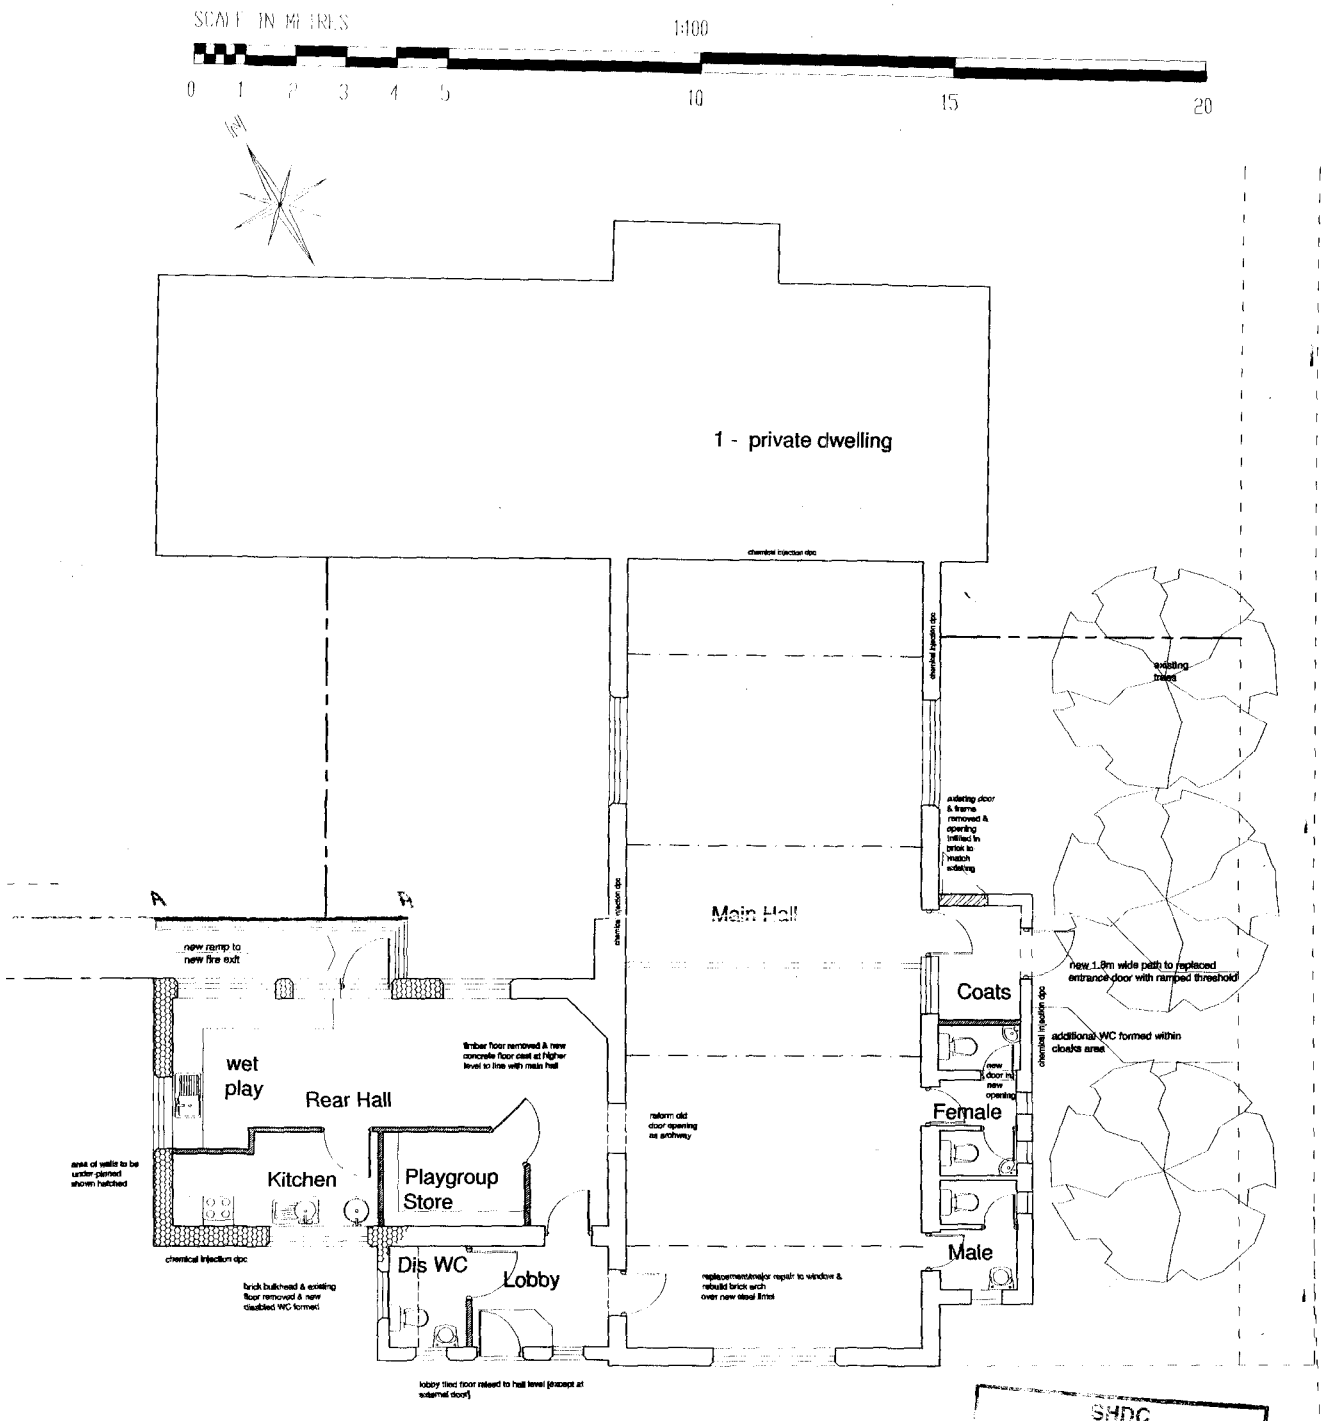

SHDC
23 JUL 2002
0853/02

Plan

ROBERT LOWE
CHARTERED ARCHITECT
Beck House, Kirton Holme
Boston, Lincs., PE20 1TT
Phone/fax 01205-290266
Mobile 07774-927965
e-mail rob.lowe@bigfoot.com

Project:
Proposed Refurbishment
Old Village Hall
Moulton, Lincolnshire

Date:
June 2001

Scale:
1:100

Client:
Moulton Community Association

Drawing Title:
PROPOSED PLAN

Project No:
0058

Drawn:
rwl

Drawing No:
04

Rev:
B

Contractors are to check all dimensions on site and to report any discrepancy to the Architect.
Do not scale from the drawing.
© 2001