

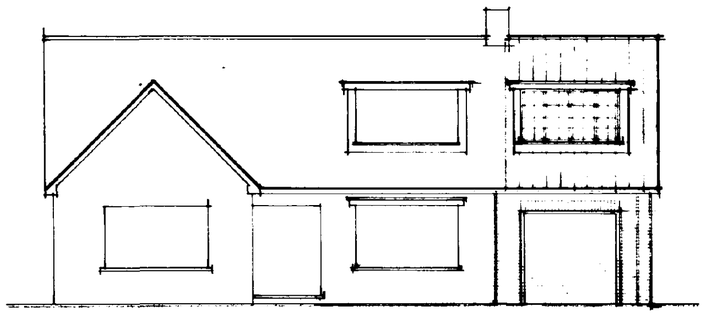



south

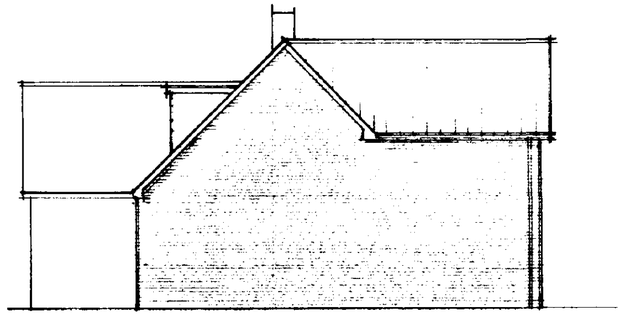


east

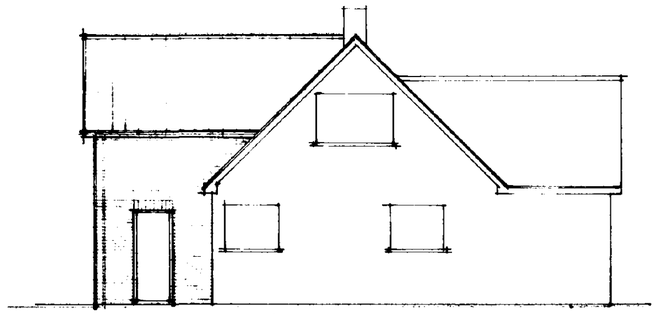


west

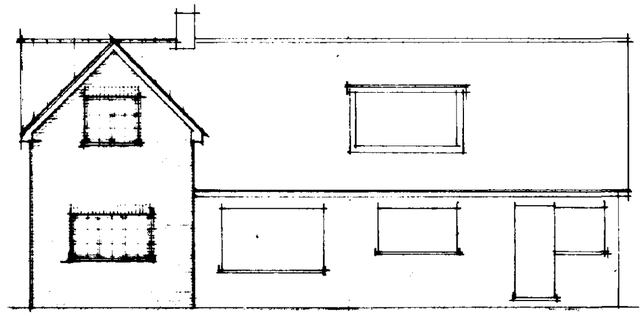

north

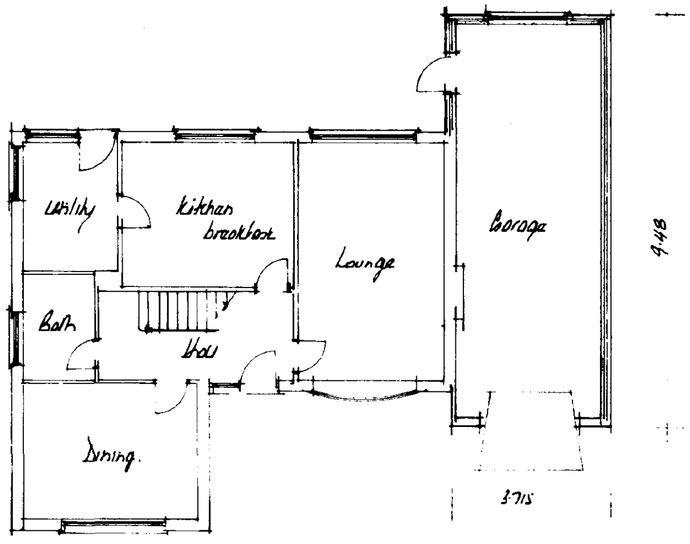


ground floor

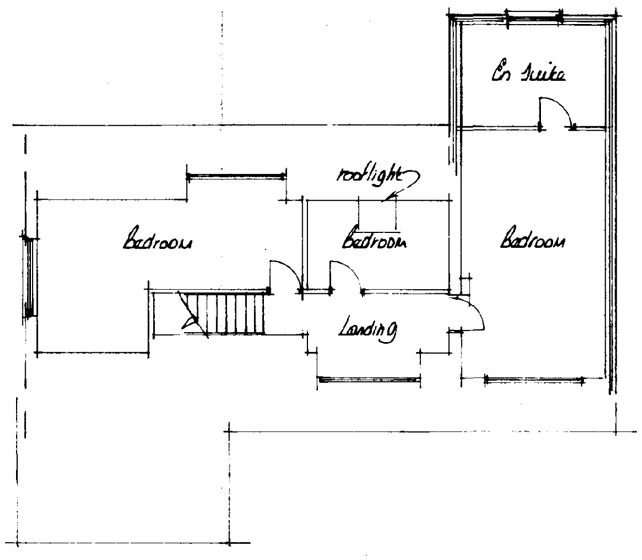

first floor

Roof tiles to match exist.g
Facing brick to match exist.g.

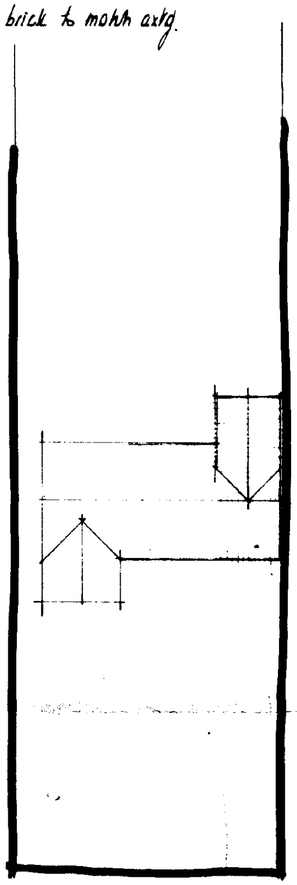

NOTES:

All dimensions must be checked on site and not scaled from this drawing.

A		
	Date	Revisions

© copyright

East Midlands Design Associates

"Willow Lodge",
Horseshoe Road,
Spalding,
Lincs. PE11 3JA
Tel: Spalding (0775) 767968

Client

Mr & Mrs. A. Collibee

Job Title

Garage & Bedroom Extension At
8 Church Lane
Moulton
Spalding.

Drawing Title

Plans & Elevations

SOUTH HOLLAND D.C.
PLAN DEPT
05 SEP 1994
REF. H353/94.

Scale 1:100


Date 1st April 94 | Drawn by

Drg No 94.29.01. | Rev


DETERMINED
PLAN

A PRODUCT OF THE UNO RANGE · ARCHITECT CAT No. 7312.

420 594mm A2

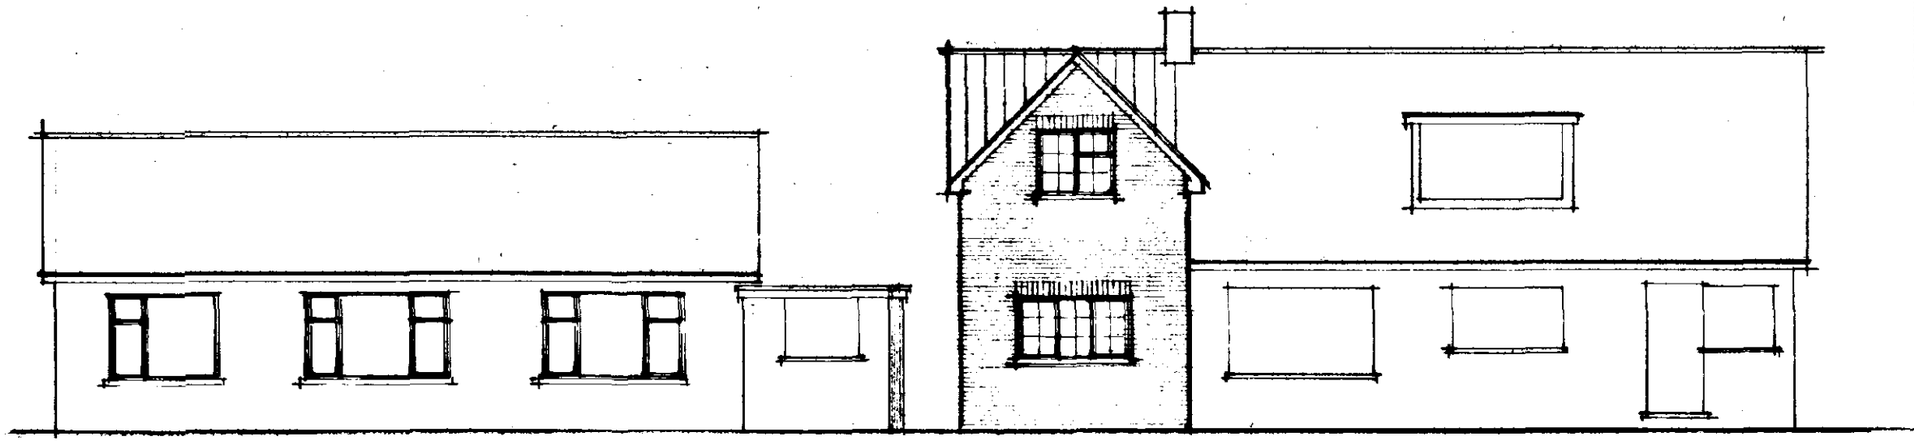

north elevation

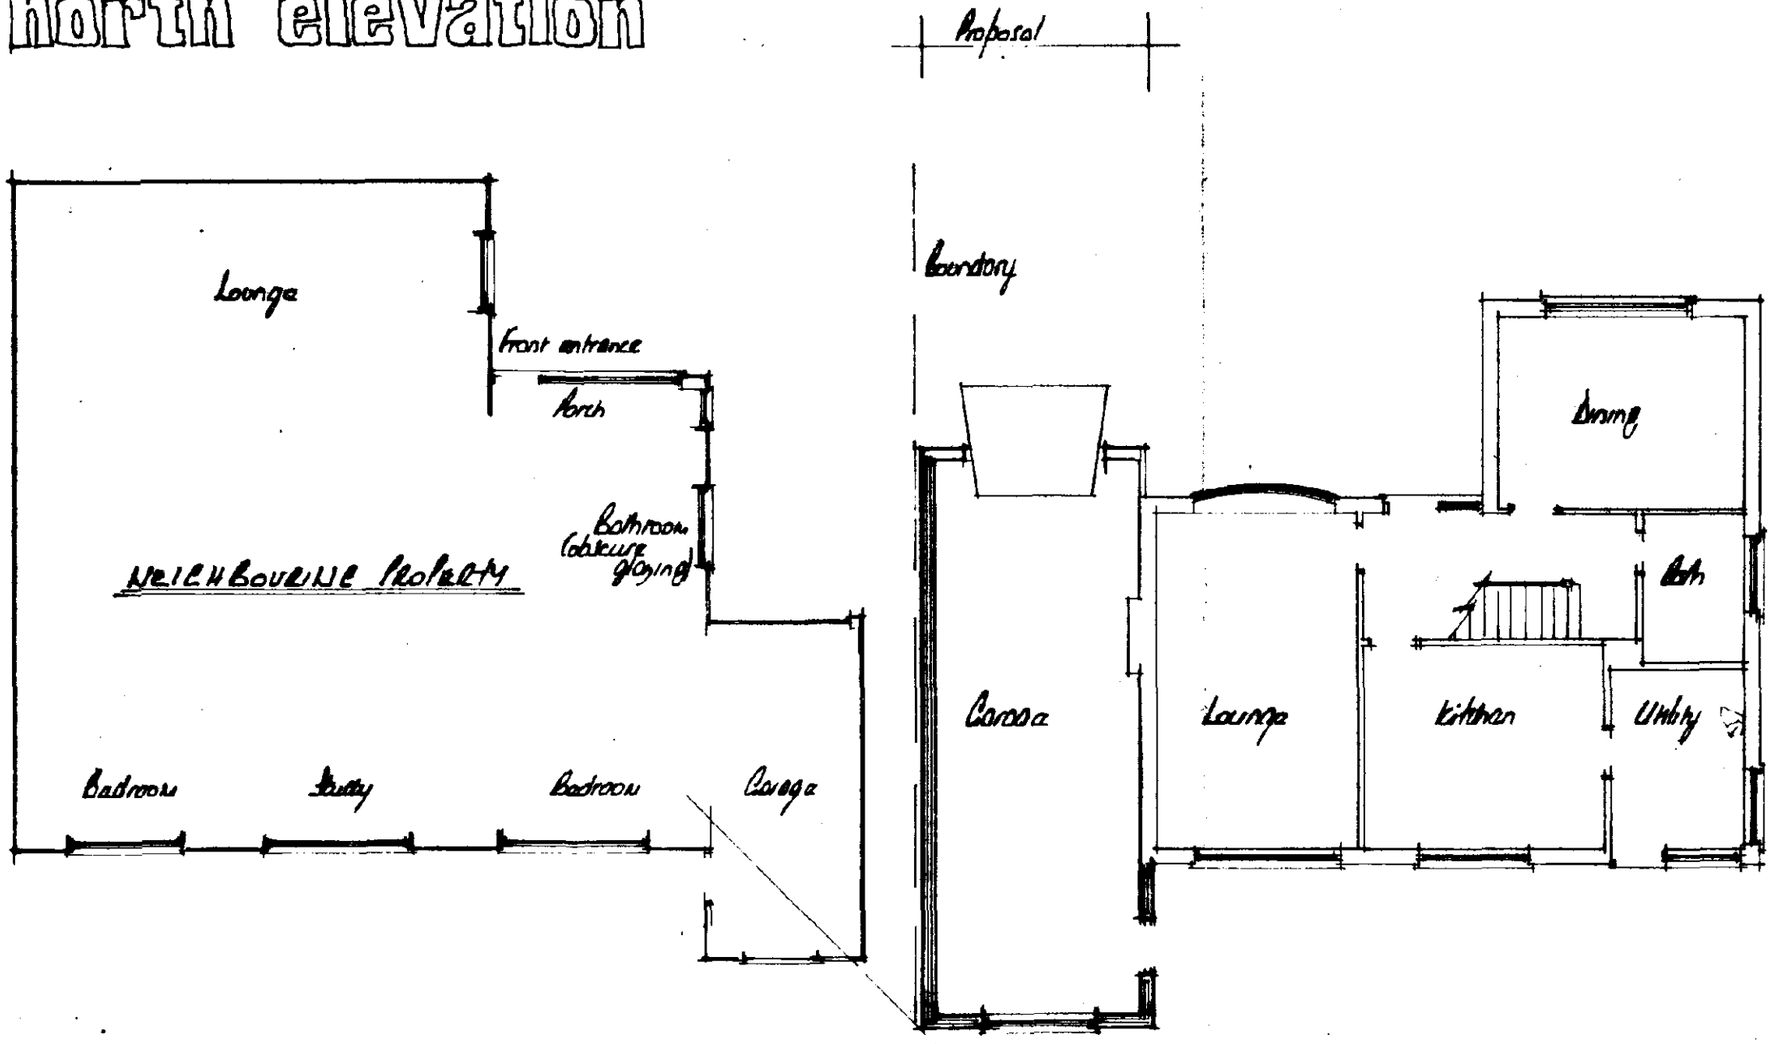

ground floor

A

Date | Revisions

© copyright

East Midlands Design Associates

"Willow Lodge",
Horseshoe Road,
Spalding,
Lincs. PE11 3JA
Tel: Spalding (0775) 767968

DETERMINED PLAN

Client
MR & MRS A. COLBEY

Job Title
GARAGE & BEDROOM EXTENSION AT
8 CHURCH LANE
MOULTON
SPALDING.

SOUTH HOLLAND D.C.
PLAN DEPT
05 SEP 1994
REF. 0863/94.

Drawing Title
PLAN & ELEVATION SHOWING RELATIONSHIP OF PROPOSAL TO NEIGHBOURING PROPERTY

Scale 1:100

Date Sept 94 | Drawn by AL

Drg No 94/24/02 | Rev