




NORTH EAST ELEVATION

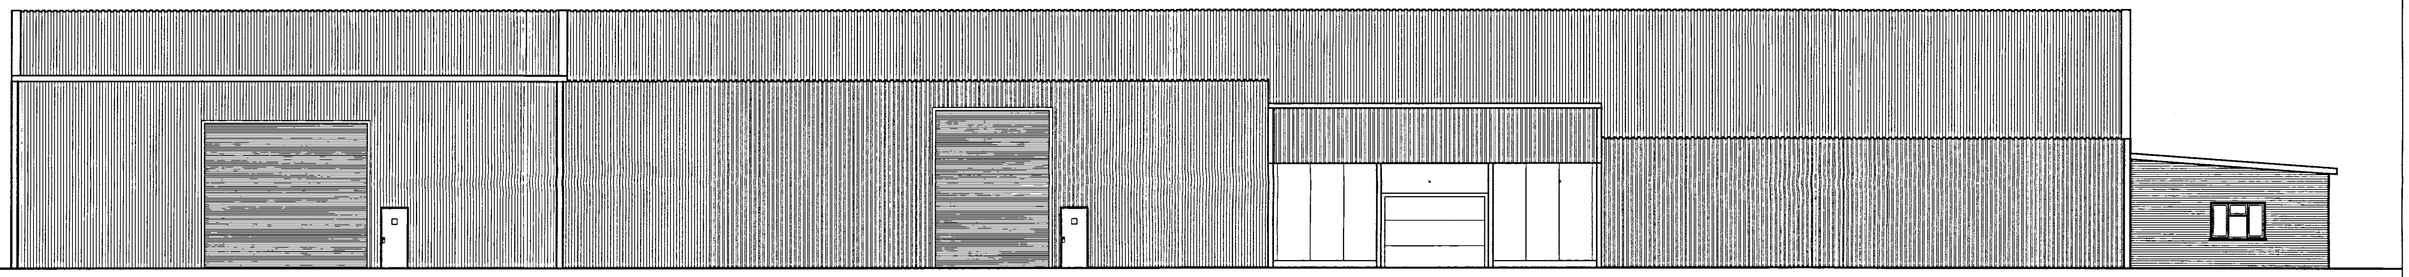


SOUTH WEST ELEVATION

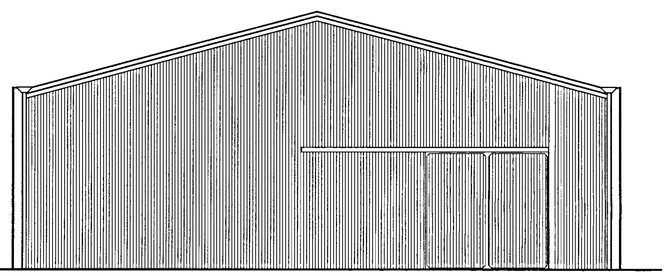

ELEVATION A-A

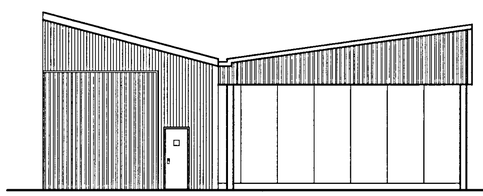

ELEVATION B-B

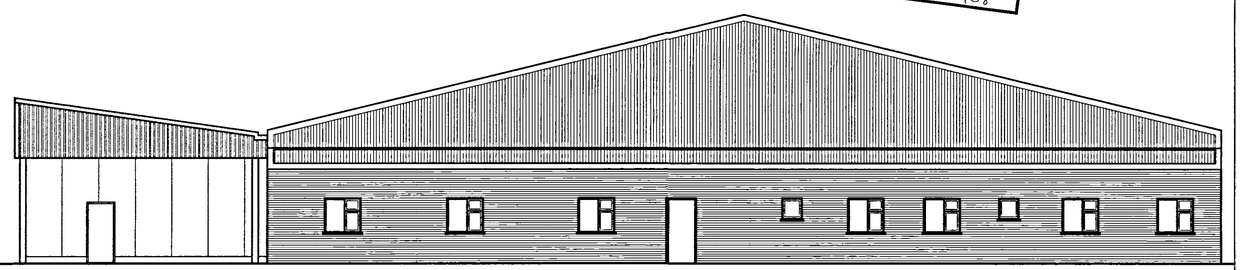

ELEVATION C-C

SHDC
Planning & Development
- 1 AUG 2008
Ref: 0860/08

FILE COPY

REV.	DATE	DESCRIPTION	DRN	CHK'D

Do not scale from this drawing, use figured dimensions only.

All dimensions to be checked on site.

All drawings to be read in conjunction with other contract documentation.

Any discrepancies to be reported to the Contract Administrator before any work commences.

© Copyright Bidwells

BIDWELLS
BUILDING CONSULTANCY
ARCHITECTURE
BUILDING SURVEYING
PROJECT MANAGEMENT

TRUMPINGTON ROAD
CAMBRIDGE
CB2 2LD

Telephone: 01223 841841
Fax: 01223 559196
e-mail: bidcam@bidwells.co.uk
www.bidwells.co.uk

CLIENT	SUPERFLORA UK LTD.	DRN SWB	CHK'D
PROJECT	MANOR FARM, WEST COBGATE MOULTON, SPALDING PE12 6QN		
TITLE	EXISTING ELEVATIONS AND PLANS		
DATE JUN '08	SCALE @ A1 1:100	DWG No. 08-69-02	REV.