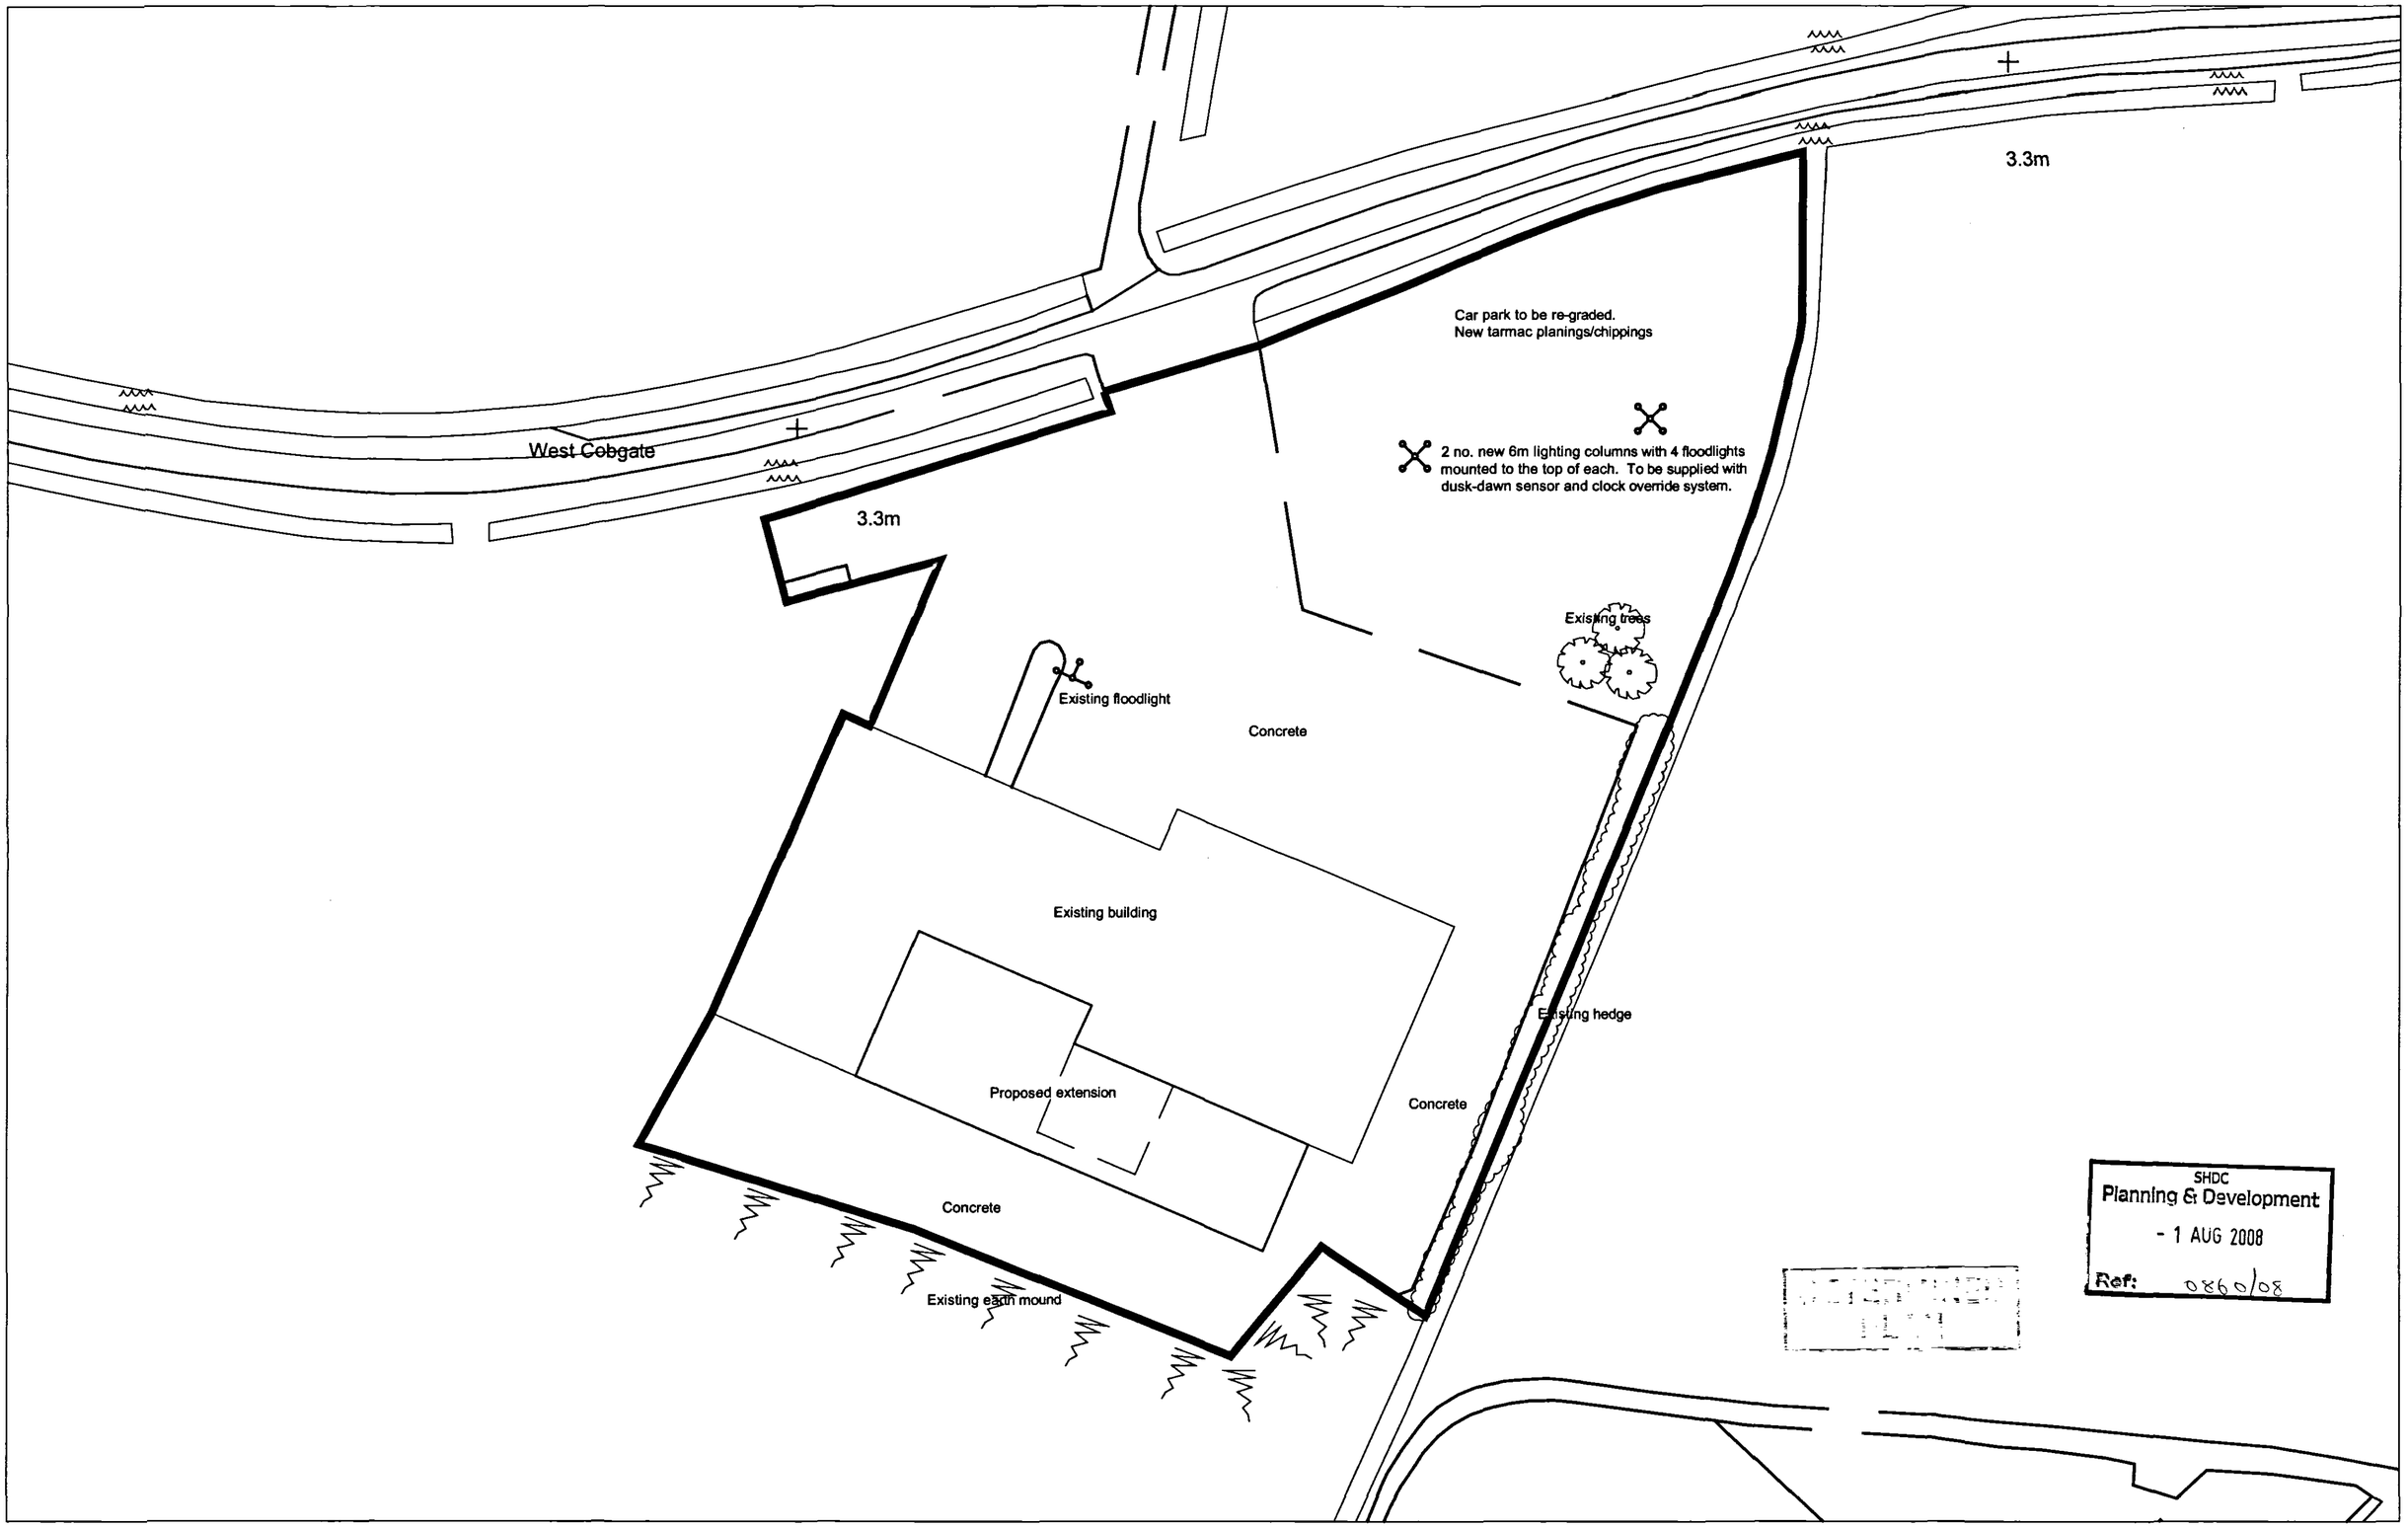


SHDC
Planning & Development
- 1 AUG 2008
Ref: 0860/08

REV.	DATE	DESCRIPTION	DRN	CHK'D

Do not scale from this drawing, use figured dimensions only.

All dimensions to be checked on site.

All drawings to be read in conjunction with other contract documentation.

Any discrepancies to be reported to the Contract Administrator before any work commences.

© Copyright Bidwells Property Consultants

BIDWELLS
BUILDING CONSULTANCY
ARCHITECTURE
BUILDING SURVEYING
PROJECT MANAGEMENT

TRUMPINGTON ROAD
CAMBRIDGE
CB2 2LD

Telephone: 01223 841841
Fax: 01223 559196
e-mail: bidcam@bidwells.co.uk
www.bidwells.co.uk

CLIENT	SUNKING FLOWERS LTD		DRN SWB	CHK'D
PROJECT	MANOR FARM, WESTCOBGATE MOULTON, SPALDING PE12 6QN			
TITLE	PROPOSED SITE PLAN			
DATE JUL '07	SCALE @ A2 1:500	DWG No. 08-69-00		REV.

FILE COPY