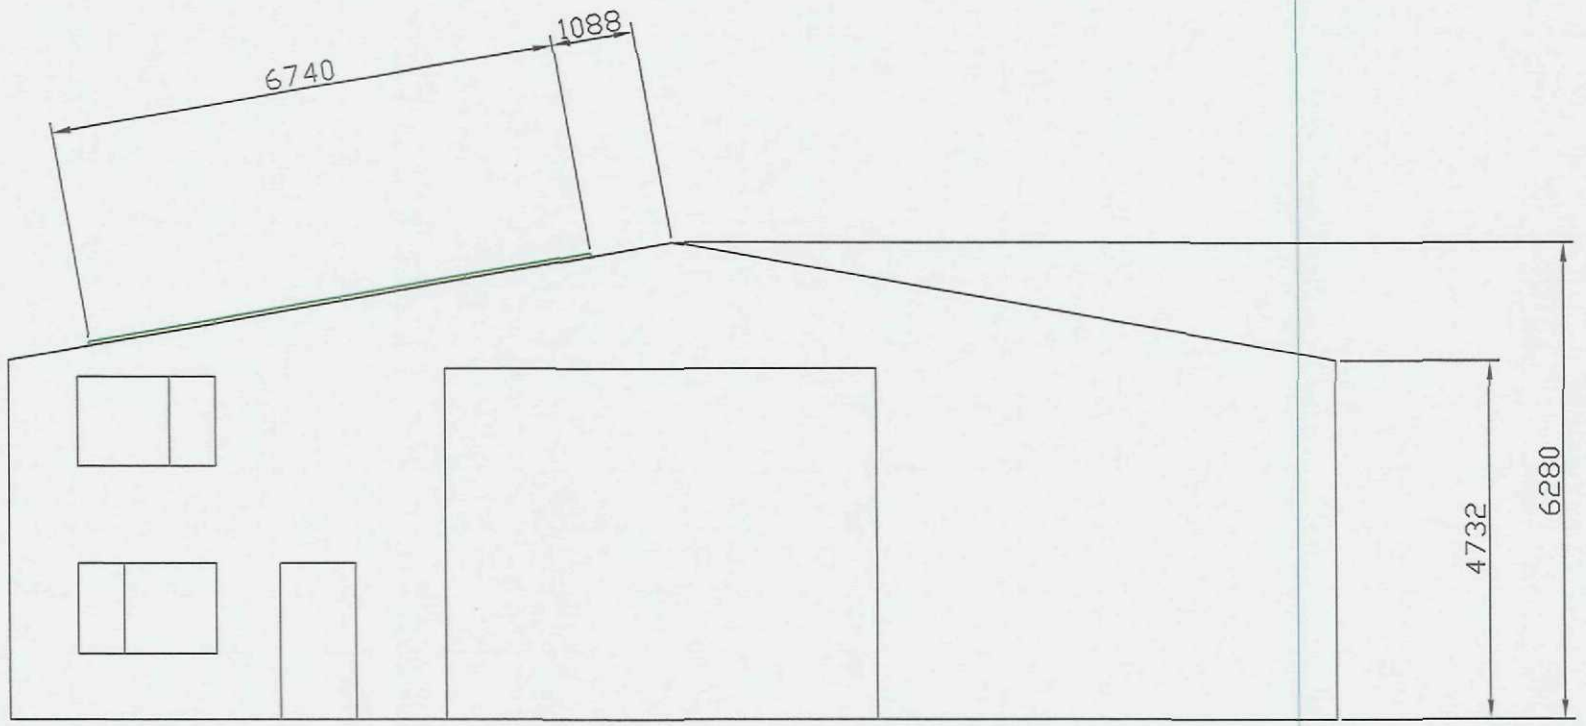


SHDC
Planning & Development
0 4 NOV 2011
Ref:

EAST ELEVATION

AW Consulting	Little Bytham. NG33 4RA 01780 410182 07860 502999		
CLIENT: LARK ENERGY LTD.		TITLE: GEE TEE BULB EAST ELEVATION	
DATE: 24/10/11	SCALE: 1:100	DAWN BY: A.M.W.	DRG. NO.: GT01 SHEET 2