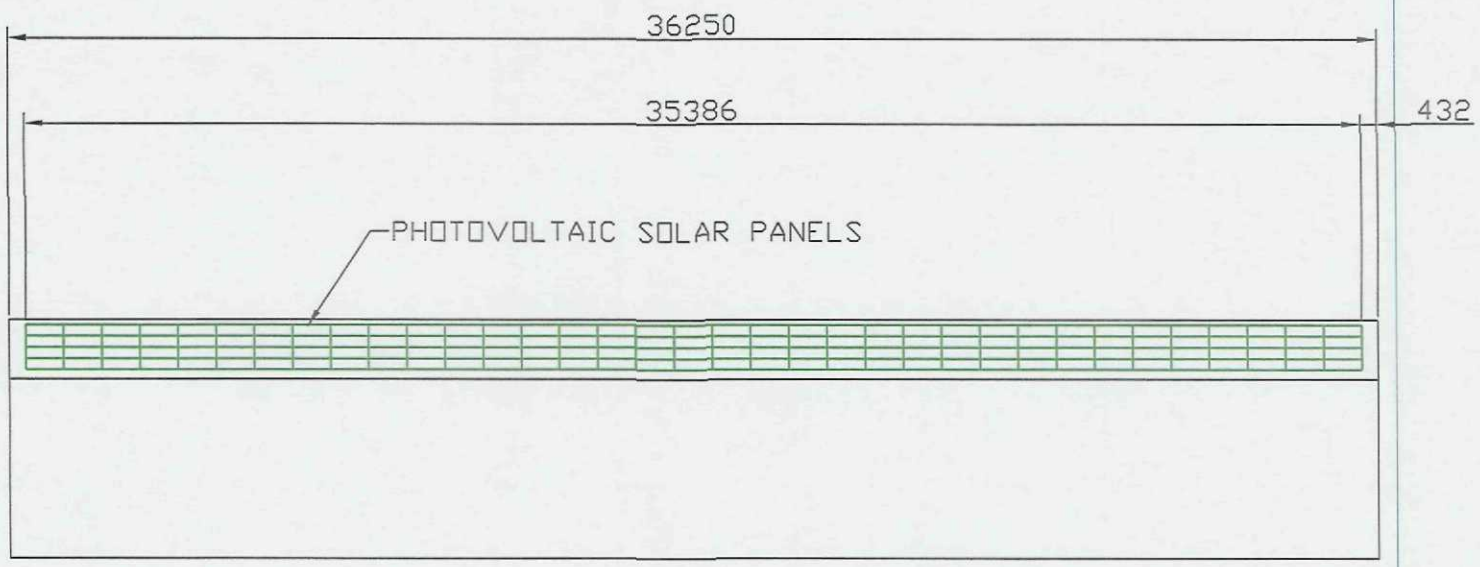


SOUTH ELEVATION

SHDC
Planning & Development
04 NOV 2011
Ref:

AW Consulting
Little Bytham. NG33 4RA
01780 410182 07860 502999

CLIENT: LARK ENERGY LTD.		TITLE: GEE TEE BULB SOUTH ELEVATION	
DATE: 24/10/11	SCALE: 1:200	DAWN BY: A.M.W.	DRG. NO.: GT01 SHEET 1