
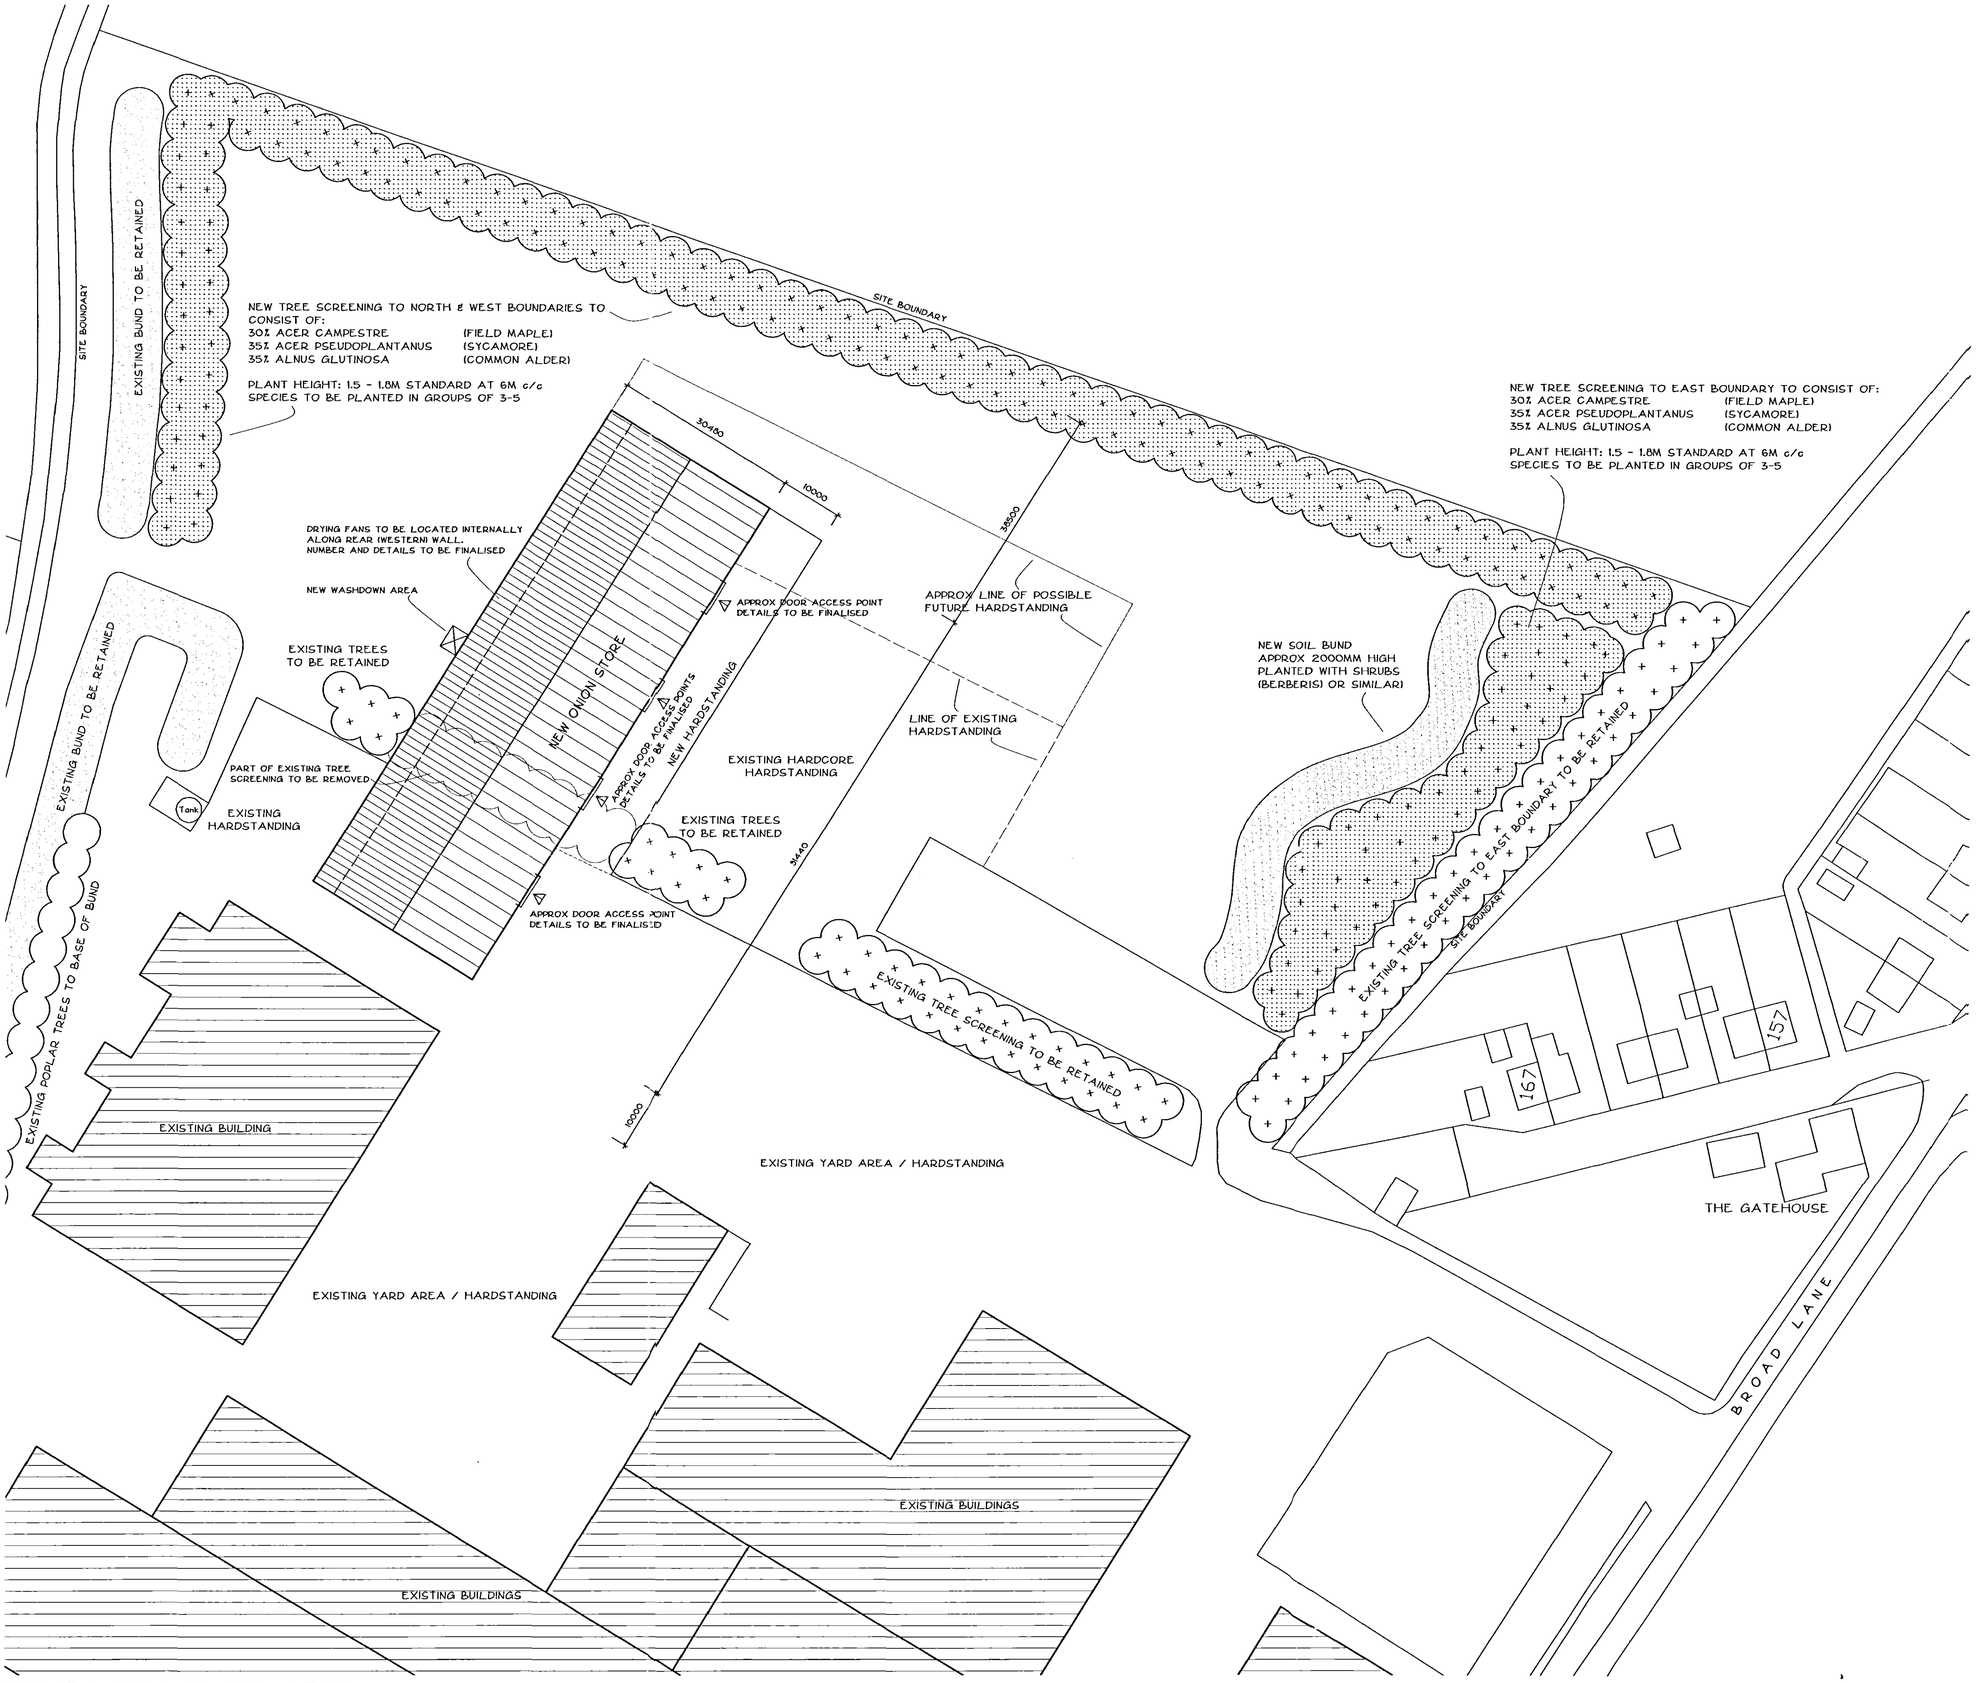


SITE/BLOCK PLAN 1:500

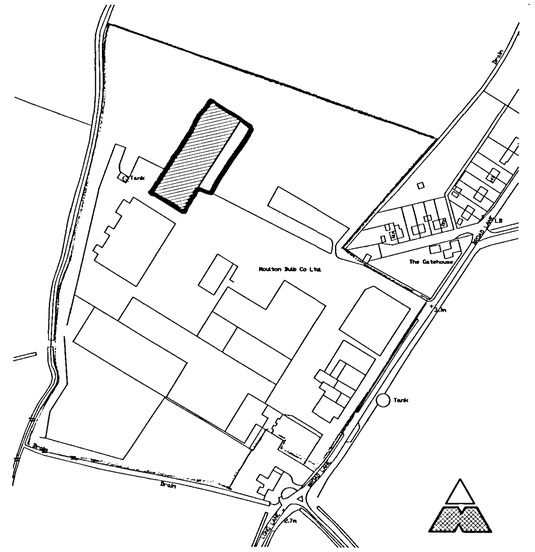

LOCATION PLAN 1:2500

AMENDED PLAN
Ref. 0466/08 6/4/09

DETERMINED PLAN

GENERAL NOTES

COPYRIGHT

This drawing is copyright and may not be altered, traced, photocopied or used for any other purpose other than that for which it is issued.

LIMITATIONS

This drawing is limited in the amount of information contained and does not purport to contain a full specification of the works. It is solely for the purpose of obtaining Building Regulation approval. The drawing must not be used as a contract document alone.

DIMENSIONS

Do not scale from this drawing. Always use figured dimensions.

All dimensions are to be checked on site by the builder who shall take responsibility for measurements for construction and ordering purposes from commencement of site works.

Whilst every effort is made to ensure accuracy in dimensioning, measurements should be carefully checked to ensure compatibility with existing structures and features.

D	Existing and possible future hardstanding added.	01/04/2009
C	Washdown area added to rear of New Onion Store	11/03/2009
B	Soil bund and tree screening added to Eastern boundary.	13/12/2008
A	Landscaping, access points and hardstanding added.	10/03/2008

Revisions

Richard J Diggle Ltd
Building Design : Project Management

194 Broad Gate
Weston Hills
Spalding
Lincs
PE12 6DQ

Tel/fax: 01406 380952
Mob: 07771 621902
E-mail: richard@diggle.biz

Client
MOULTON BULB CO LTD

Project
NEW ONION STORE
LONG LANE
MOULTON

Drawing
OUTLINE PROPOSALS
SITE PLAN
LOCATION PLAN

Scale: 1:500 & 1:2500
Date: July 2008

Drawing Number
1067-01 D