




REAR

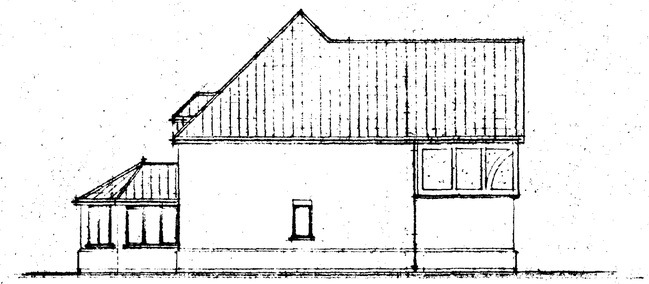

SIDE

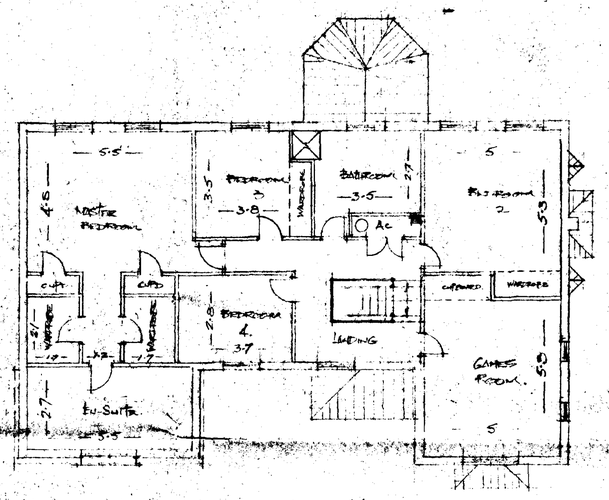


FIRST FLOOR PLAN

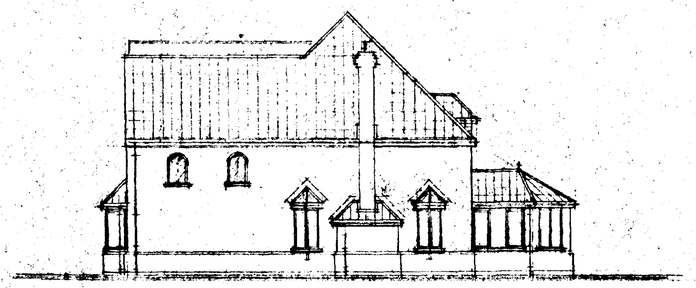

SIDE



FRONT

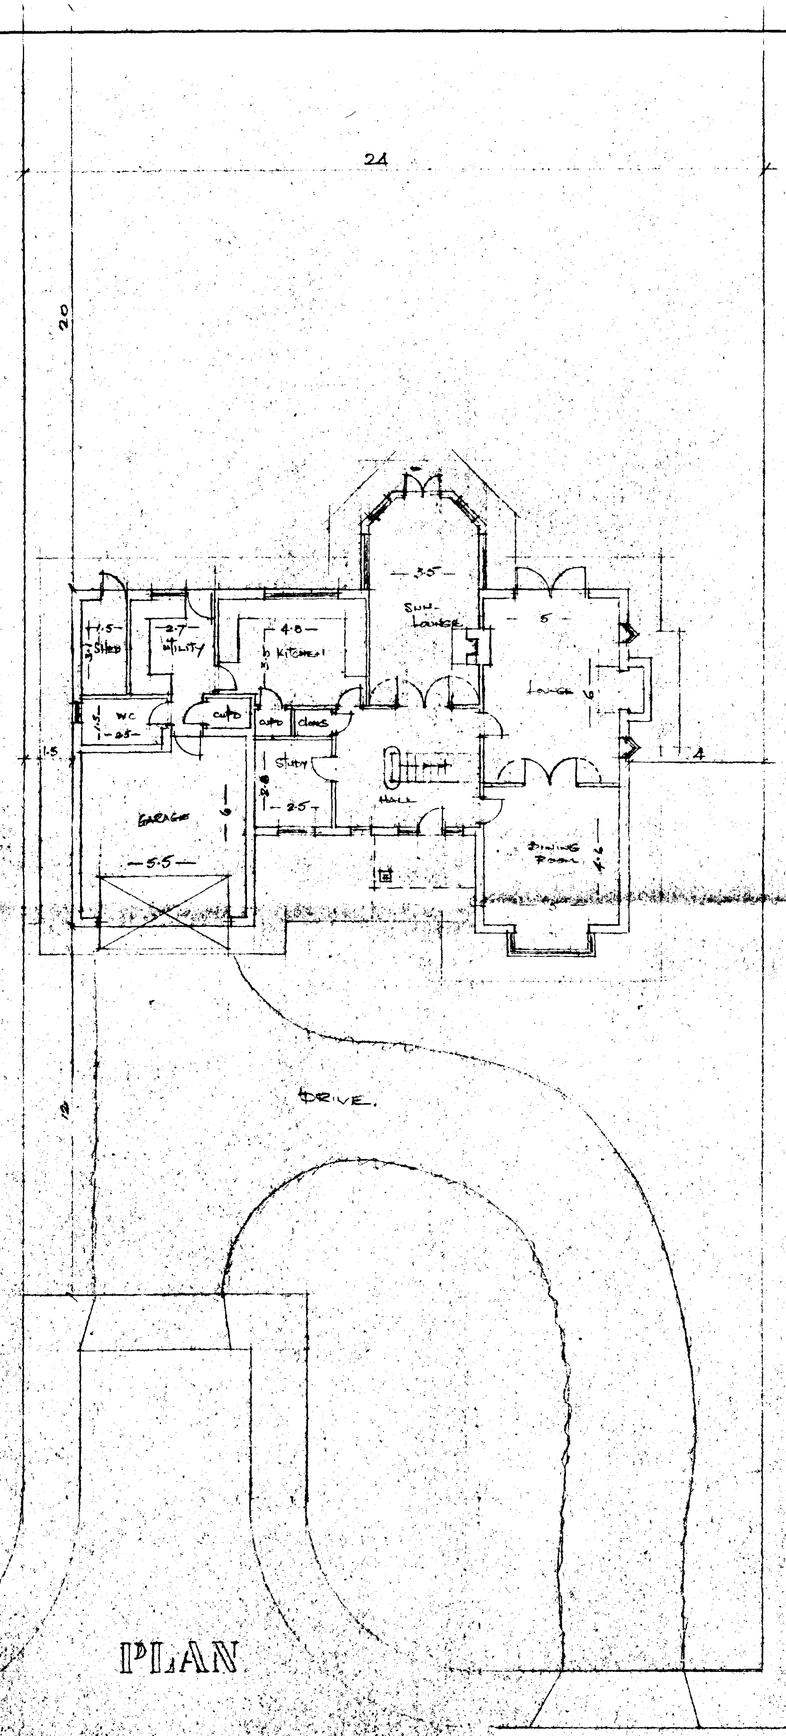

PLAN

DETERMINED PLAN

SOUTH HOLLAND D.C.
PLAN DEPT.
12 SEP 1994
REF 0868/94

G. R. MERCHANT
I.ENG AMICE, FIWO,
ARCHITECTURAL, STRUCTURAL
& LAND DRAINAGE CONSULTANT
TEL: HOLBEACH (0406) 490800

PROJECT:
HOUSE & GARAGE
PLOT 8.
THE SIDINGS.
MOULTON


CLIENT:
DGM PROPERTIES LTD
PODE HOLE
SPALDING

SCALES: 1/100

DATE: JULY 94

DRAWING No.: DGM-M.15/1

REVISIONS:

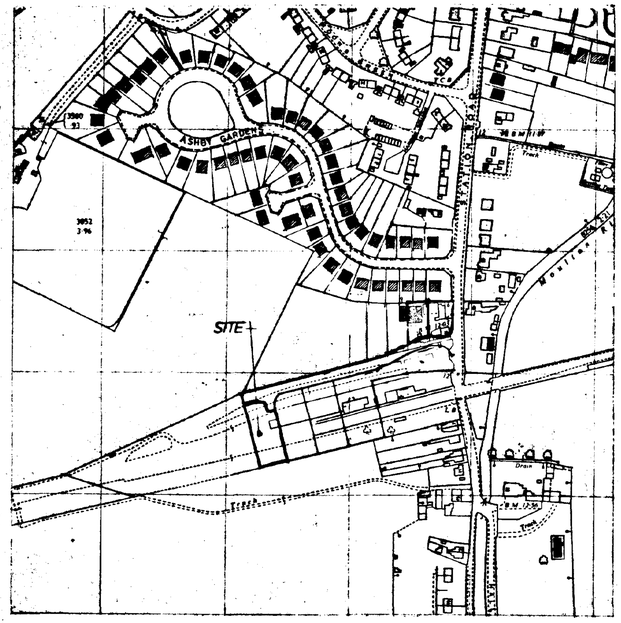

SITE PLAN scale 1:2500

SITE LAYOUT scale 1:500

ROAD GULLEY 900 × 600 × 150

SURFACE WATER SEWER PIPE 300MM DIA

SURFACE WATER SEWER MANHOLE

EXISTING SURFACE WATER SEWER 375MM DIA.

EXISTING SURFACE WATER SEWER MANHOLE

RAINWATER BRICK SOAKAWAY

FOUL SEWER 150MM DIA.

FOUL SEWER MANHOLE

100MM DIA CONNECTION TO FOUL SEWER

EXISTING 150MM DIA FOUL SEWER

EXISTING FOUL SEWER MANHOLE

STREET LIGHTING COLUMNS TO L.C.C. SPECIFICATION S/305/C/83

ONE WAY SIGNS AND ROAD MARKINGS TO JUNCTION WITH STATION ROAD TO BE DISCUSSED AND AGREED WITH PERSONAL SUPERVISOR ON SITE

THE SPECIFICATION IN ALL RESPECTS SHALL BE TO THE CURRENT 'LAYOUT, GRADE AND SPECIFICATION FOR DEVELOPMENT ROADS' OCTOBER 1981


NEW FOUL SEWERS TO COMPLY WITH THE PUBLICATION 'SEWERS FOR ADOPTION' THIRD EDITION

SOUTH HOLLAND D.C. PLAN DEPT. 27 OCT 1994 REF ...0856/94

DETERMINED PLAN


AMENDED PLAN


Ref.

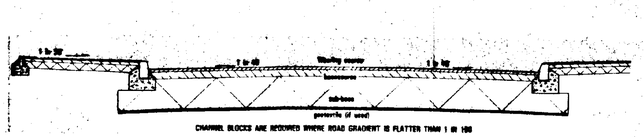

CHANNEL BLOCKS ARE REQUIRED WHERE ROAD GRADIENT IS FLATTER THAN 1 IN 100

REF. CLAUSE 1.8M TYPICAL CROSS SECTION (TRADITIONAL MATERIALS)

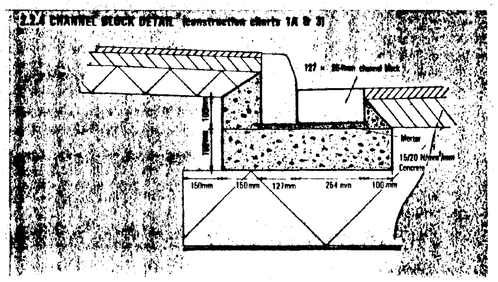

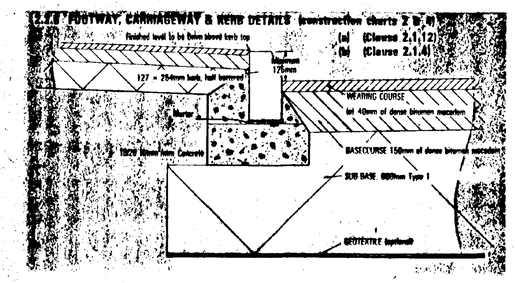

SOUTH HOLLAND D.C. PLAN DEPT. 27 OCT 1994 REF ...0856/94

DETERMINED PLAN

AMENDED PLAN

Ref.

J. 26.10.94. AMEND POSITION OF EXISTING HOUSE NOS.
K. 10.9.94. RESERVED MATTERS - PLOT 8.
J. 22.4.94. RE-NOTIFICATION - PLOT 2 - REDESIGNED
H. 15.11.93. RESERVED MATTERS - PLOT 2.
G. 4.8.93. RESERVED MATTERS - PLOT 1.
F. 20.7.93. RESERVED MATTERS - PLOT 8.
E. 14.4.93. RESERVED MATTERS - PLOT 6.
D. 3.11.92. EXISTING RISING & WATER MAINS SHOWN
C. 21.10.92. AMENDED GULLY POSITIONS
B. 21.9.92. TREE PLANTING PLOT 4. CURBS & CROSSINGS
A. 20.8.92. B. REGULATIONS APPLICATION - Plot 4.

G. R. MERCHANT
I.ENG AMICE, FIOW,
ARCHITECTURAL, STRUCTURAL & LAND DRAINAGE CONSULTANT
TEL: HOLBEACH (0406) 490800

PROJECT:
RESIDENTIAL DEVELOPMENT
STATION ROAD
MOULTON,
NR SPALDING, LINCS


CLIENT:
D.G.M. DEVELOPMENTS LTD
DOZELLS BANK,
PODE HOLE,
SPALDING,
LINCOLNSHIRE.

SCALES:	DATE:
AS SHOWN	APR 1992
	DRAWING No.: DGM-M.7A

REVISIONS: K J H G F E D C B A


SUMMIT

5604-3887

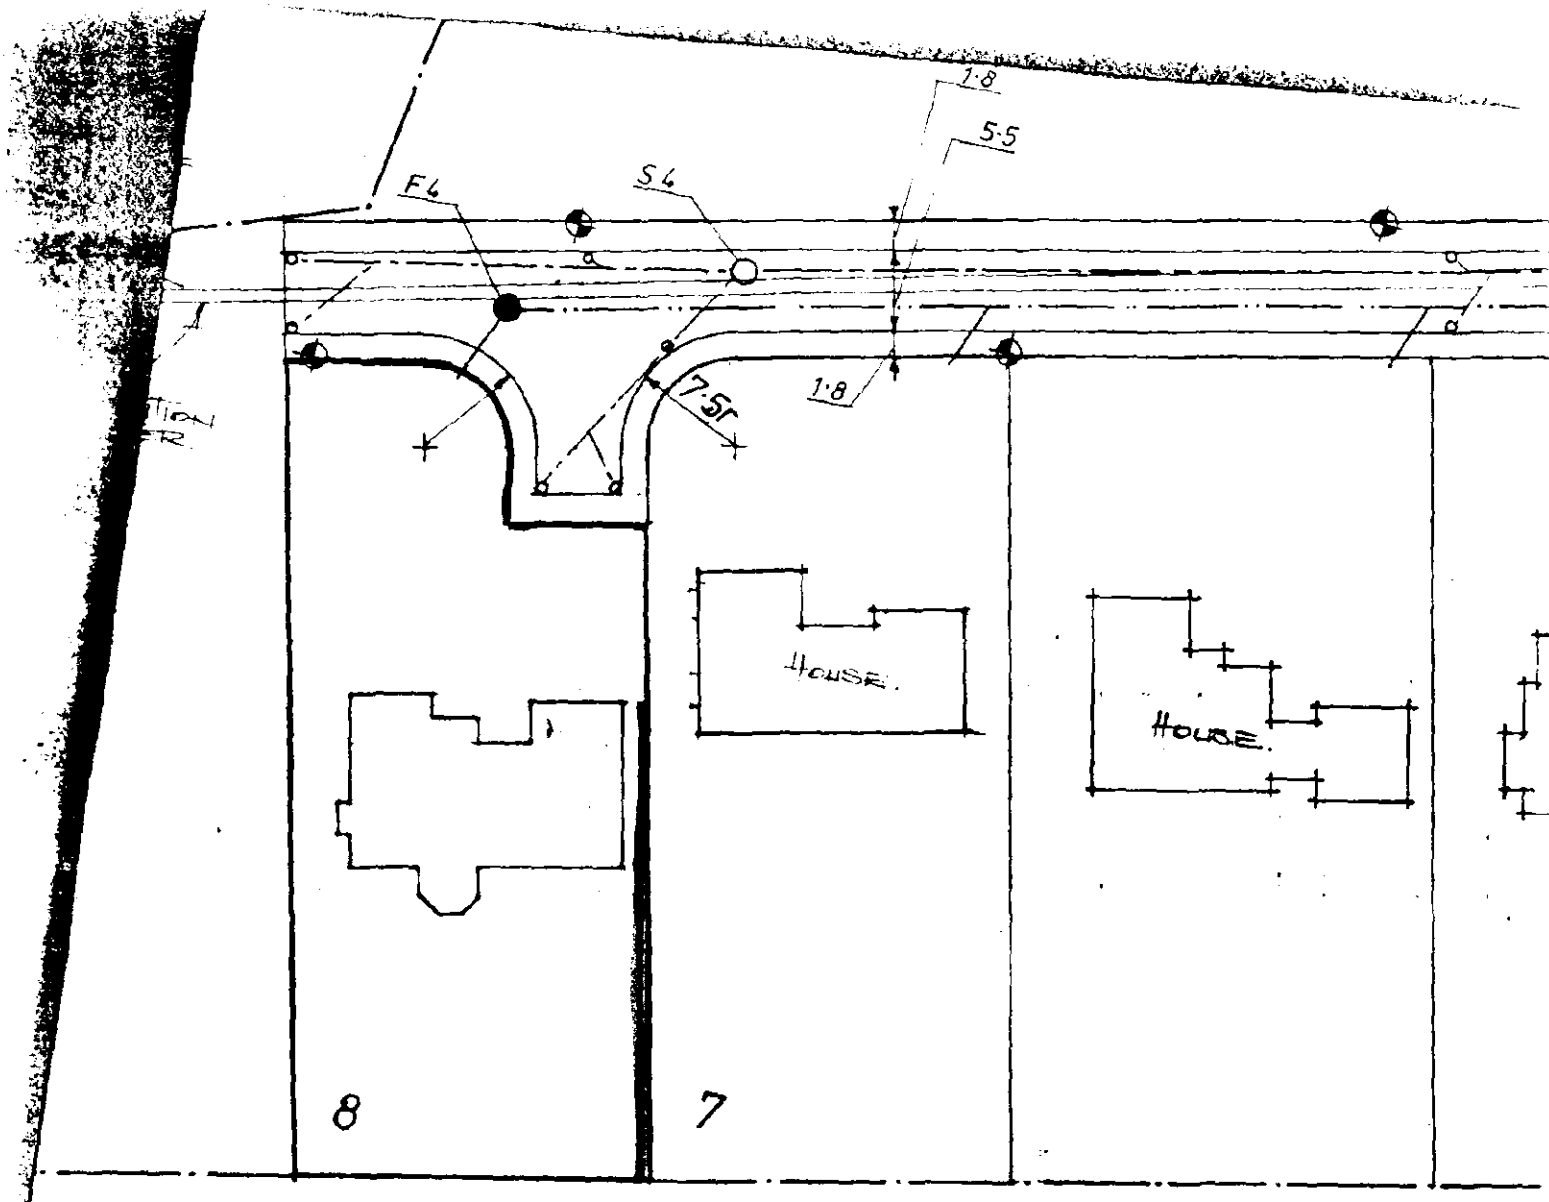

SITE LAYOUT scale 1:500

2.4 CHANNEL BLOCK DETAIL (construction charts 1A & 3)

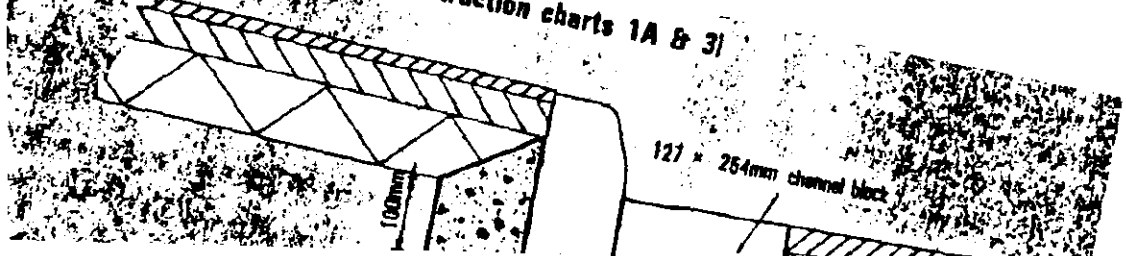

2.2.