



FIRST FLOOR PLAN

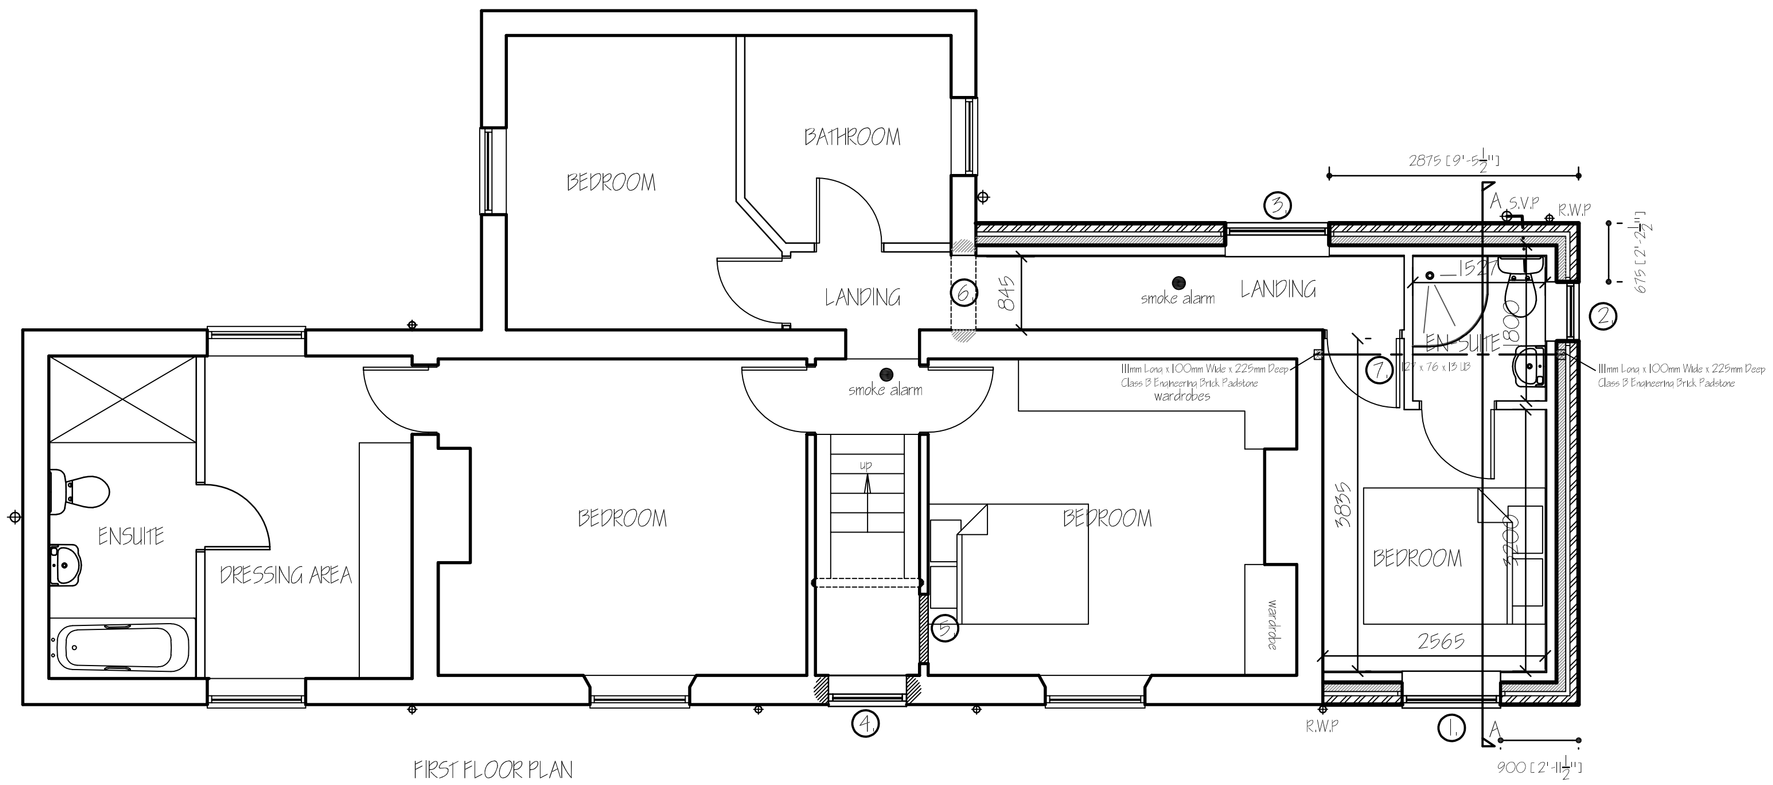


FRONT ELEVATION




END ELEVATION

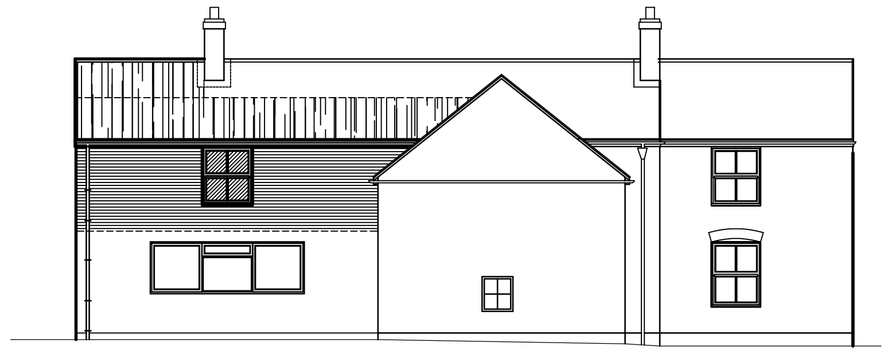

REAR ELEVATION

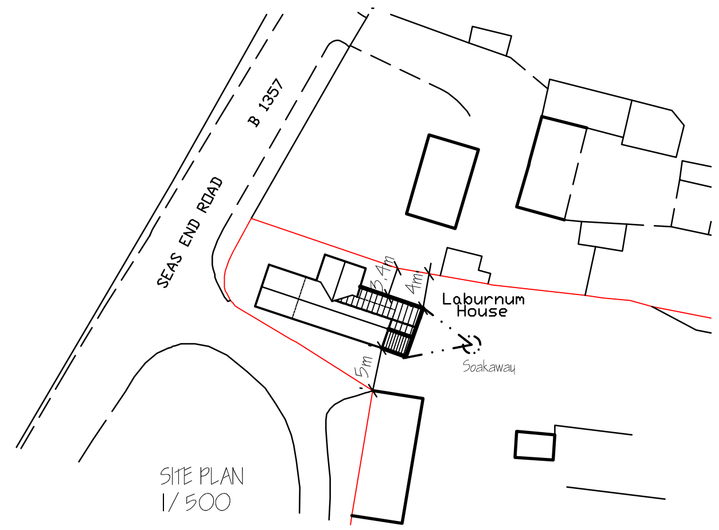

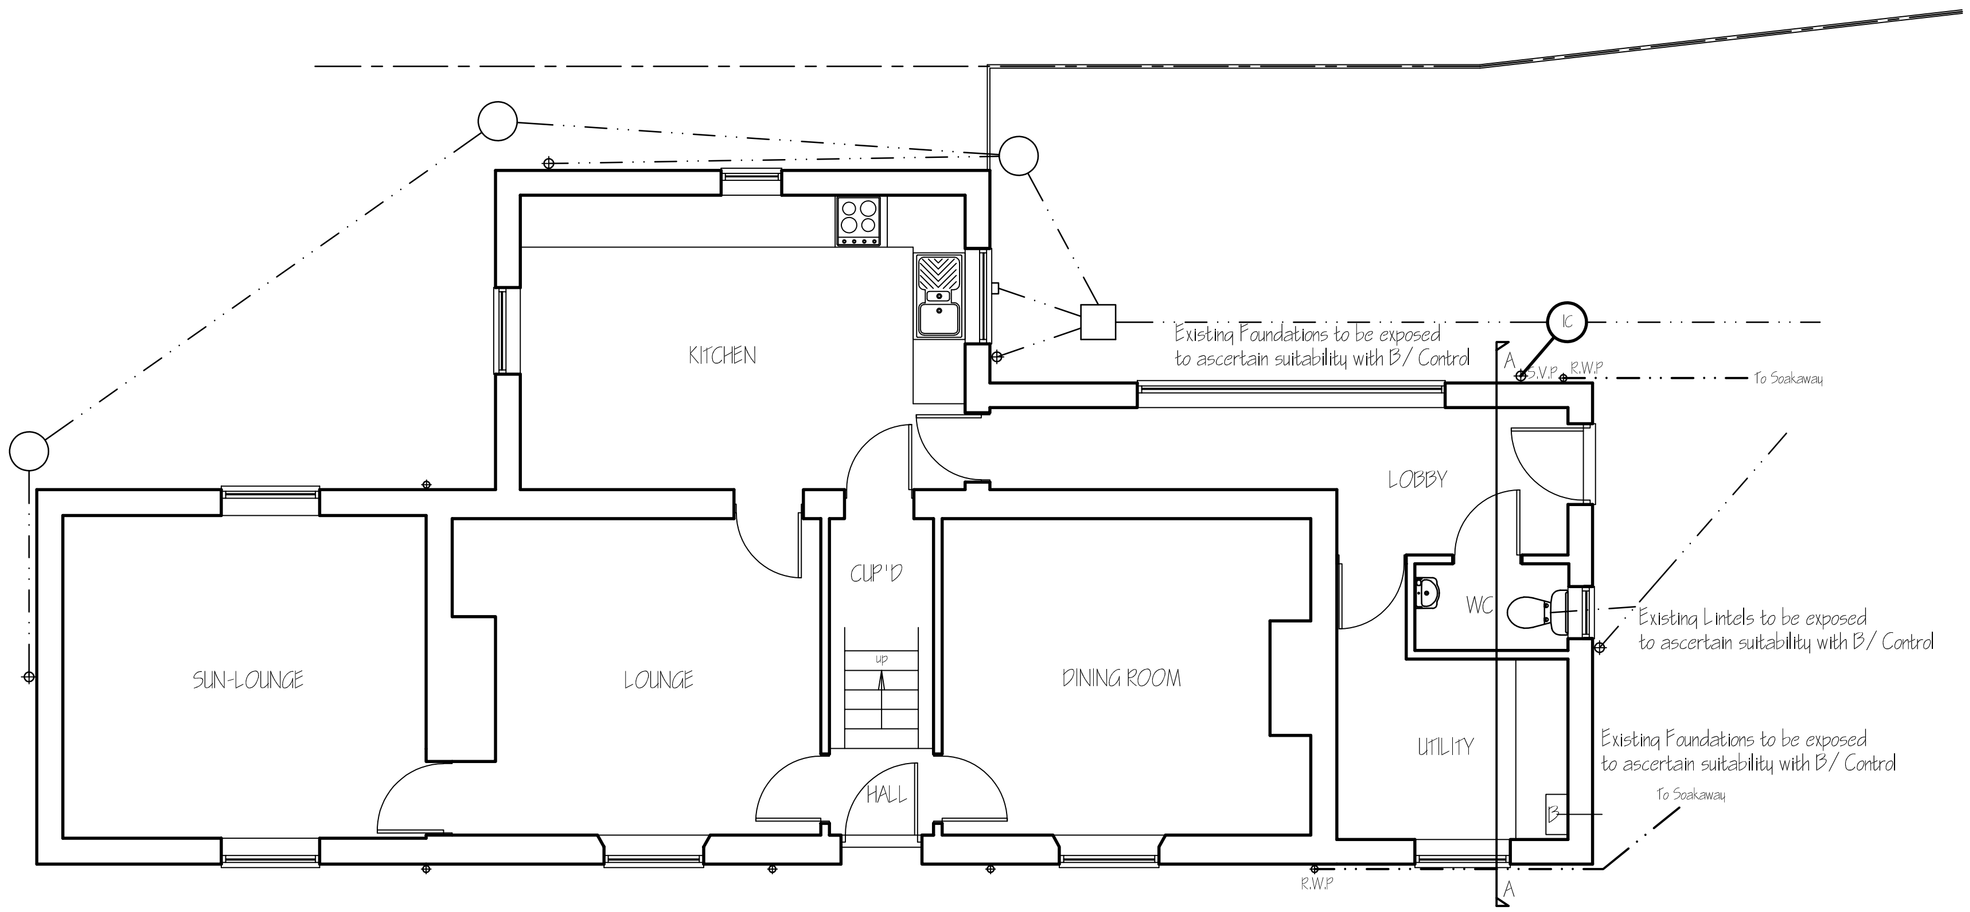

GROUND FLOOR PLAN

ref:	revision	date

G. R. MERCHANT LTD.

ARCHITECTURAL CONSULTANTS

4 Wrights Mews
12A Park Road, Holbeach,
Spalding, Lincs. PE12 7EE
Tel: 01406 490800
E-Mail: office@grmerchantltd.com
Website: www.grmerchantltd.com

Project
EXTENSION & ALTERATIONS
LABURNUM HOUSE
LOOSEGATE ROAD
MOULTON SEAS END, PE12 6JX.

Client
S. BARKER.

Drawing
PROPOSED.
FLOOR PLANS & ELEVATIONS
SITE PLAN

Job Ref.	Drawing No.
4185-23.	01.
Date	**Drawn**
AUGUST '2023.	SLD

Scales
1/50 1/100 (Unless Otherwise Stated).

DO NOT SCALE FROM THIS DRAWING

This drawing is copyright and may not be altered, traced, photographed or used for any other purpose without the permission of G.R. Merchant Ltd. Contractors must check all dimensions on site and report any discrepancies to G.R. Merchant Ltd. All details shown on this drawing including foundations are based upon typical site conditions related to the area. No responsibility can be accepted for abnormal conditions which may be discovered during construction unless reported to the G. R. Merchant Ltd so that design amendments may be considered. Site soil surveys are recommended in respect of foundations to establish specific site conditions before foundation work is undertaken. This drawing is limited to the amount of information contained and does not purport to comply with the requirements of any Act, Local Authority Building Regulation, Statutory Instrument or Regulation approval. This drawing must not be used as a contract document alone. The works will not be supervised or inspected on site by G.R Merchant Ltd or any representative thereof. It is the client or their appointed contractor(s) responsibility to control workmanship, substitution of materials, adherance to specification, variations to contract etc.All materials to be new unless otherwise stated and to be installed/applied strictly in accordance with the manufacturers instructions and to the manufacturers instruction and relevant code of practice. Materials shall conform to appropriate British standard specification or BBA certificate or European code equivalents. The Employer / Client shall ensure that the selected contractor is conversant with and adopts all measures necessary to achieve compliance with Health and Safety legislation for Building sites and Work places. The Employer / Client is advised that should the works need to comply with the Construction Design and Management Regulations an Independent Principal Designer will be required. The works shall comprise of all that is shown on the drawings and all that may reasonably be inferred as being necessary. Anything not so inferred as necessary to carry out the works shall be deemed to be excluded. It is the plot / land owners responsibility to be aware of the Party Wall etc, Act 1996) when building in close proximity to adjoining neighbours boundaries.