
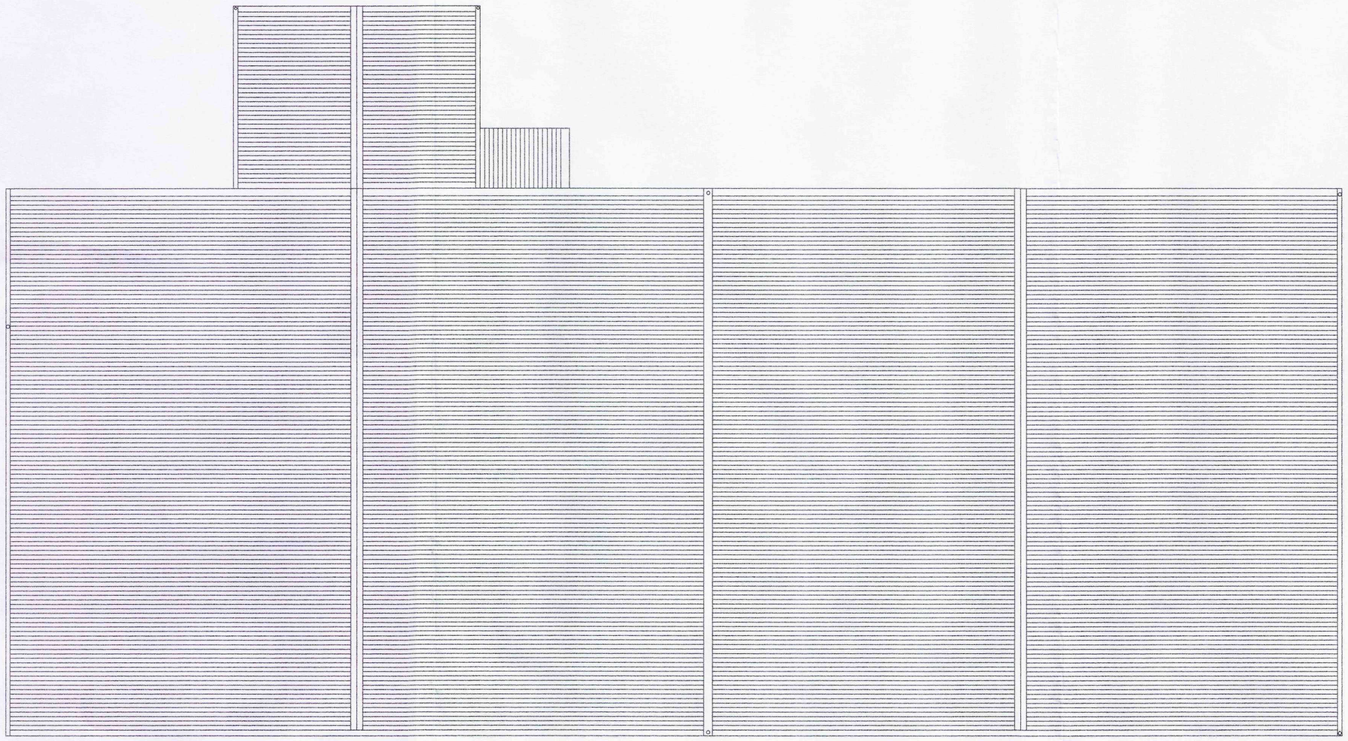


EXISTING ROOF PLAN

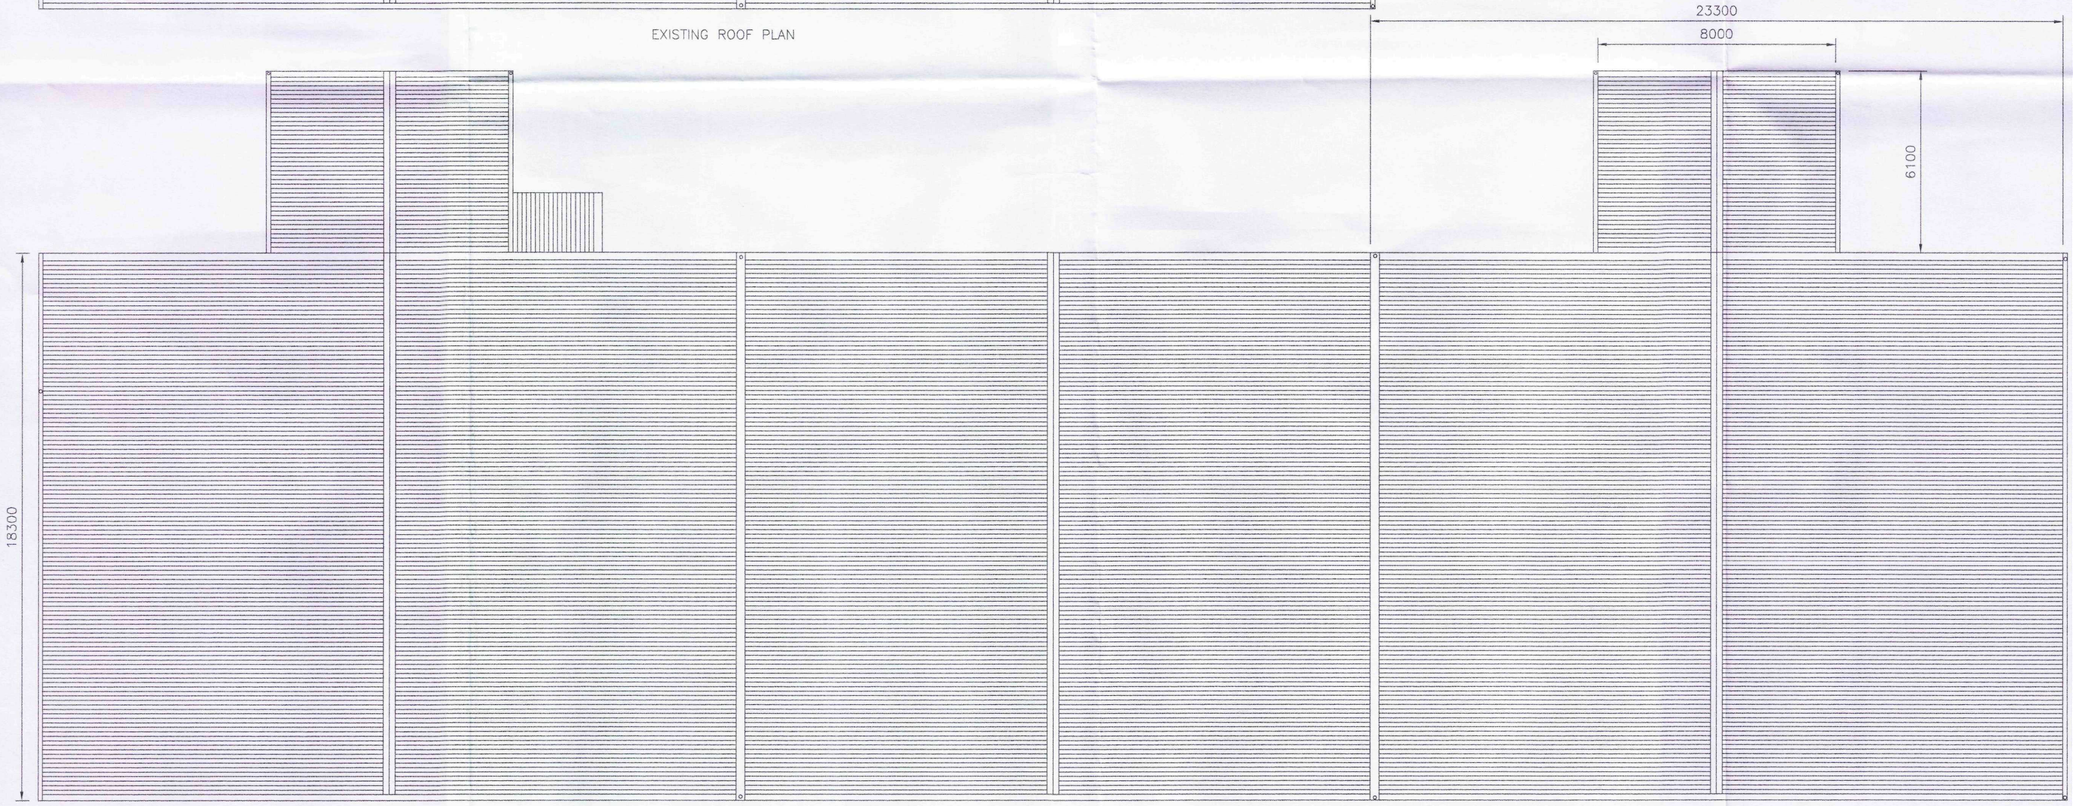

PROPOSED ROOF PLAN

EXISTING BUILDINGS

PROPOSED NEW ONION STORE

J B TAYLOR CONSTRUCTION LTI
HOLMEFIELD FARM
HOLMEFIELD LANE
ORBY
SKEGNESS LINCS
TELE 01754 811406

Client
JACK BUCK FARMS LTD

Job Title
NEW ONION STORE BUILDING
GREEN LANE
MOULTON SEAS END
SPALDING
LINCS
PE12 6LT

Project
PROPOSED / EXISTING ROOF

Scale	Date
1-100	3 OCT 2
Drawn by: SHAUN	Checked by:

DRAWING NO
038/2011

SHDC
Planning & Development
14 NOV 2011
Ref: 0893-11