


PROPOSED WEST ELEVATION




PROPOSED EAST ELEVATION



PROPOSED SOUTH ELEVATION

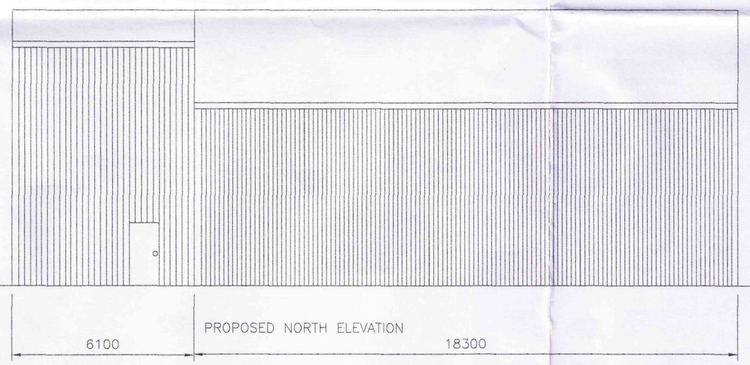

PROPOSED NORTH ELEVATION

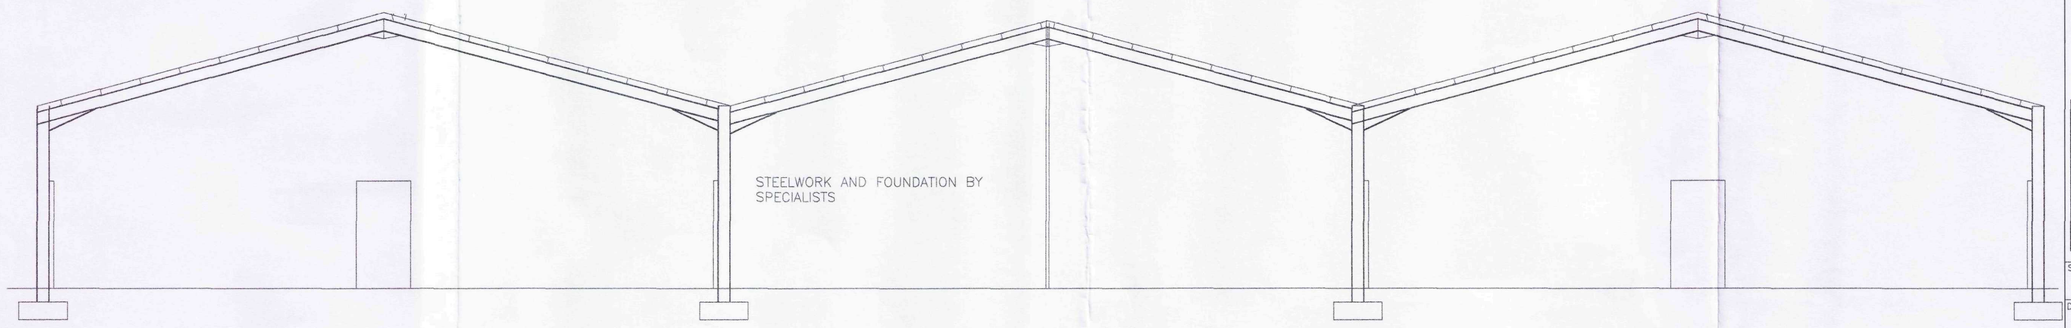

STEELWORK AND FOUNDATION BY SPECIALISTS

SECTIONAL VIEW

SHDC
Planning & Development
14 NOV 2011
Ref: 0893-11

E

J B TAYLOR CONSTRUCTION LTI
HOLMEFIELD FARM
HOLMEFIELD LANE
ORBY
SKEGNESS LINCS
TELE 01754 811406

Client
JACK BUCK FARMS LTD

Job Title
NEW ONION STORE BUILDING
GREEN LANE
MOULTON SEAS END
SPALDING
LINCS
PE12 6LT

Project
PROPOSED ELEVATION PLAN

Scale	Date
1–100	3 OCT 2
Drawn by: SHAUN	Checked by:

DRAWING NO
038/2011