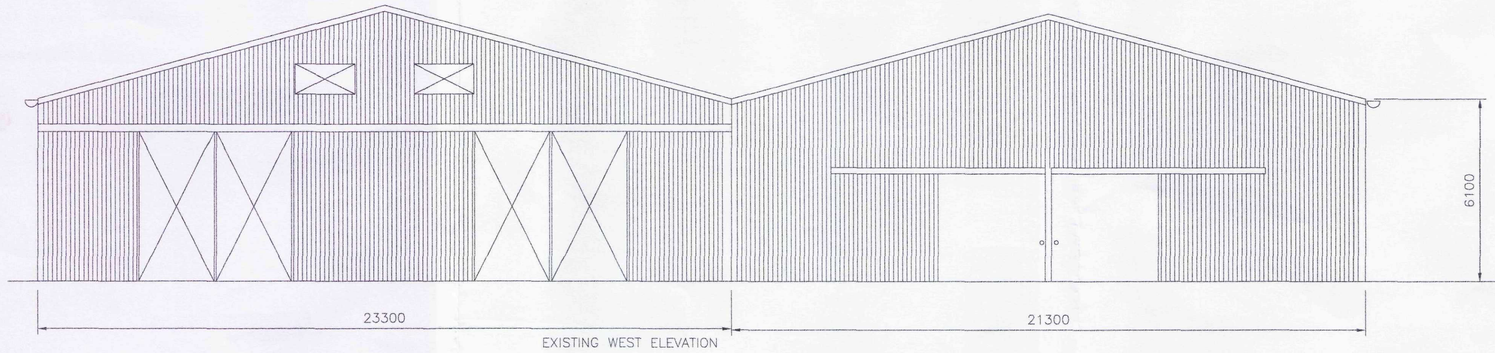
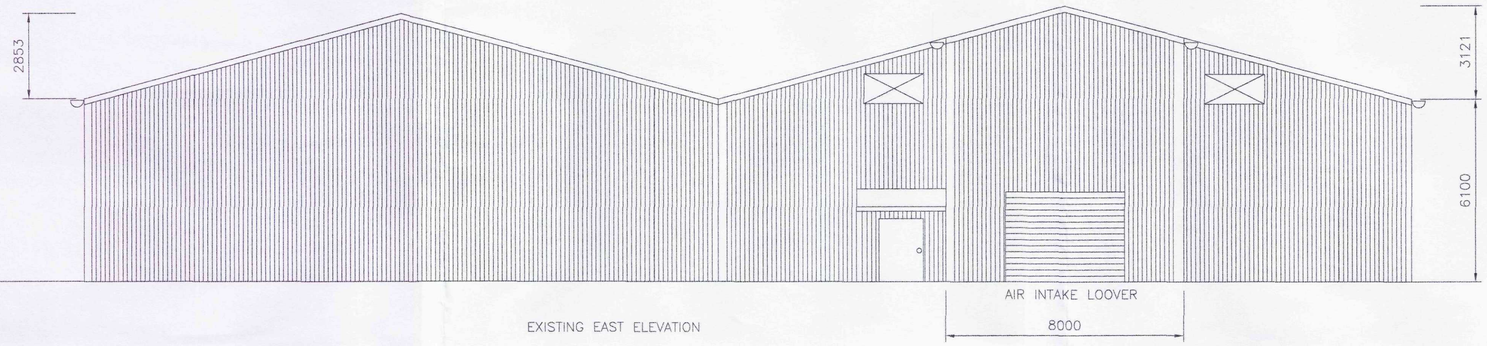


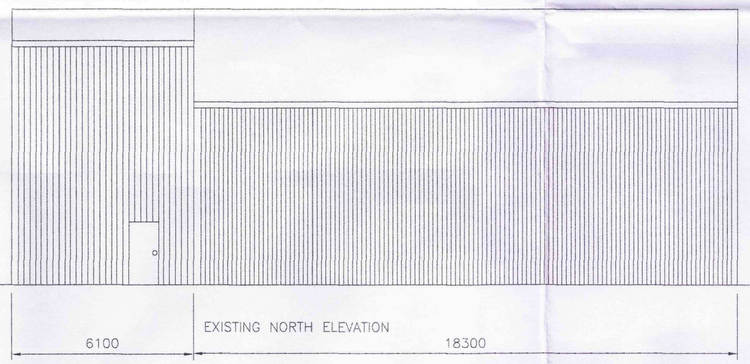

EXISTING WEST ELEVATION



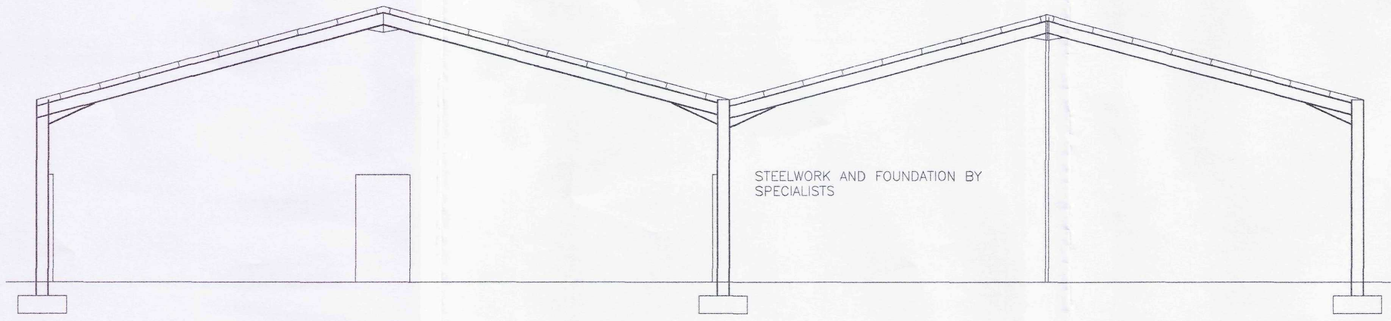

EXISTING EAST ELEVATION




EXISTING SOUTHELEVATION




EXISTING NORTH ELEVATION




SECTIONAL VIEW

SHDC
Planning & Development
14 NOV 2011
Ref: 0393-11

J B TAYLOR CONSTRUCTION LTI
HOLMEFIELD FARM
HOLMEFIELD LANE
ORBY
SKEGNESS LINCS
TELE 01754 811406

Client
JACK BUCK FARMS LTD

Job Title
NEW ONION STORE BUILDING
GREEN LANE
MOULTON SEAS END
SPALDING
LINCS
PE12 6LT

Project
EXISTING ELEVATION PLAN

| Scale | Date |
|---|---|
| 1-100 | 3 OCT 2 |
| Drawn by: SHAUN | Checked by: |

DRAWING NO
038/2011