


0001 Existing Site Plan 1:200

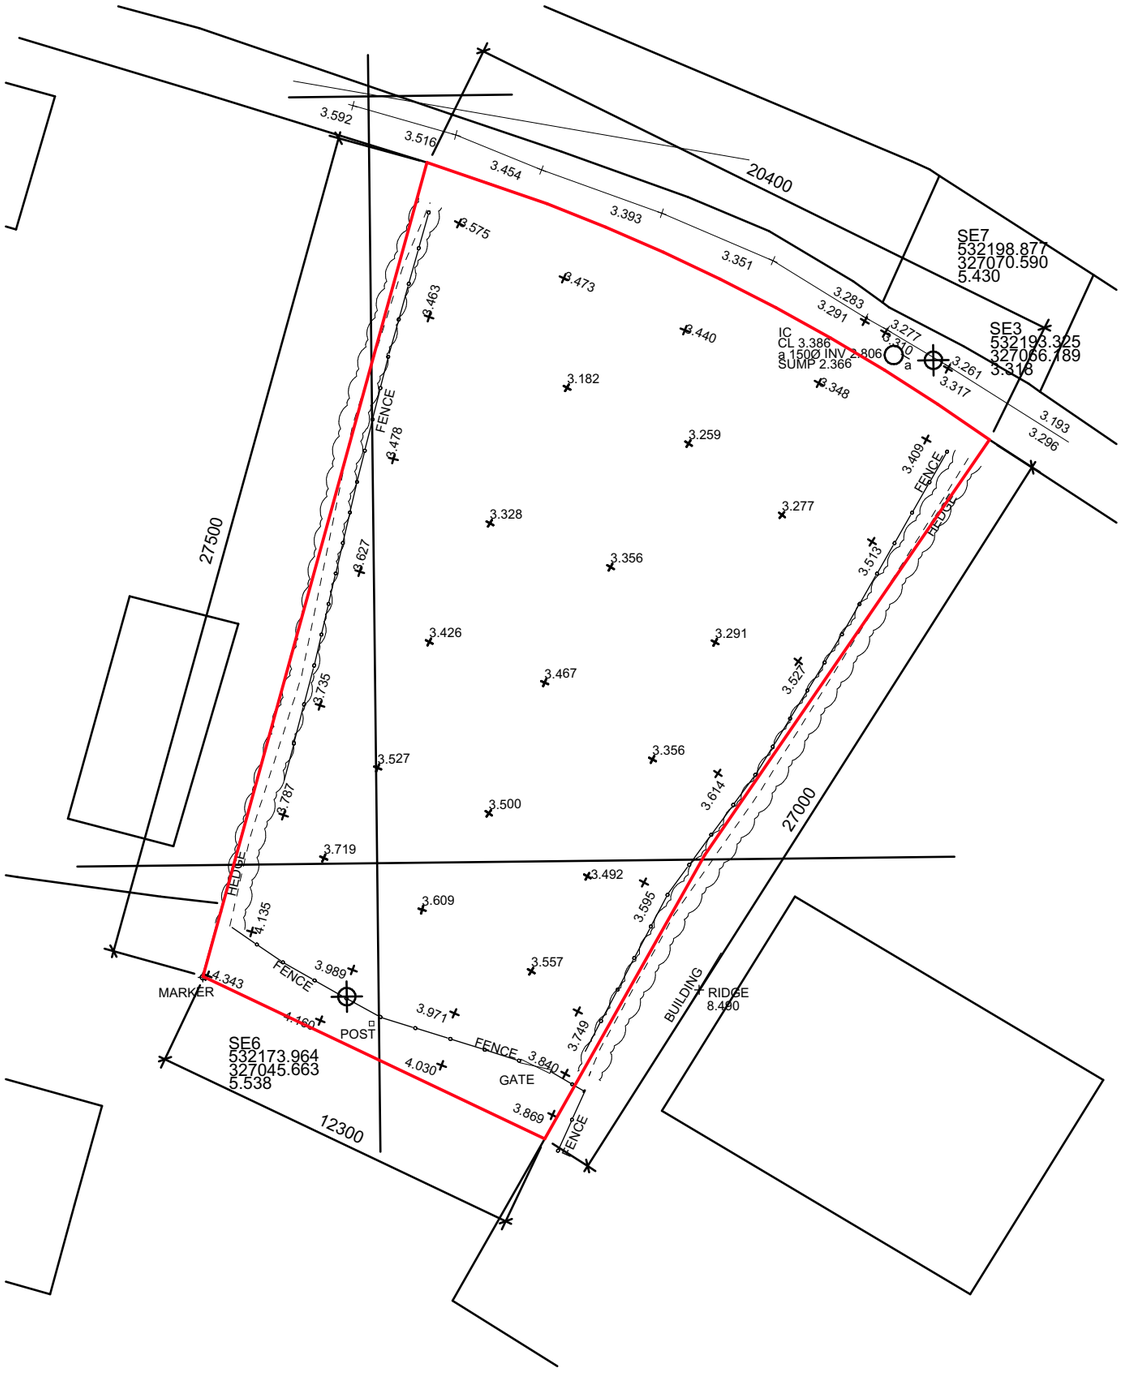

0. Proposed Site Plan 1:200

Cameron Bosque Brookes Architects
Cambridge | Huntingdon | Stamford
01480 301 554 | 0208 050 6206
info@cbb-architects.co.uk

Status: Planning	Title: Existing and Proposed Site Plan
Client Name: Andy Hubbard	Scale: 1:200@A3 — Date: 28/03/2025
Project Address: 2 Pipwell Gate Moulton Seas End Spalding PE12 6LU	Drawing Number: 24257-1000 — Revision: P2

Rev	Date	Drawn by	Change description
			Issued for Planning
A	21/02/2025	OB	Updated
P1	10/03/2025	OB	Updated to client comments
P2	28/03/2025	OB	Updated to cooridnate with Civil engineers plan

0m 4m 8m 12m 16m 20m
0ft 40ft

N

General Notes

Work to figure dimensions only. All dimensions are shown in 'mm' unless otherwise stated.The contractor, sub-contractors and suppliers must verify all dimensions on site prior to the commencement of any work This drawing is the property of Cameron Bosque Brookes Architects Limited and copyright is reserved by them. This drawing is issued on the basis that it is not copied, used or disclosed by or to any unauthorised person without the prior written consent of Cameron Bosque Brookes Architects Limited. This drawing is to be read in conjunction with all relevant engineers and specialist sub-contractors drawings and specifications. Contractors should carry out their own independent site surveys to confirm dimensions. Any discrepancies are to be brought to the designers attention.