

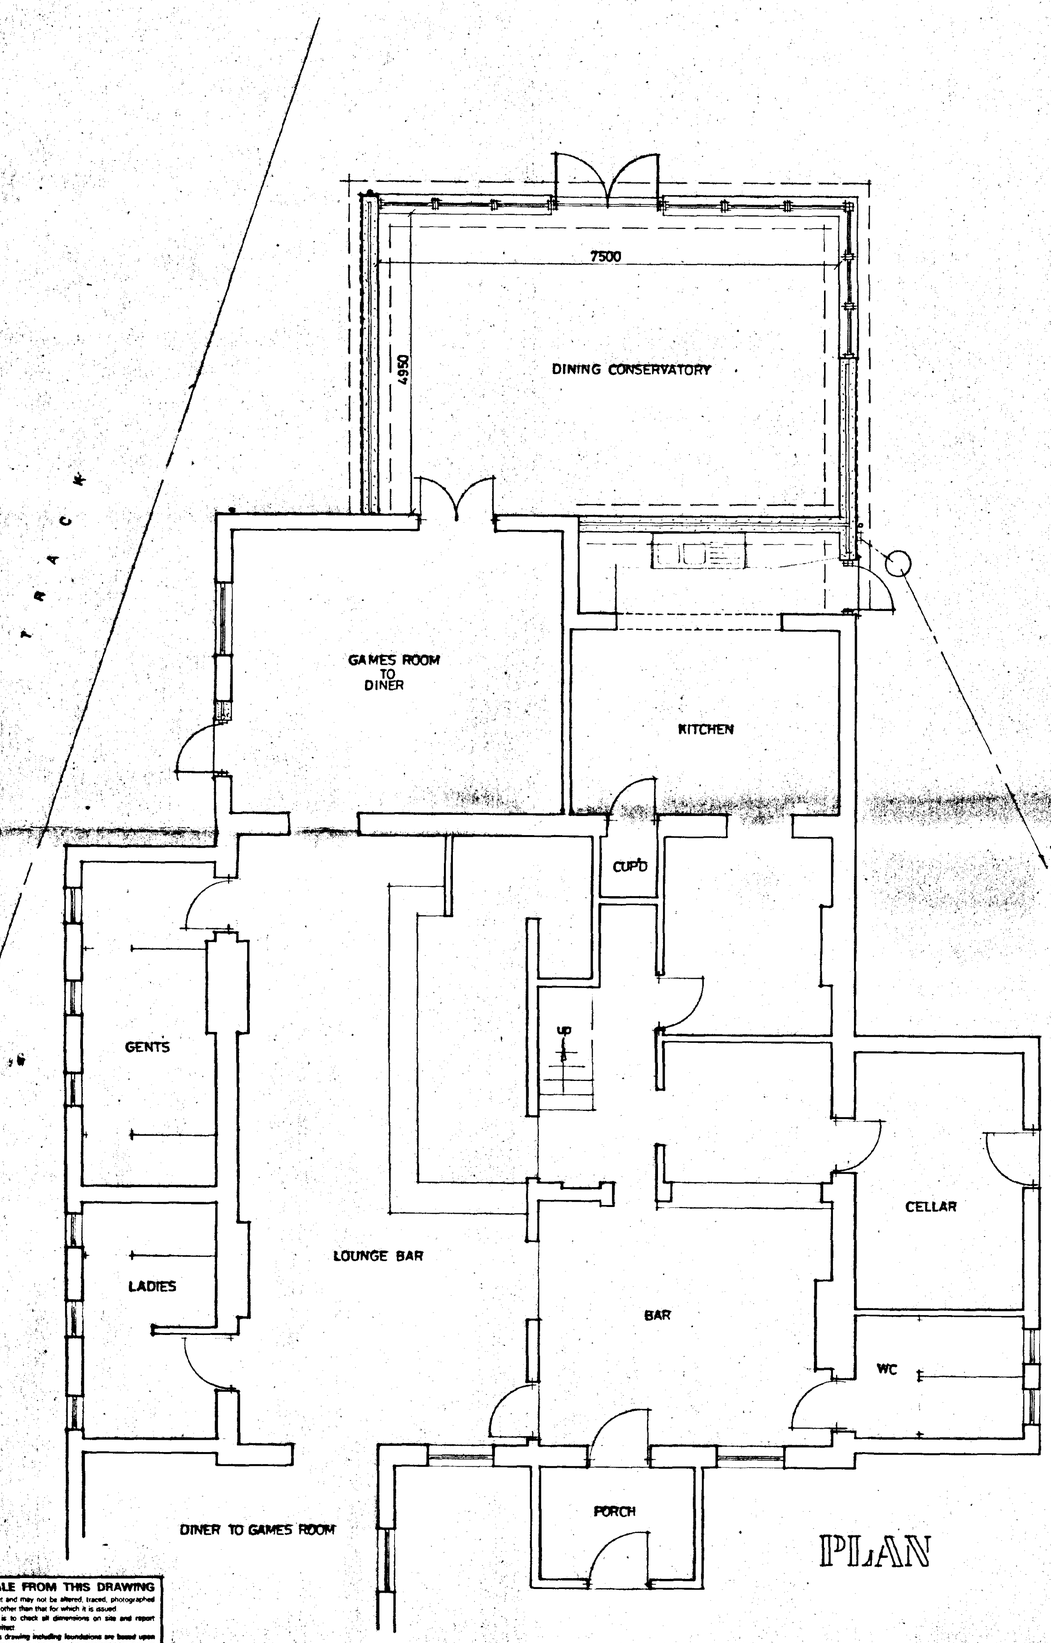



PLAN

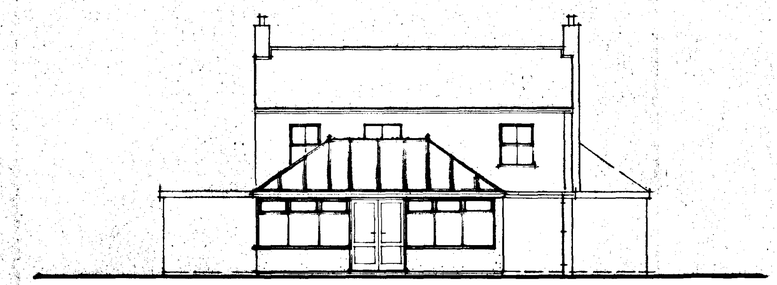

REAR

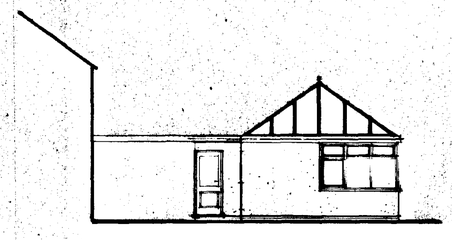

SIDE

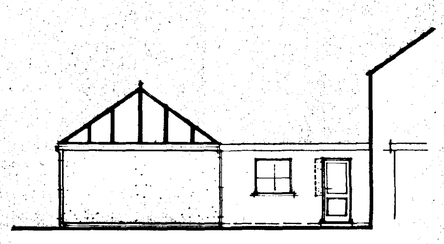

SIDE

DO NOT SCALE FROM THIS DRAWING
This drawing is copyright and may not be altered, traced, photographed or used for any purpose other than that for which it is issued
The General Contractor is to check all dimensions on site and report discrepancies to the Architect
All depths shown on this drawing including foundations are based upon typical site conditions related to the area. No responsibility can be accepted for abnormal conditions which may be discovered during construction unless reported to the Architect so that design amendments may be considered. Site soil surveys are recommended in respect of foundations to establish specific site conditions before foundation work is undertaken.

DETERMINED PLAN


SOUTH HOLLAND DC
HOUSING & PLANNING
16 SEP 1998
Ref: S/20/98

G. R. MERCHANT
I.ENG AMICE, FIWO,
ARCHITECTURAL, STRUCTURAL
& LAND DRAINAGE CONSULTANT
TEL: HOLBEACH (01406) 490800

PROJECT:
DINING CONSERVATORY EXTENSION
THE JOLLY FARMER
28 ROMAN ROAD
MOULTON CHAPEL


CLIENT:
J. TICKNER

SCALES: *1/50 1/100*
DATE: *SEPT 1998*
G.R.MERCHANT.
DRAWING No.: *JT.02*
REVISIONS:

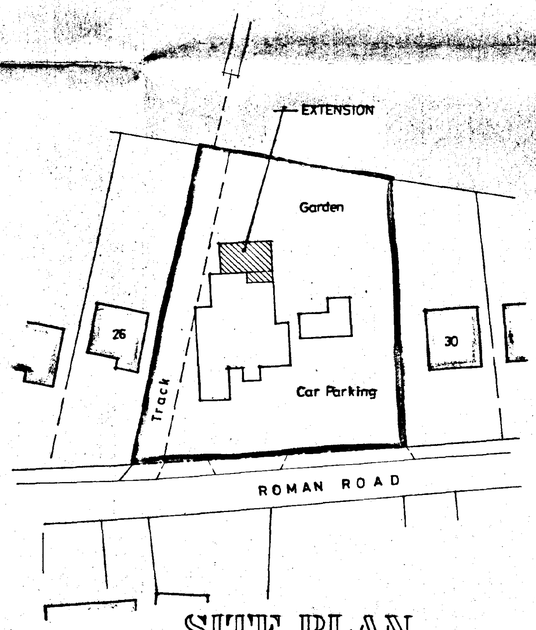

SITE PLAN
1 : 500

N

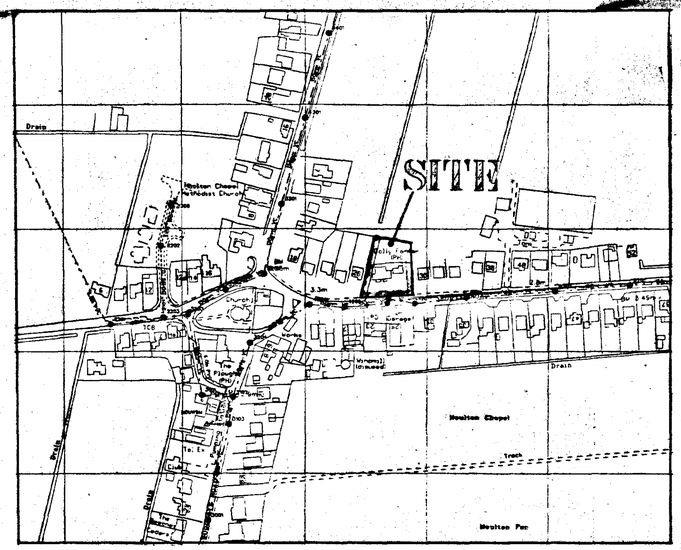

LOCATION PLAN
1 : 2500

DETERMINED PLAN

SOUTH HOLLAND DC
HOUSING & PLANNING
16 SEP 1998
Ref: 0920/98

G. R. MERCHANT
I.ENG AMICE, FIWO,
ARCHITECTURAL, STRUCTURAL
& LAND DRAINAGE CONSULTANT
TEL: HOLBEACH (01406) 490800

PROJECT
DINING CONSERVATORY EXTENSION
THE JOLLY FARMER
28 ROMAN ROAD
MOULTON CHAPEL

CLIENT:
J. TICKNER

SCALES:	DATE:
AS INDICATED	*SEPT 1998*
G.R.MERCHANT.	DRAWING No.: *JT.01*

REVISIONS:

DO NOT SCALE FROM THIS DRAWING
This drawing is copyright and may not be altered, traced, photographed or used for any purpose other than that for which it is issued
The General Contractor is to check all dimensions on site and report discrepancies to the Architect
All details shown on this drawing including foundations are based upon typical site conditions related to the area. No responsibility can be accepted for abnormal conditions which may be discovered during construction unless reported to the Architect so that design amendments may be considered. Site soil surveys are recommended in respect of foundations to establish specific site conditions before foundation work is undertaken