


DO NOT SCALE

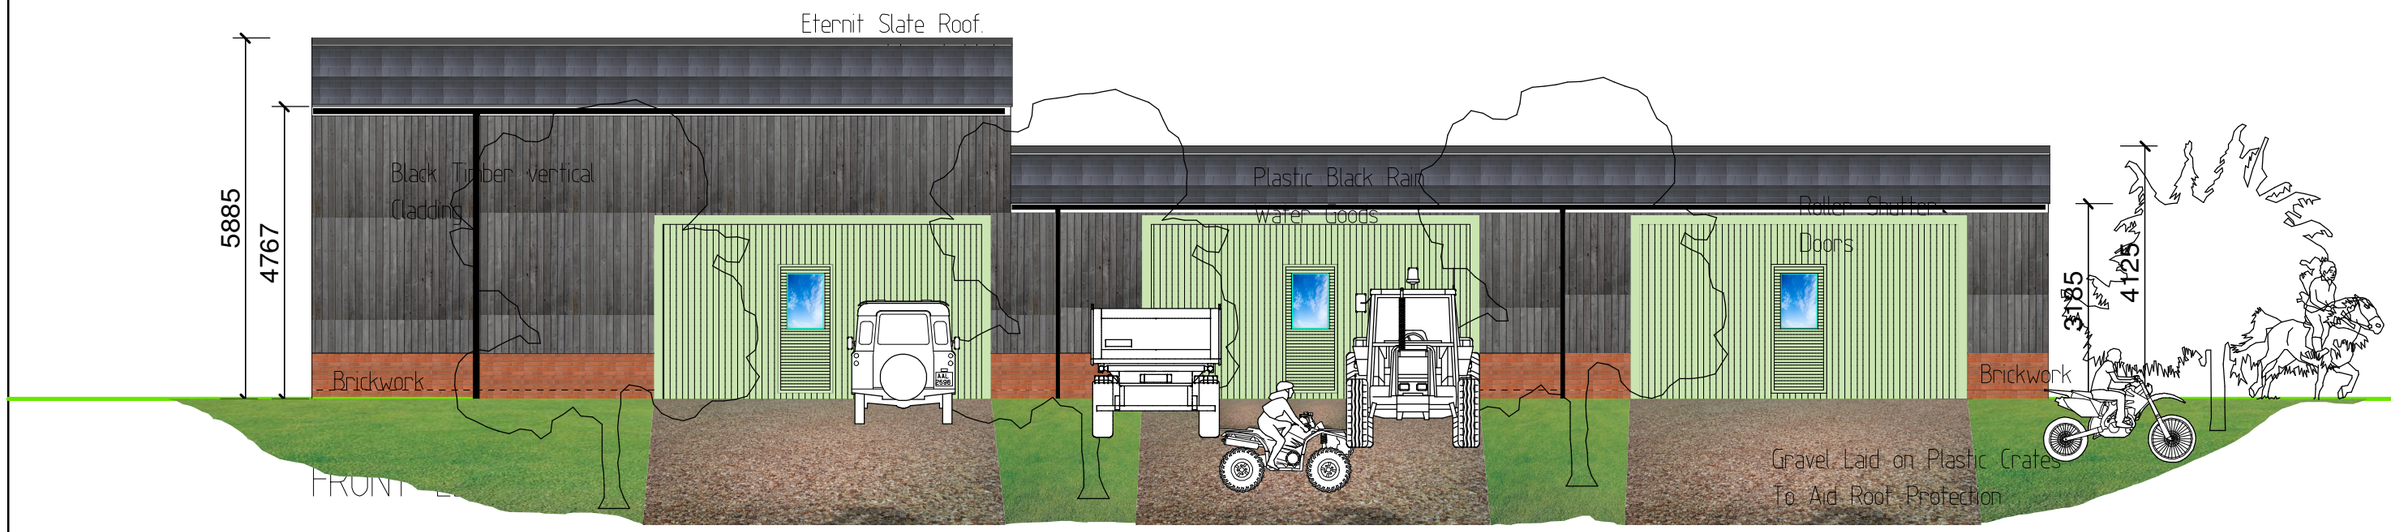


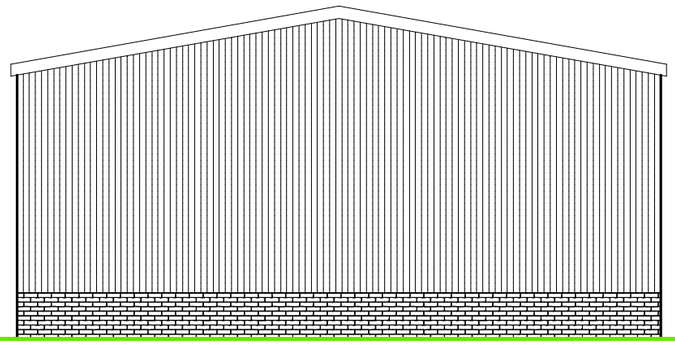


SIDE REAR ELEVATION

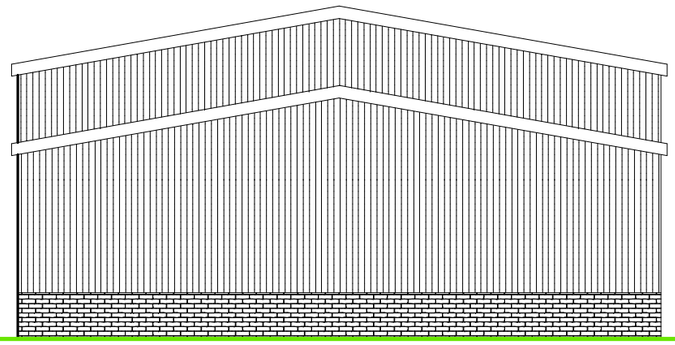

SIDE REAR ELEVATION

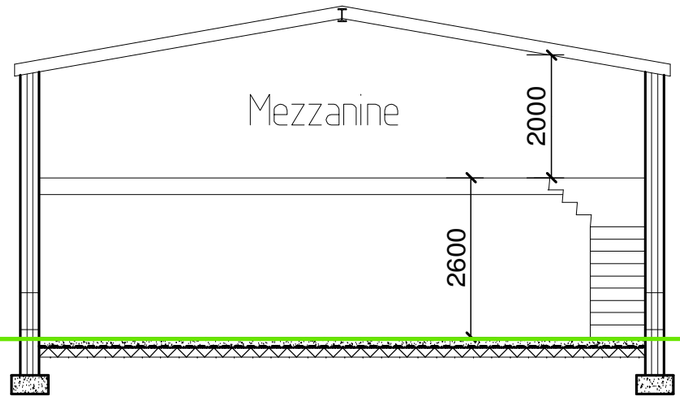

SECTION

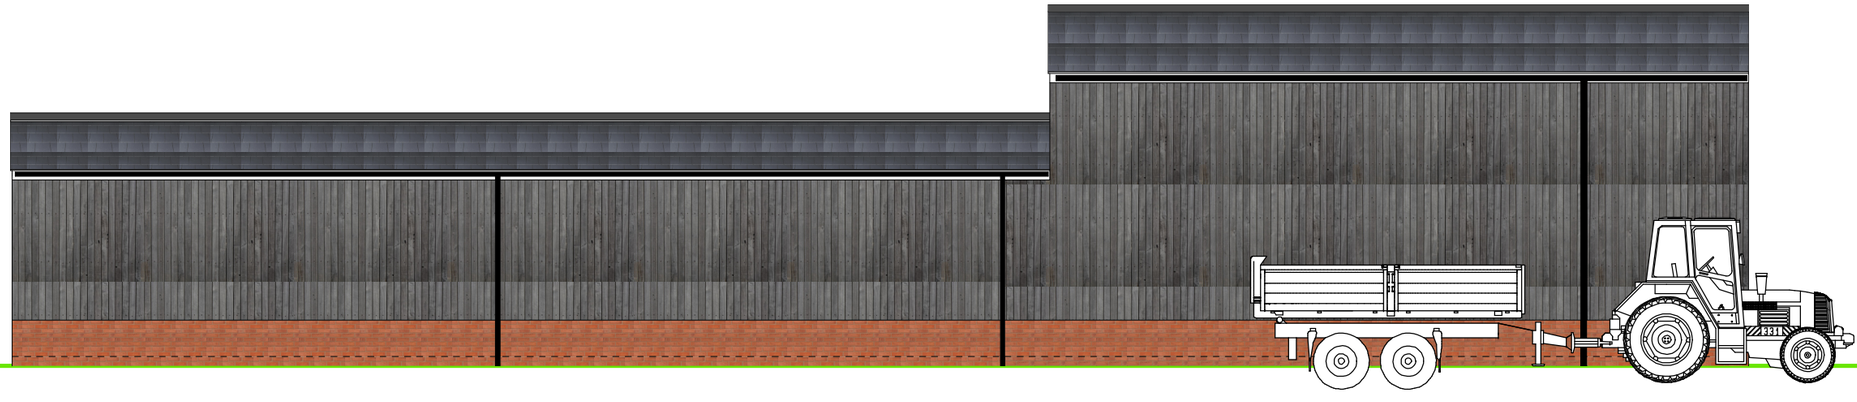

REAR ELEVATION

CONTRACT DETAILS

Proposed Refurbishment Of Seas End Hall
Moulton Seas End, Spalding, PE12 6LB

For Mr M Jarrett

DRAWING TITLE

Proposed Elevations to Workshop And Storage Building

SCALE 1:50	
DATE JUN 2025	DRAWN BY S.Andrews

JOB NO.	PLOT NO.	SHEET NO.	REV
		PP/SBD1/03	

0 4
1:100

Tele No. 07718003441
E-mail:-shayne@designandarchitectureltd.co.uk

ShayneAndrews@DesignAndArchitectureLtd.co.uk
Registered address:10a High Street, Market Deeping, PE6 8EB