


DO NOT SCALE

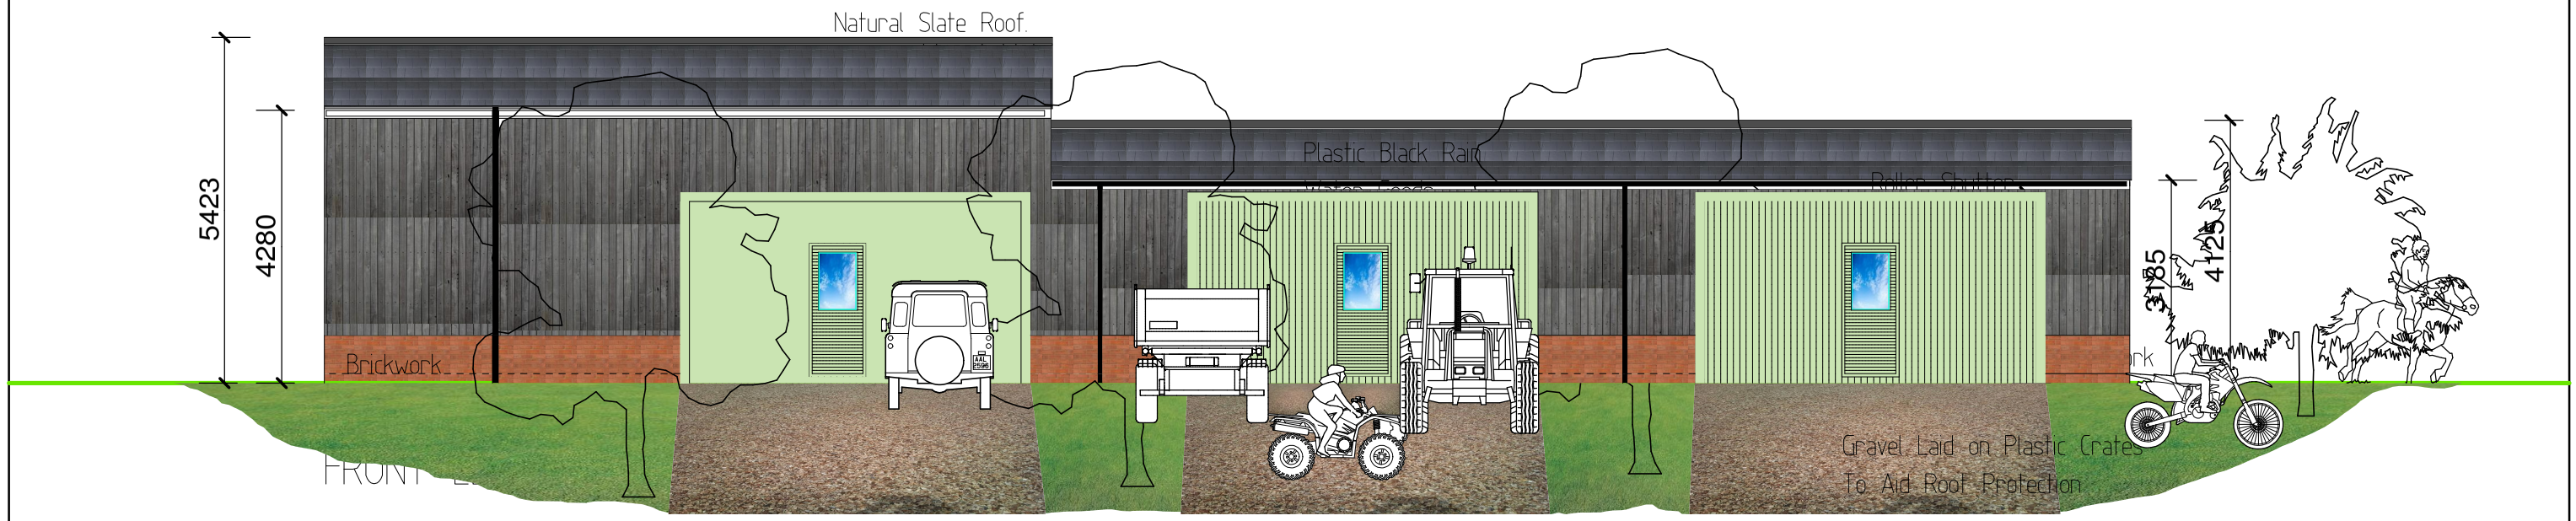


FRONT E

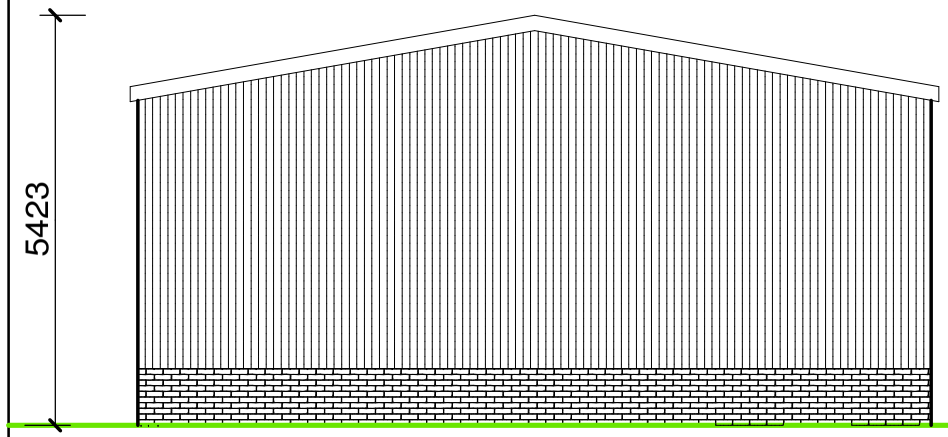

SIDE REAR ELEVATION

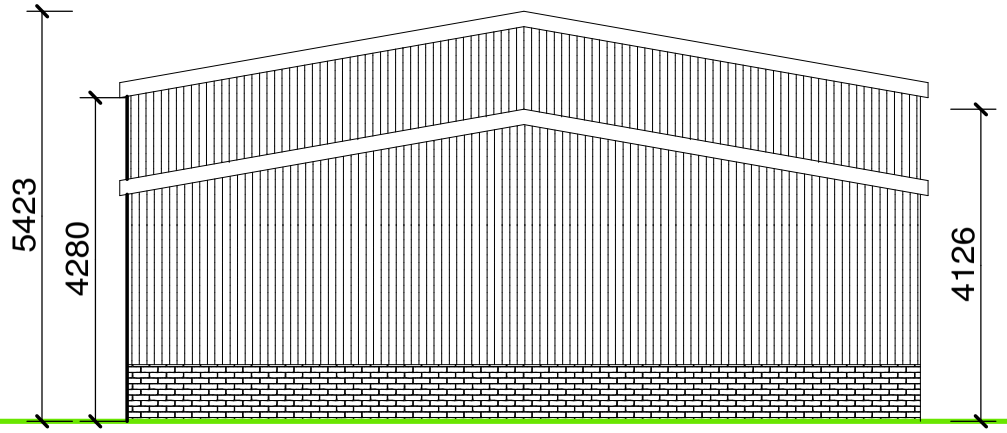

SIDE REAR ELEVATION

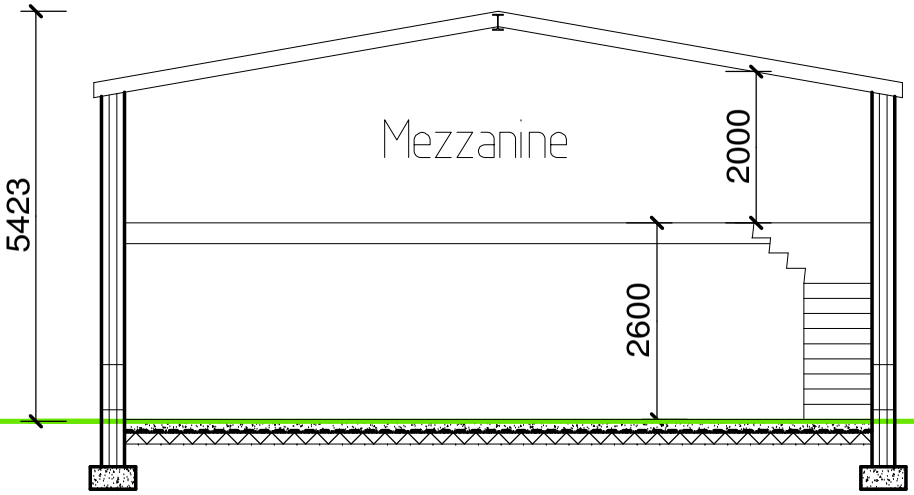

SECTION



REAR ELEVATION

CONTRACT DETAILS

Proposed Refurbishment Of Seas End Hall.
Moulton Seas End. Spalding. PE12 6LB

For Mr M Jarrett

DRAWING TITLE

Proposed Elevations to
Workshop And Storage
Building

SCALE 1:50	
DATE JUN 2025	DRAWN BY S.Andrews

JOB NO.	PLOT NO.	SHEET NO.	REV.
		PP/SBD1/03	E

1:100 0 4

Tele No. 07713003441
E-mail:-shayne@designandarchitectureltd.co.uk

ShayneAndrews@DesignAndArchitectureLtd.co.uk
Registered address:10a High Street, Market Deeping, PE6 8EA