

Do not scale directly from this drawing. All discrepancies are to be brought to the attention of the Practice.


The copyright to this drawing is owned by Trevor A Clay RIBA Ltd.

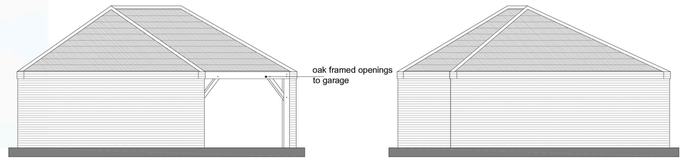

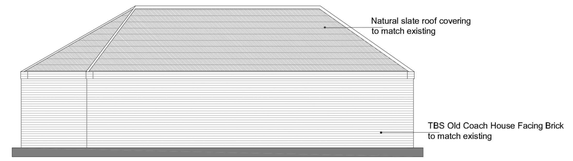





PROPOSED ELEVATIONS

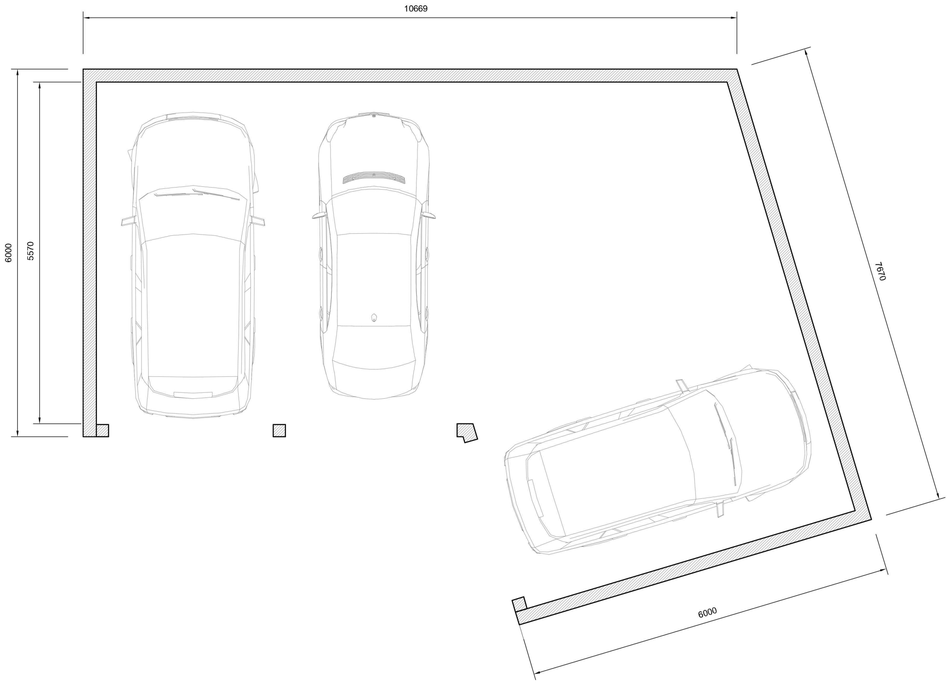

PROPOSED FLOOR PLAN

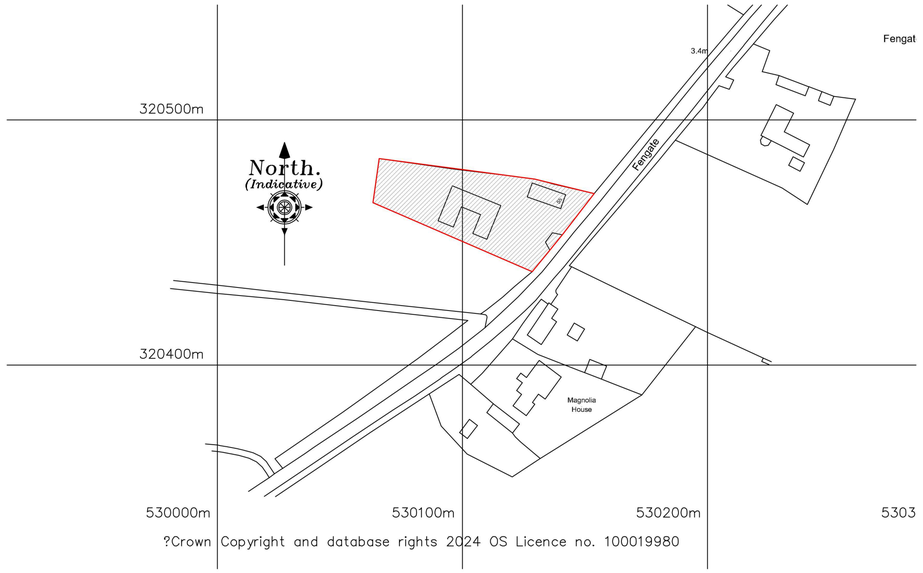

LOCATION PLAN

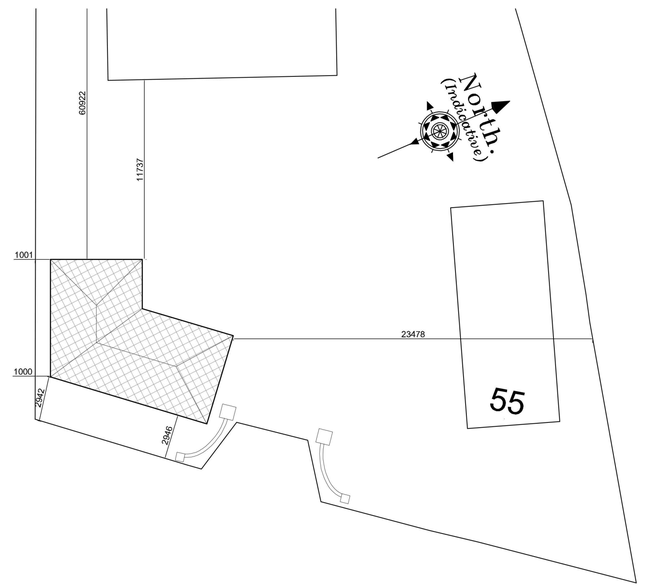

PROPOSED BLOCK PLAN

Revision	Date	Drawn	Description

Client B Mooney

Project Garage @ Coach House Fengate PE120XR

Drawing Planning

Scale 1:50, 1:100, 1:200, 1:1250 @ A1 Drawn AWM Checked TAC Date 04/11/2024

Drawing No. 24/668/PA/003

Trevor A Clay RIBA Ltd, 14 Old Fendike Road, Weston Hills, Spalding, Lincs. PE126DD
01406 380027 07778 597975 trevor@tacarchitects.co.uk www.tacarchitects.co.uk