

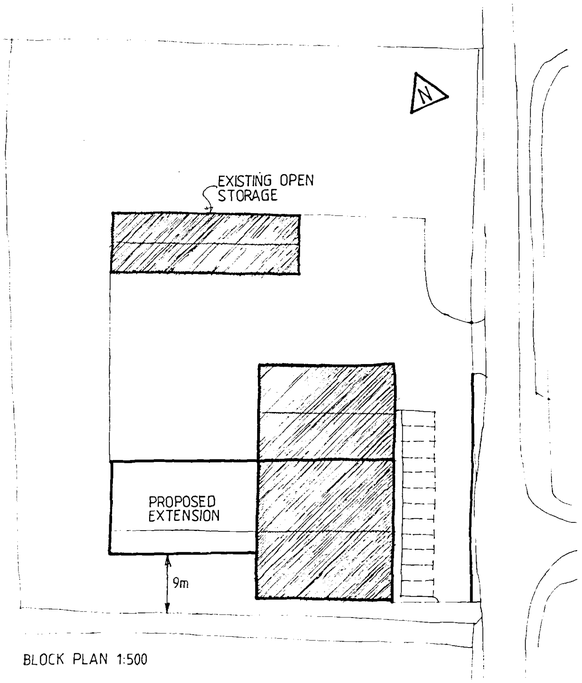



BLOCK PLAN 1:500

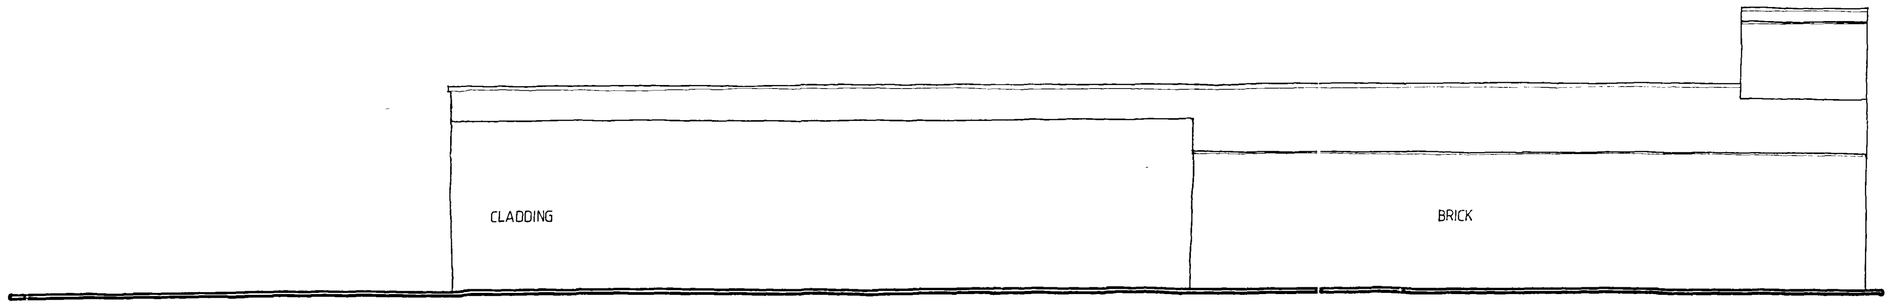


SIDE ELEVATION

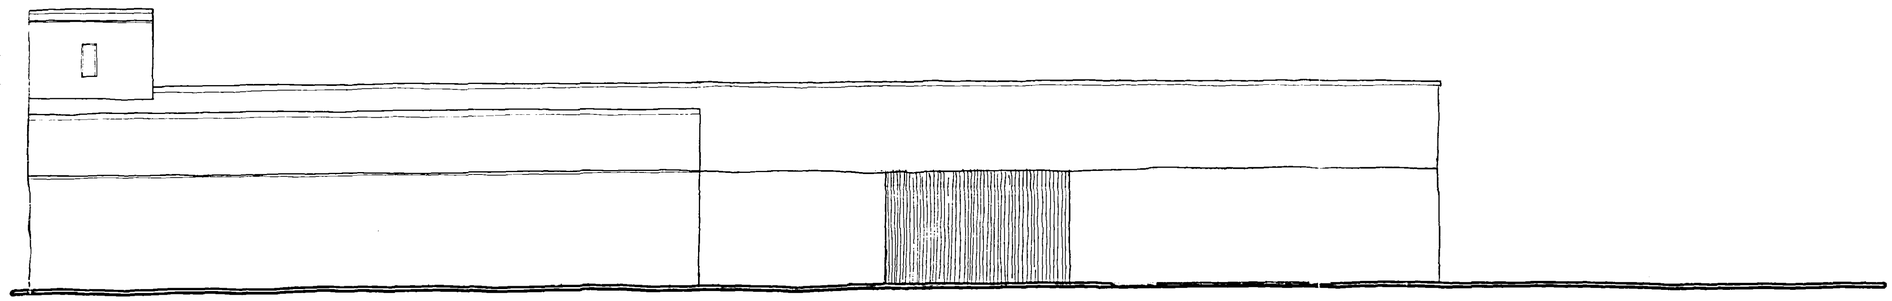


SIDE ELEVATION

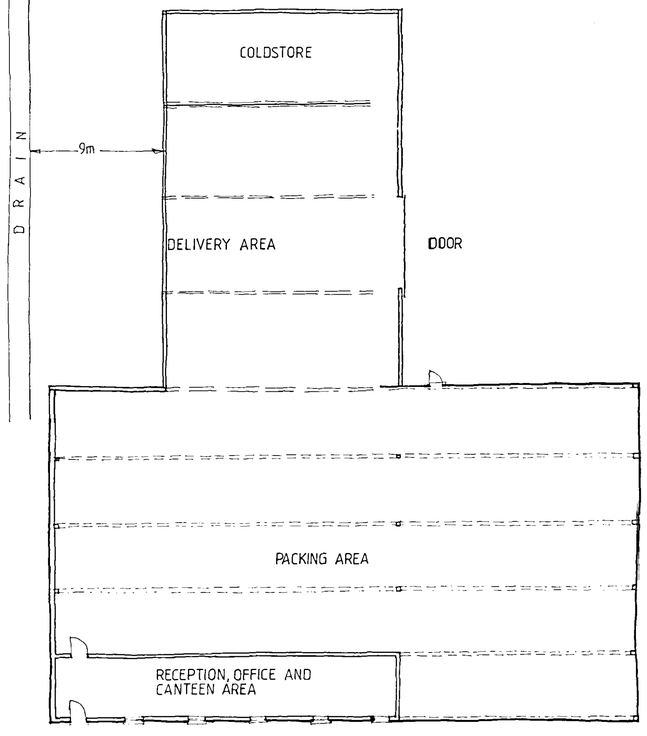

FLOOR PLAN 1:200

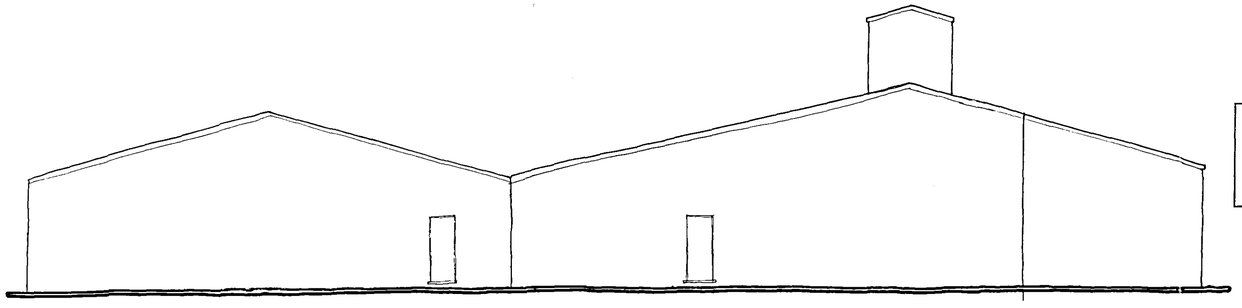


REAR ELEVATION

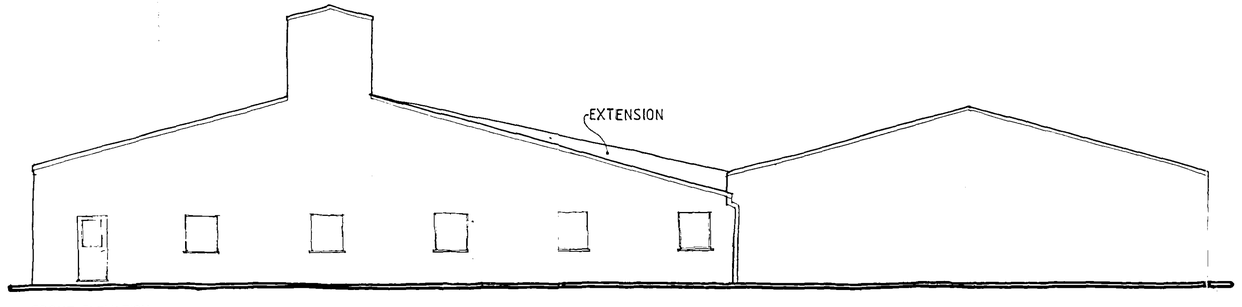

FRONT ELEVATION

DRAWING
- 1 SEP 2005
ISSUED

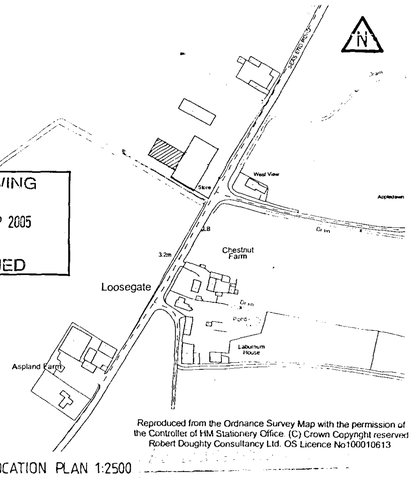

Reproduced from the Ordnance Survey Map with the permission of the Controller of HM Stationery Office. (C) Crown Copyright reserved Robert Doughty Consultancy Ltd. OS Licence No100010613

LOCATION PLAN 1:2500

FINAL

Rev.	By	Notes	Date
A	GJ	TO CLIENTS / I.D.B. COMMENTS,	09/05

THE ROBERT DOUGHTY CONSULTANCY LIMITED
TOWN AND COUNTRY PLANNING-LANDSCAPE ARCHITECTURE
32 High Street, Helpringham, Sleaford, Lincolnshire, NG34 0RA
Tel: (01529) 421646 Fax: (01529) 421358
Website: www.rdc-landplan.co.uk
E mail: admin@rdc-landplan.co.uk

Client: Mr A Alders

Project: Seas end Rd, Loosegate

Drawing title: Proposed Plan & Elevations

Job No.	Drawing No.	Rev.	Drawn
712-1	03		KTC
Scale		Date	Checked
1:100		07-05	

095/05

DO NOT SCALE from this drawing. All measurements should be checked against on site conditions and any discrepancies should be brought to the attention of the Robert Doughty Consultancy.