

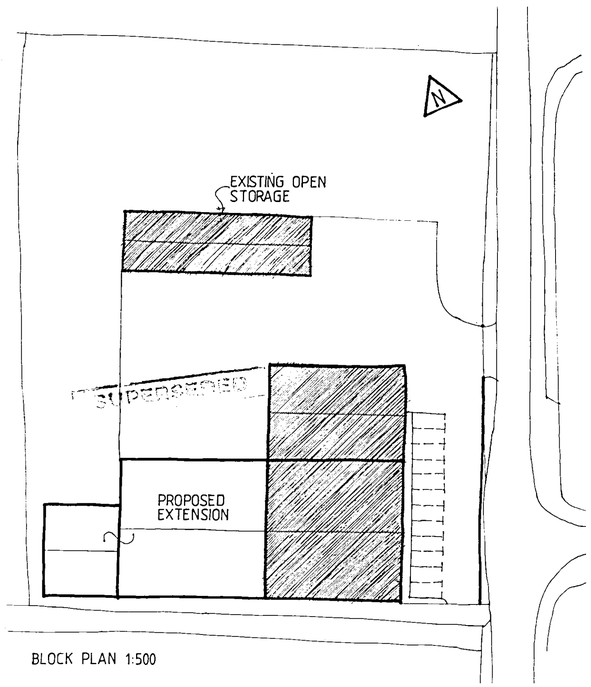



BLOCK PLAN 1:500

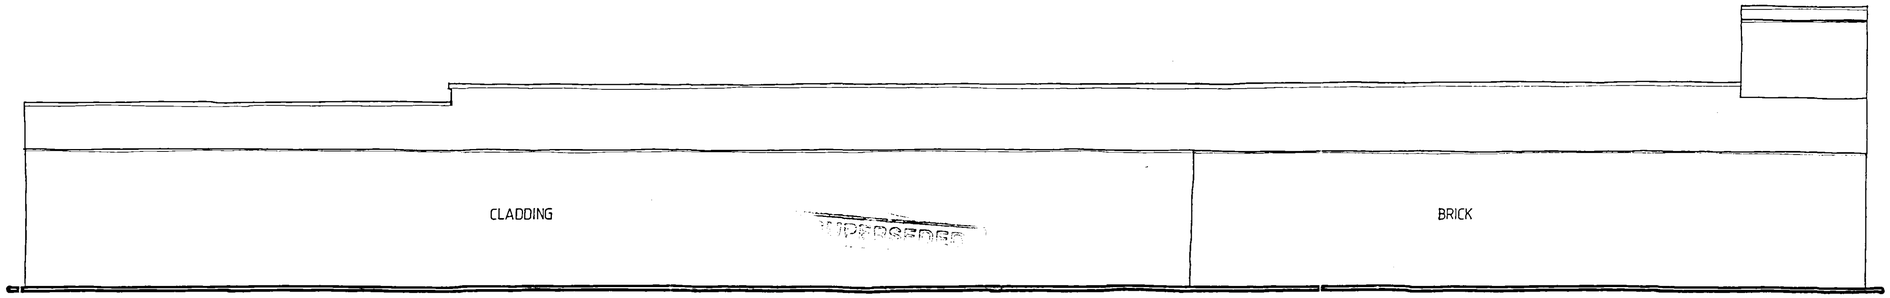


SIDE ELEVATION

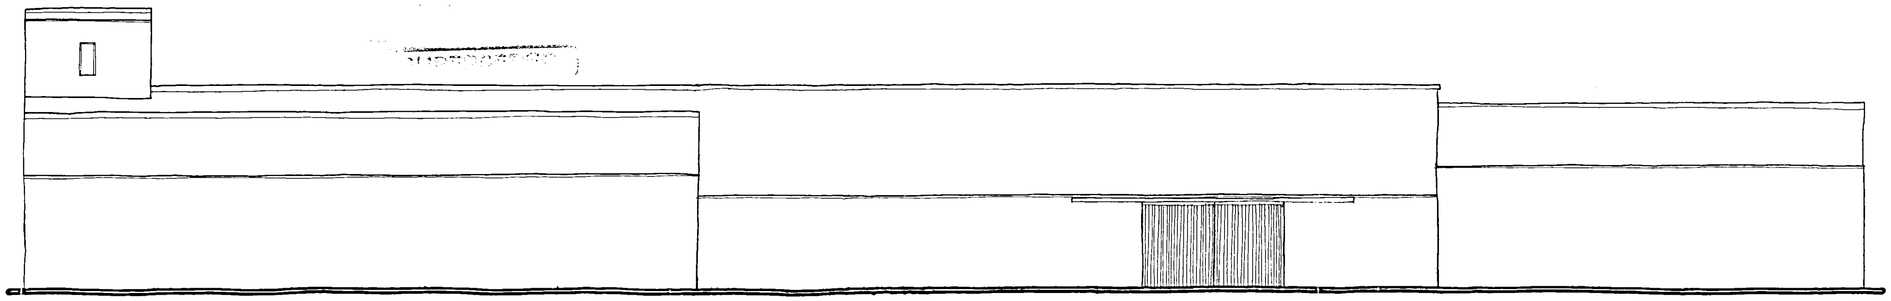


SIDE ELEVATION

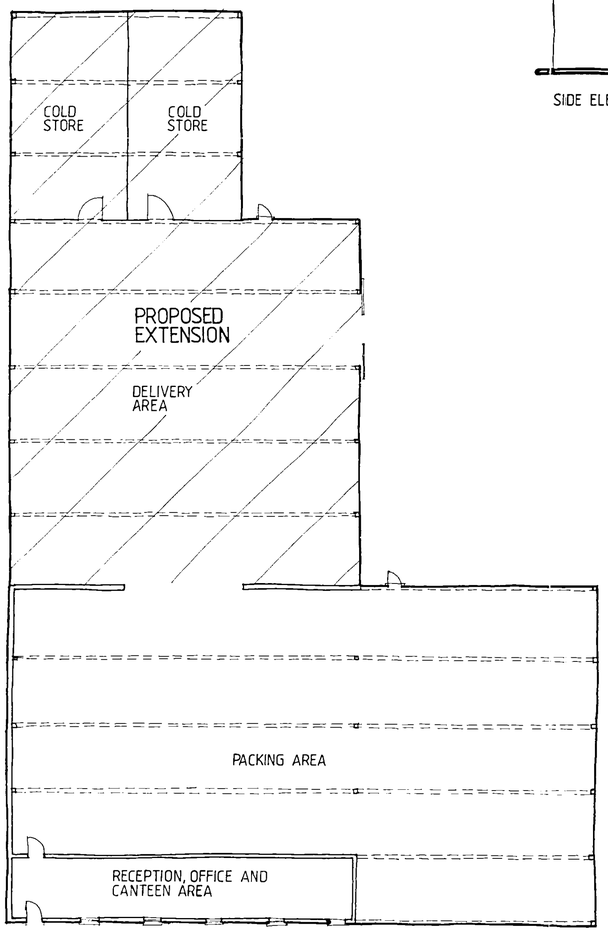


FLOOR PLAN 1:200

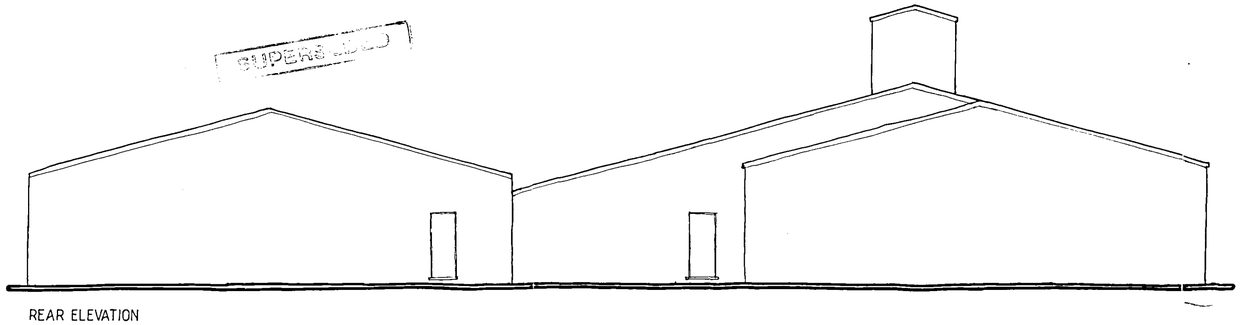

REAR ELEVATION

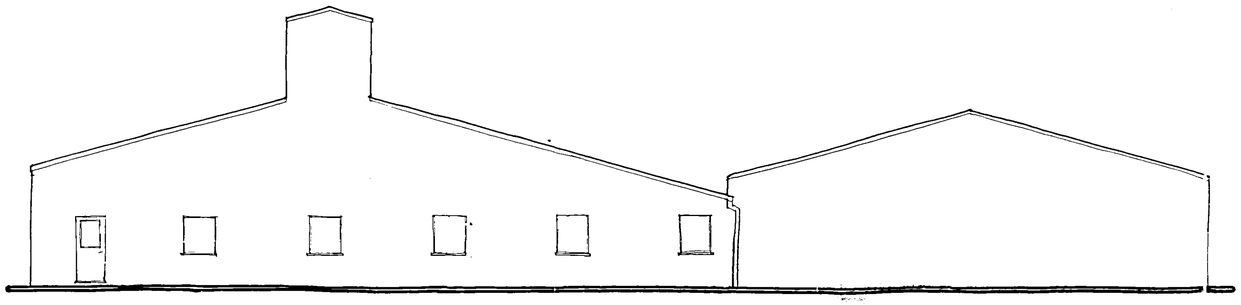

FRONT ELEVATION

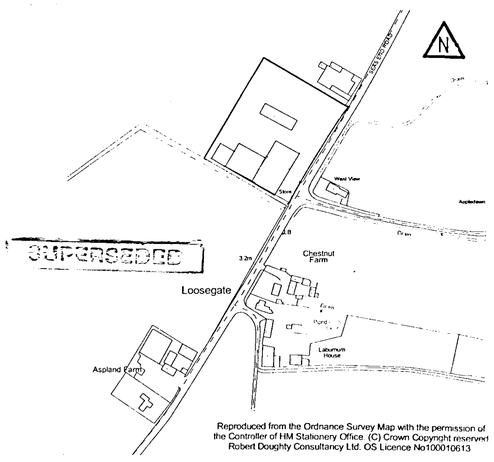

LOCATION PLAN 1:2500

Rev.	By	Notes	Date
-	-	-	-

THE ROBERT DOUGHTY CONSULTANCY LIMITED
TOWN AND COUNTRY PLANNING-LANDSCAPE ARCHITECTURE
32 High Street, Helpringham, Sleaford, Lincolnshire, NG34 0RA
Tel: (01529) 421646 Fax: (01529) 421358
Website: www.rdc-landplan.co.uk
E mail: admin@rdc-landplan.co.uk

Client: Mr A Alders		DEVELOPMENT	
Project: Seas end Rd, Loosegate		12 JUL 2005	
Drawing title: Proposed Plan & Elevations		ISSUED	
Job No. 712-1	Drawing No. 03	Rev.	Drawn KTC
Scale 1:100		Date 07-05	Checked

DO NOT SCALE from this drawing. All measurements should be checked against on site conditions and any discrepancies should be brought to the attention of the Robert Doughty Consultancy