

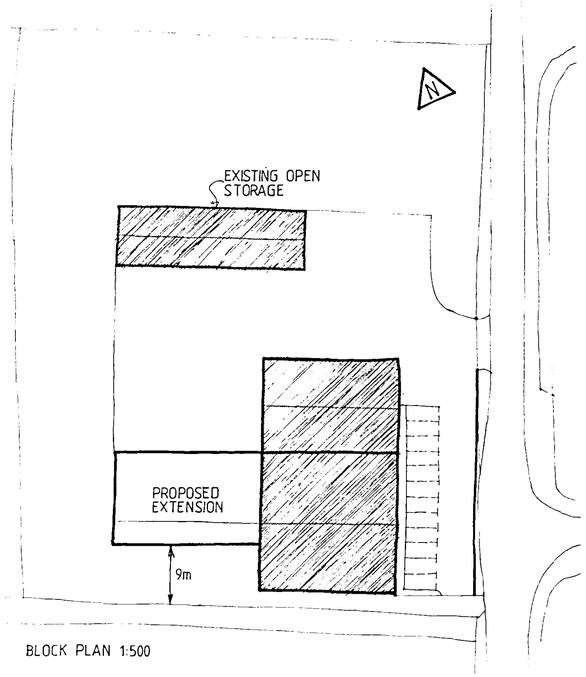



BLOCK PLAN 1:500

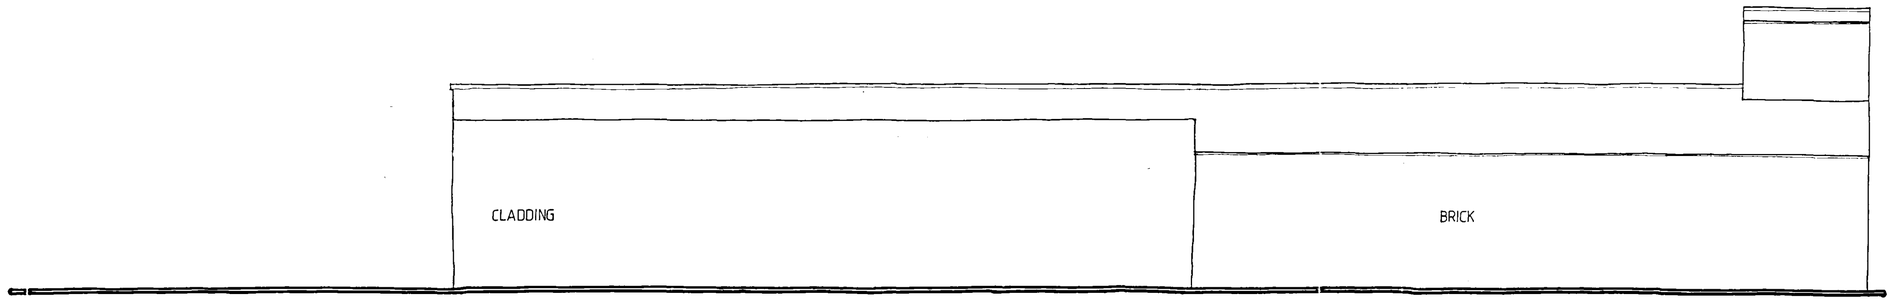


SIDE ELEVATION

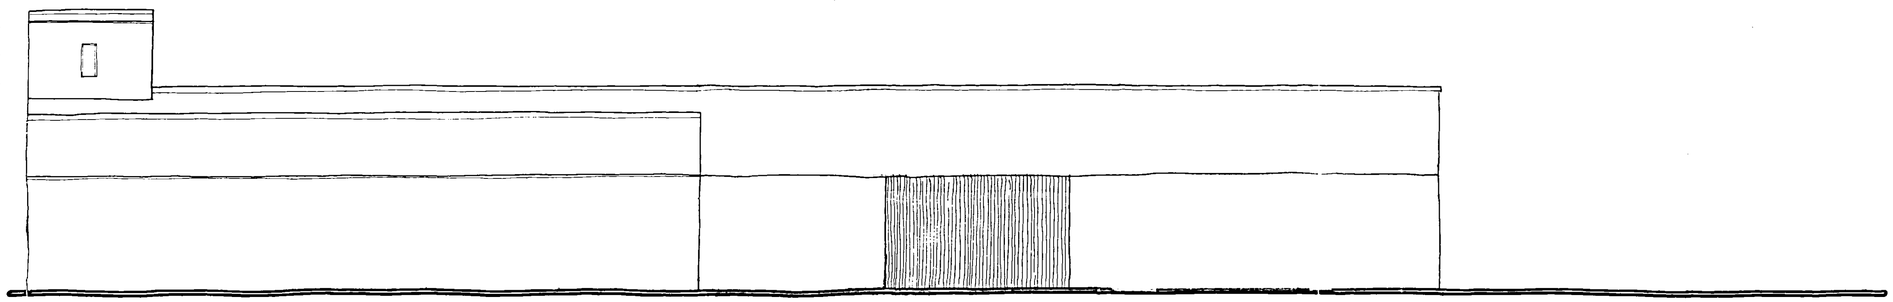


SIDE ELEVATION

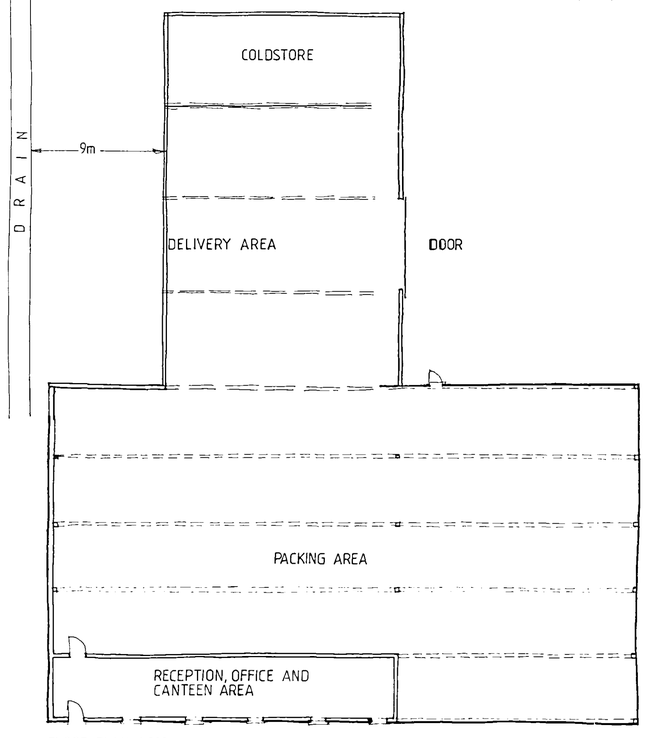

FLOOR PLAN 1:200

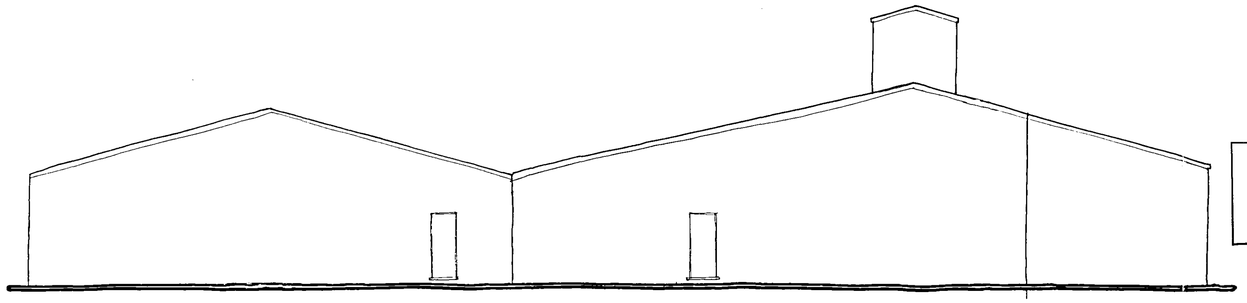


REAR ELEVATION

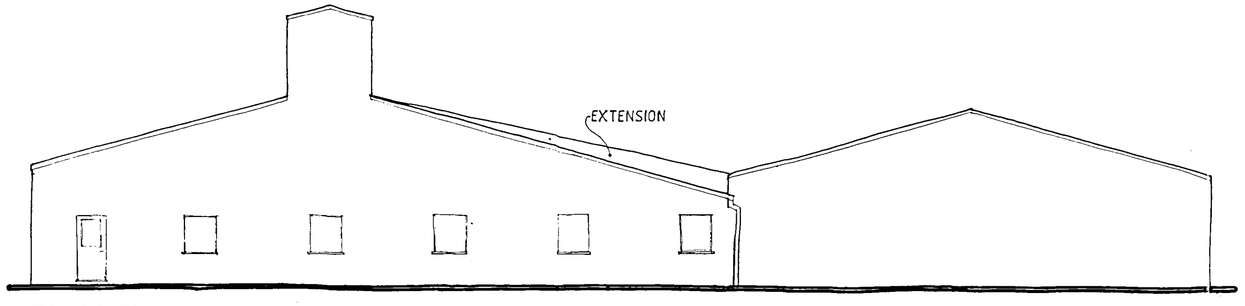

FRONT ELEVATION

DRAWING
- 1 SEP 2005
ISSUED

DETERMINED PLAN

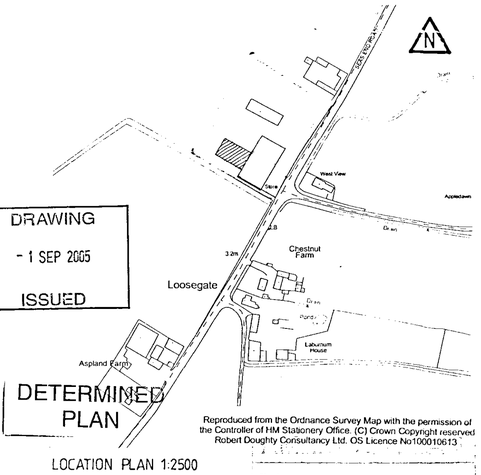

Reproduced from the Ordnance Survey Map with the permission of the Controller of HM Stationery Office. (C) Crown Copyright reserved Robert Doughty Consultancy Ltd. OS Licence No100010613

LOCATION PLAN 1:2500

Plan A1

Rev.	By	Notes	Date
A	GJ	TO CLIENTS / I.D.B. COMMENTS	09/05

THE ROBERT DOUGHTY CONSULTANCY LIMITED
TOWN AND COUNTRY PLANNING-LANDSCAPE ARCHITECTURE
32 High Street, Helpringham, Sleaford, Lincolnshire, NG34 0RA
Tel: (01529) 421646 Fax: (01529) 421358
Website: www.rdc-landplan.co.uk
E mail: admin@rdc-landplan.co.uk

Client: Mr A Alders			
Project: Seas end Rd, Loosegate			
Drawing title: Proposed Plan & Elevations			
Job No. 712-1	Drawing No. 03	Rev.	Drawn KTC
Scale 1:100		Date 07-05	Checked

09/5/05

DO NOT SCALE from this drawing. All measurements should be checked against on site conditions and any discrepancies should be brought to the attention of the Robert Doughty Consultancy.