




FRONT ELEVATION

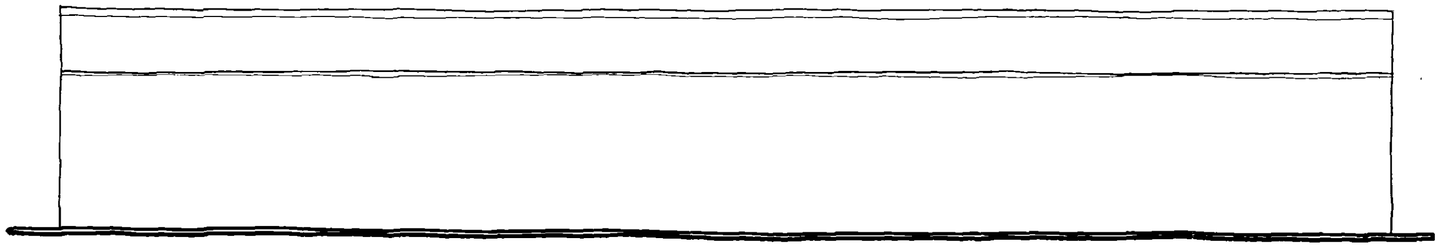


REAR ELEVATION

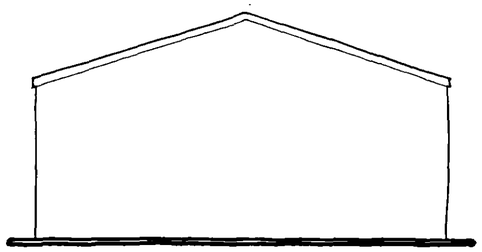


SIDE ELEVATION

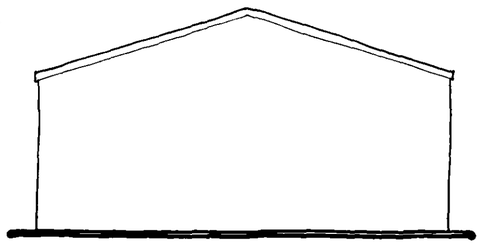

SIDE ELEVATION

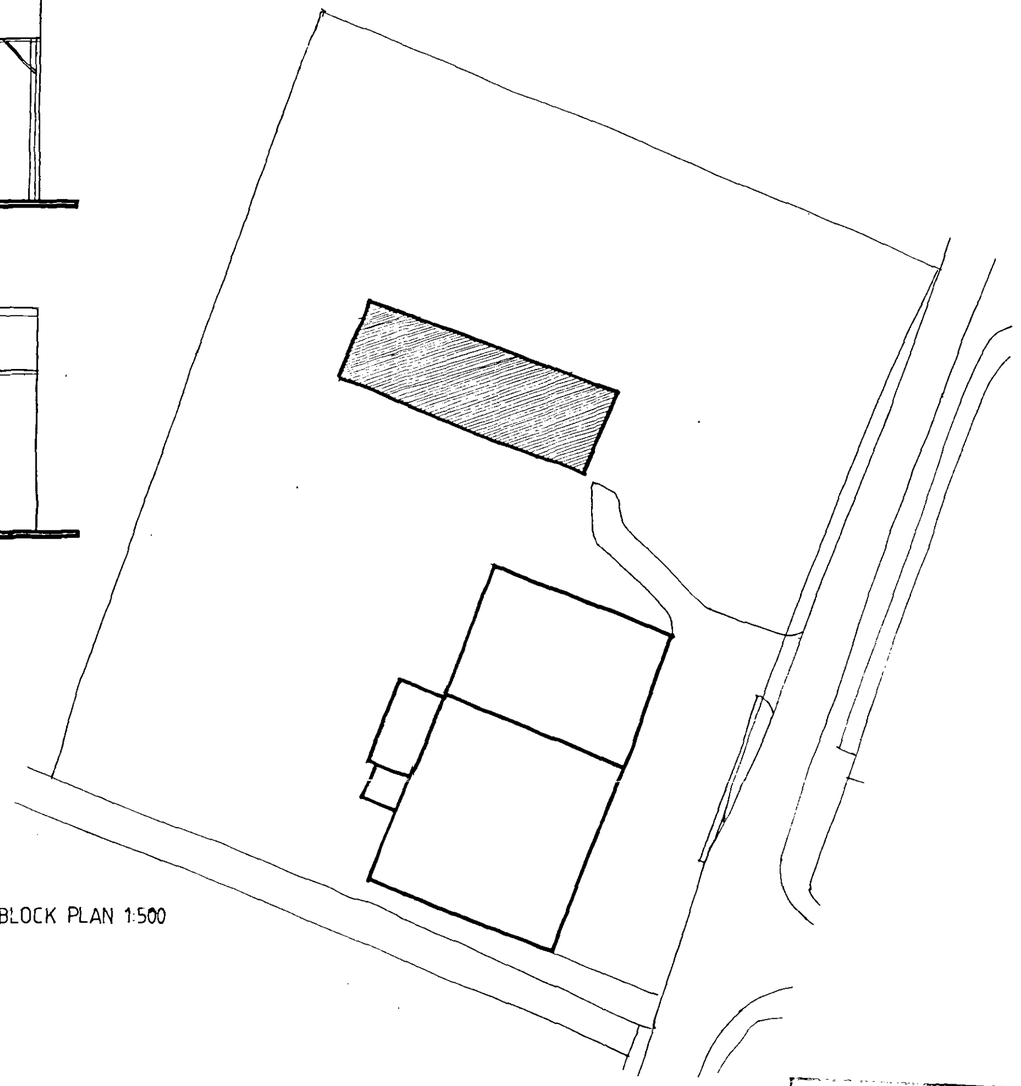

BLOCK PLAN 1:500

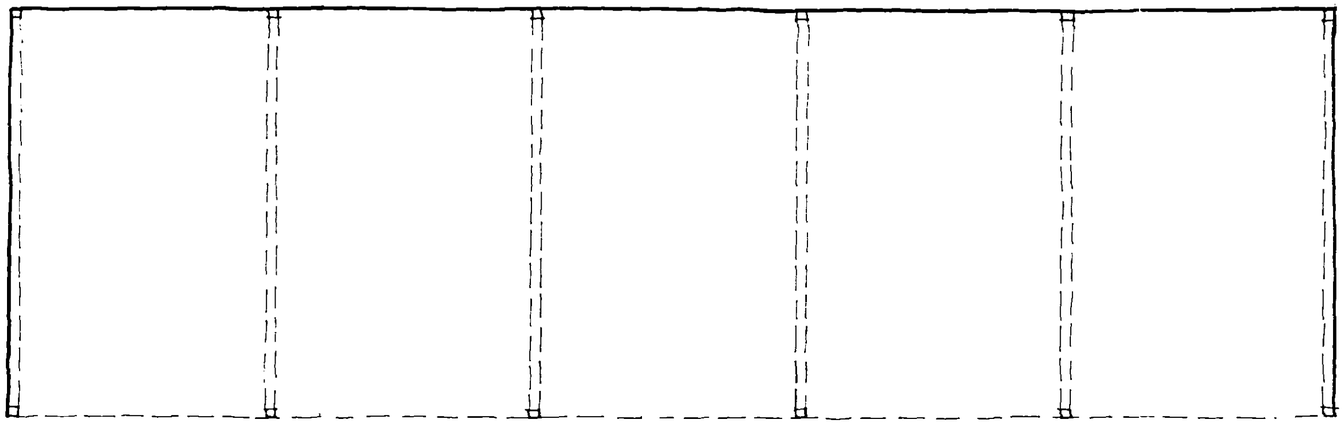

FLOOR PLAN

DETERMINED

RECEIVED
12 JUL 2005

Rev.	By	Notes	Date
-	-	-	-

THE ROBERT DOUGHTY CONSULTANCY LIMITED
TOWN AND COUNTRY PLANNING-LANDSCAPE ARCHITECTURE
32 High Street, Helpringham, Sleaford, Lincolnshire, NG34 0RA
Tel: (01529) 421648 Fax: (01529) 421358
Website: www.rdc-landplan.co.uk
E mail: admin@rdc-landplan.co.uk

Client: Mr A Alders

Project: V M Boston Ltd

Drawing title: Existing Plans & Elevations

Job No.	Drawing No.	Rev.	Drawn
712-1	01		KTC
Scale: 1:100		Date: 06-05	Checked

DO NOT SCALE from this drawing. All measurements should be checked against on site conditions and any discrepancies should be brought to the attention of the Robert Doughty Consultancy.