




SOUTH ELEVATION

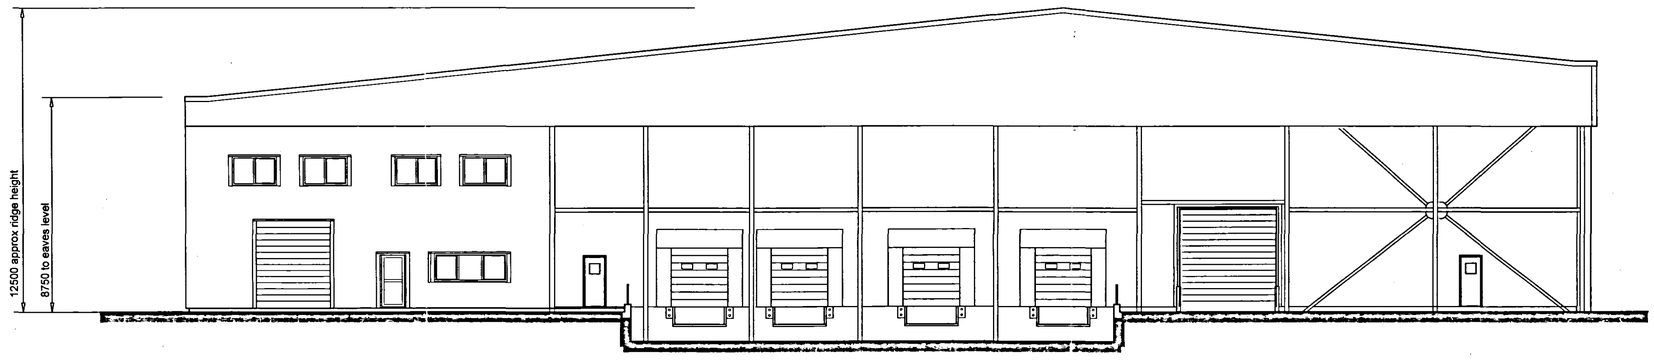

EAST ELEVATION

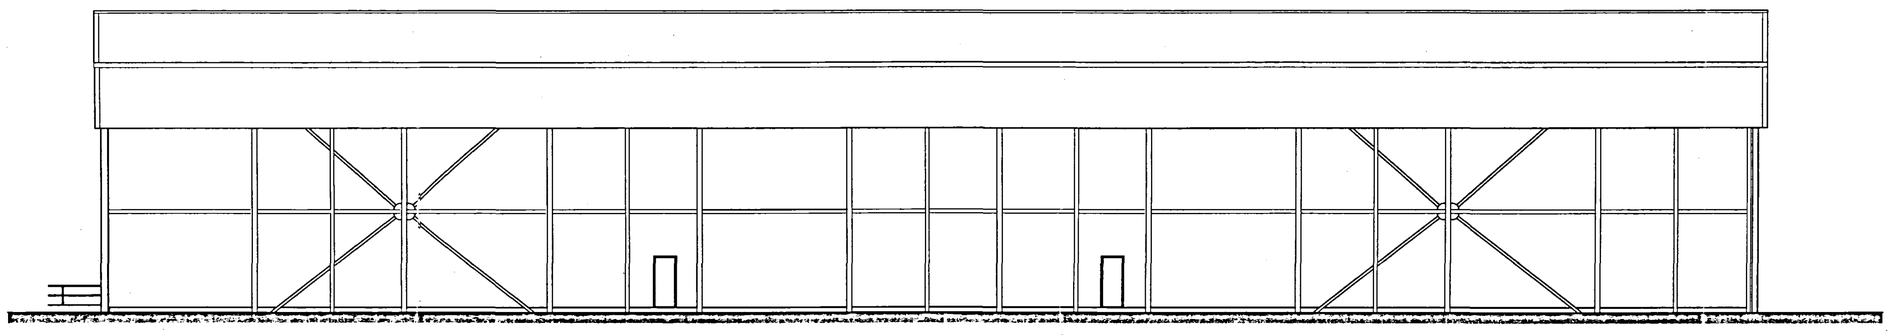

NORTH ELEVATION

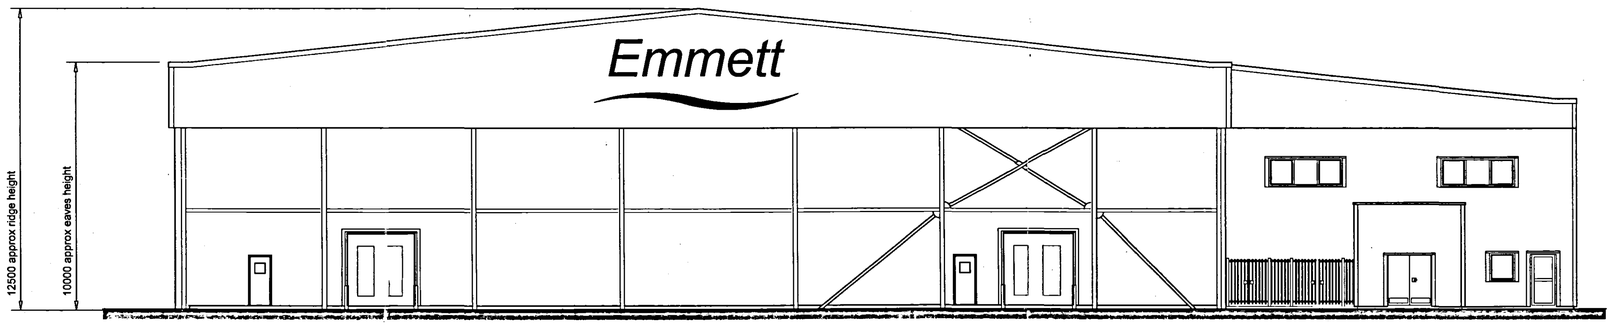

WEST ELEVATION

Notes:

This drawing must not be released, loaned or copied without the written consent of David Trundley Design Services Ltd.

All dimensions are in millimetres unless stated otherwise.

It is recommended that information is not scaled off this drawing.

This drawing should be read in conjunction with all other relevant information, specifications & schedules.

If this drawing is received electronically it is the recipients responsibility to print the document at the correct scale.

All dimensions to be checked on site prior to commencing work, all discrepancies to be advised immediately.

Planning & Development
16 JUL 2007
Ref: 0952/07

DETERMINED PLAN

Revisions			
Preliminary		For Construction	

david trundley design services

salgate barn
billingford road
illmy all saints
kings lynn
norfolk pe34 4ty
t:- 01553 617702
f:- 01553 617874

Project Title:
EMMETT UK LTD
WASHWAY ROAD
FOSDYKE

PROPOSED ALTERATIONS TO FORM 4 No. UNLOADING PORTS

Drawing Title:
EXISTING ELEVATIONS

Scale:	Date:	Drawn:
1:125 @A1	APRIL 2007	SJ

Drawing Number:
06-230-21

Chartered Institute of Architectural Technologists

chalcroft
food projects