



SOUTH ELEVATION

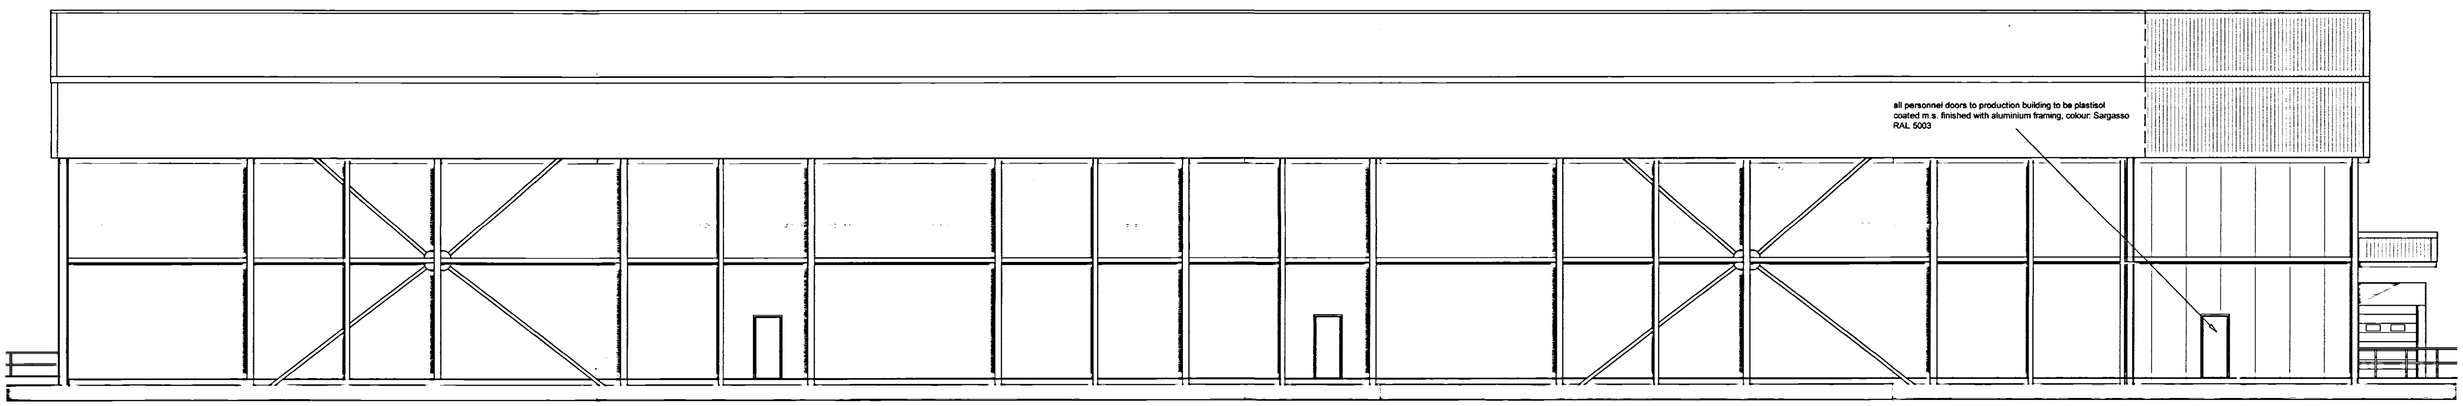

NORTH ELEVATION

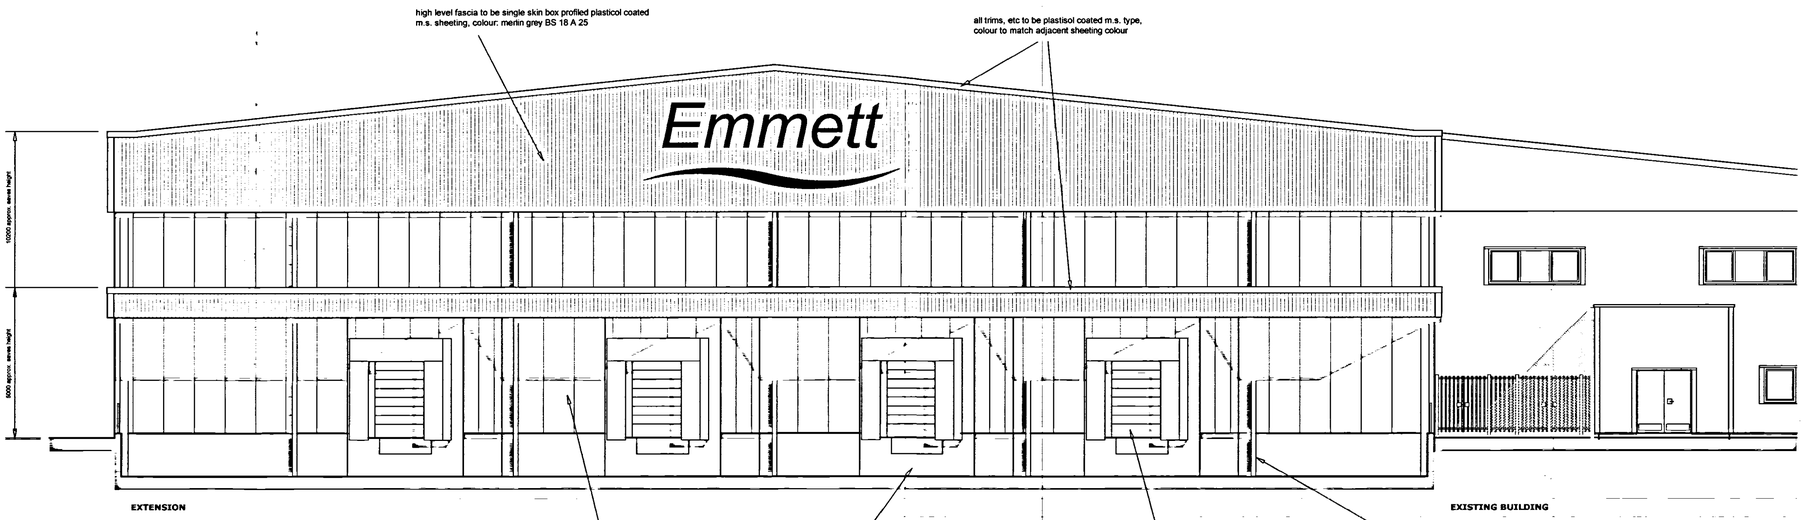

WEST ELEVATION

Notes:

This drawing must not be reissued, loaned or copied without the written consent of David Trundley Design Services Ltd.

All dimensions are in millimetres unless stated otherwise.

It is recommended that information is not scaled off this drawing.

This drawing should be read in conjunction with all other relevant information, specifications & schedules.

If this drawing is received electronically it is the recipients responsibility to print the document at the correct scale.

All dimensions to be checked on site prior to commencing work, all discrepancies to be advised immediately.

B	05.06.07	DOORS AMENDED TO CLIENTS COMMENTS
A	31.05.07	EXTENSION ROOF HEIGHT AMENDED

Revisions

Preliminary | For Construction

david trundley design services
salgate barn
islington road
tilney all saints
king's lynn
norfolk pe34 4ry
t - 01553 617702
f - 01553 617674

Project Title:

EMMETT UK LTD
WASHWAY ROAD
FOSDYKE

PROPOSED ALTERATIONS TO FORM 4 NO. UNLOADING PORTS

Planning & Development
18 JUL 2007
Ref. 952/07
DETERMINED
PLAN

Drawing Title:
PROPOSED ELEVATIONS

Scale:	Date:	Drawn:
1:100 @A1	APRIL 2007	SJ

Drawing Number:
06-230-22 B

Chartered Institute of Architectural Technologists

chalcroft