
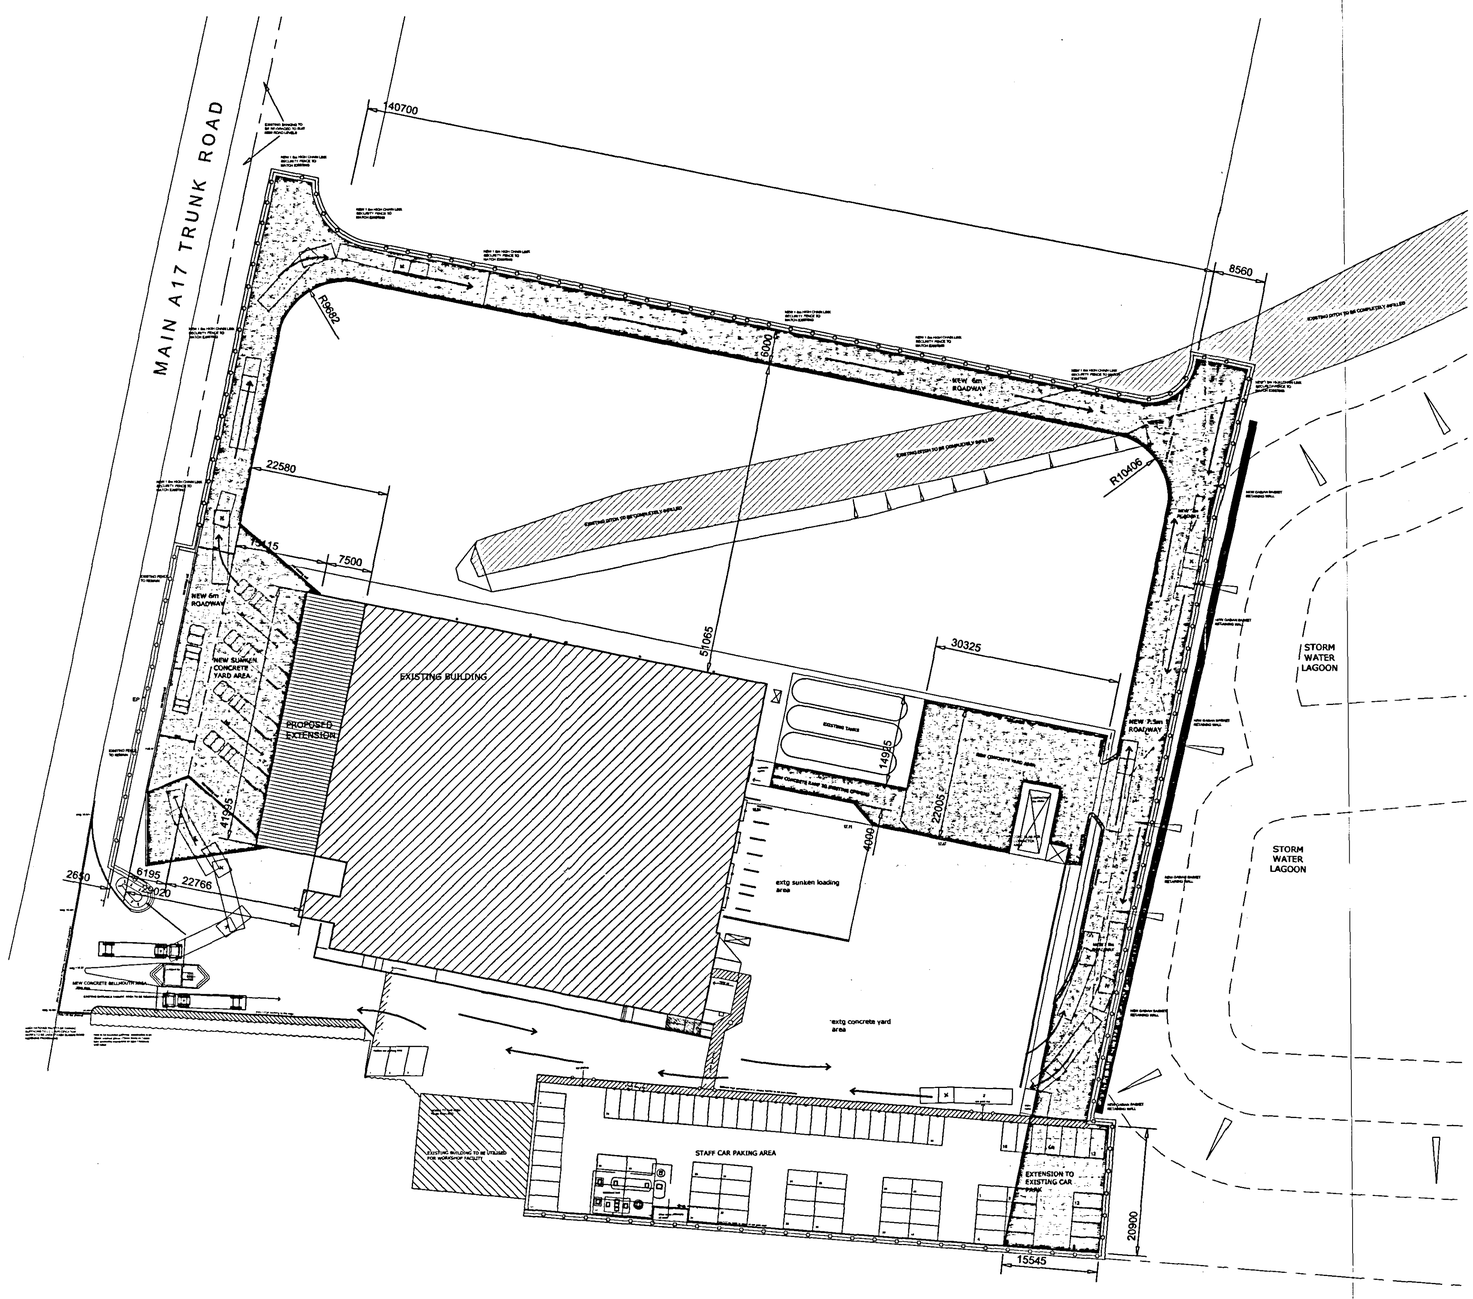


SITE PLAN


SCALE 1:500

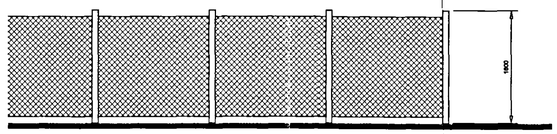

NEW 1.8m HIGH CHAIN LINK SECURITY FENCE TO MATCH EXISTING

FENCE ELEVATION

SCALE 1:50

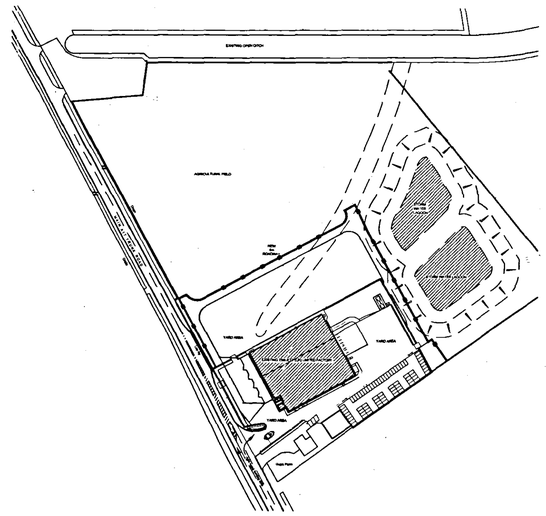
EXISTING DITCH
ARABLE FLAT FIELD
SILO
SILO
TANK
TANK
TANK