
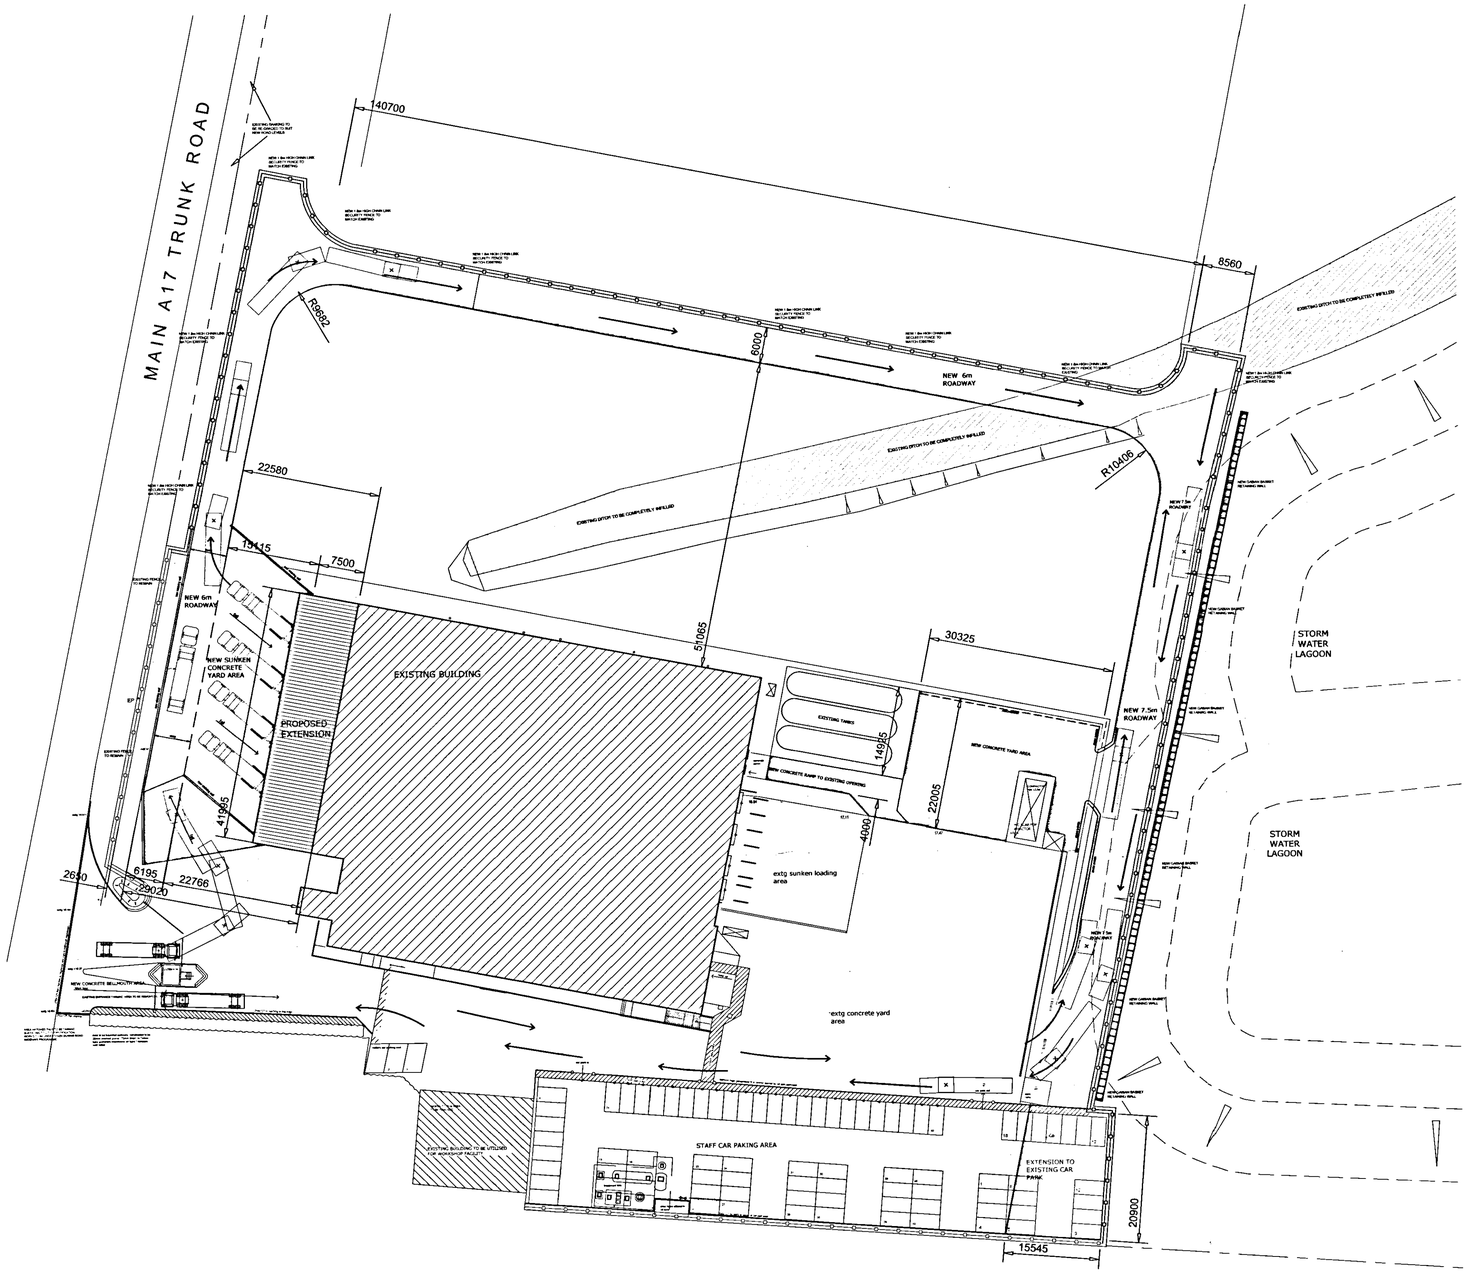


SITE PLAN


SCALE 1:500

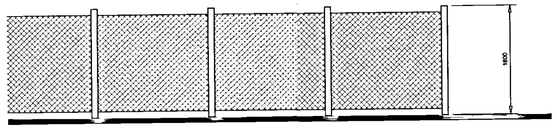

NEW 1.8m HIGH CHAIN LINK SECURITY FENCE TO MATCH EXISTING

FENCE ELEVATION

SCALE 1:50

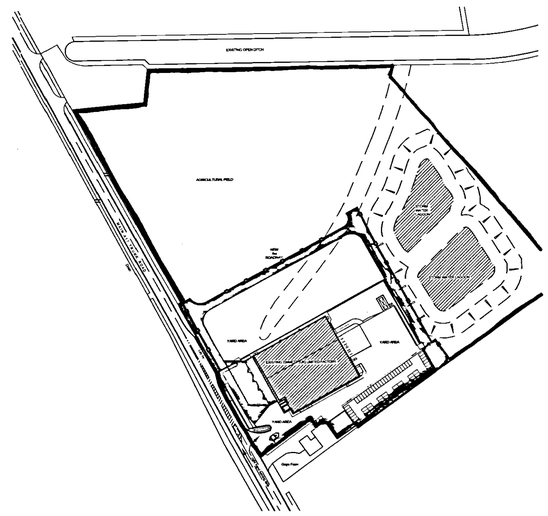

LOCATION PLAN

SCALE 1:1250

Planning & Development
16 JUL 2007
Ref: 0952/07

DETERMINED PLAN

C	11.07.07	EXISTING DITCH TO BE COMPLETELY REMOVED
B	22.06.07	ROADWAYS REVISED TO PARALLEL TO ROAD (A17)
A	31.05.07	AMENDED ROADWAY TO CLIENTS COMMENTS

Revisions

Preliminary | For Construction

david trundley design services
tailgate barn
abingdon road
tilney all saints
kings lynn
norfolk pe34 4ry
t - 01553 617700
f - 01553 617874

Project Title:

EMMETT UK LTD
WASHWAY ROAD
FOSDYKE

PROPOSED ALTERATIONS TO FORM 4 No. UNLOADING PORTS

Drawing Title:

SITE AND LOCATION PLAN

Scale: 1:500, 1:1250 @A1 | Date: APRIL 2007 | Drawn: SJ

Drawing Number:

06-230-23 C

Chartered Institute of Architectural Technologists

chalcroft
food projects