



NORTH - EAST ELEVATION

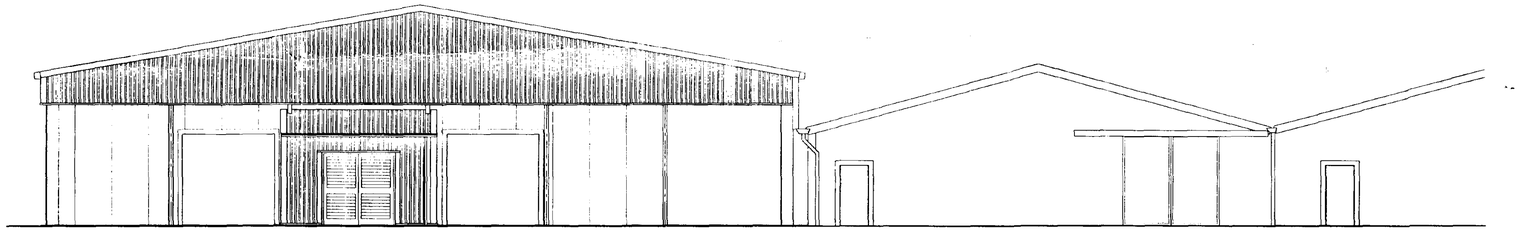

NORT - WEST ELEVATION

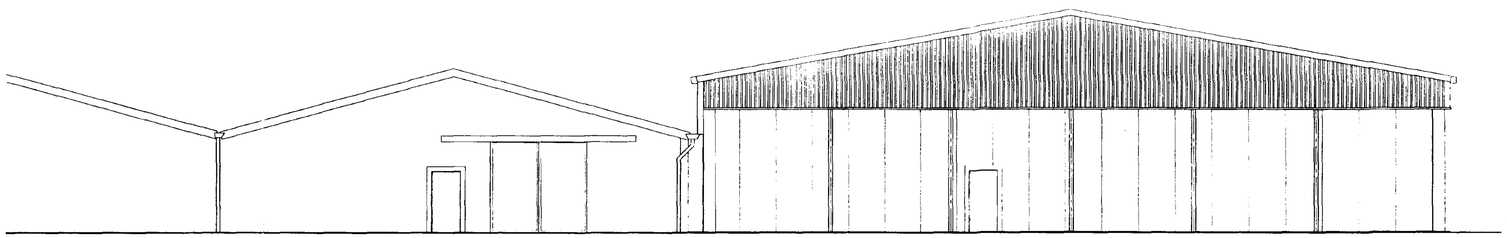

SOUTH - EAST ELEVATION

LIMITATIONS.
This drawing is limited in the amount of information contained and does not purport to contain a full specification of the works. It is solely for the purpose of obtaining Planning/ Building Regulation approval.
The drawing must not be used as a contract document alone.
All dimensions shall be taken from site from actual work. Under no circumstances shall measurements be scaled from this drawing for construction or ordering purposes.
All given dimensions shall be checked by the Builder / Contractor and will be his responsibility from commencement of site works.
The works will not be supervised or inspected on site by G.R. Merchant. or any representative thereof. It is the client or their appointed agents responsibility to control workmanship, substitution of materials, adherence to specification, variations to contract etc.

COPYRIGHT RESERVED.
Copies of this drawing must be made only with the written permission of G. R. Merchant.

STANDARDS.
All materials to be new unless otherwise stated and all components and materials etc. to be used fitted and installed etc. in strict accordance with manufacturers instruction and relevant Code of Practice.
Materials shall conform to appropriate British Standard Specification or BBA Certificate or European Code equivalent.

HEALTH & SAFETY.
The Employer / Client shall ensure that the selected contractor is conversant with and adopts all measures necessary to achieve compliance with Health & Safety legislation for Building Sites and Work Places.
The Employer / Client is advised that should the works need to comply with the Construction Design and Management Regulations an Independent Planning Supervisor will be required.

SCOPE OF THE WORKS.
The works shall comprise of all that is shown on the drawing and details. Work that may not be specifically shown but may be reasonably inferred as necessary to carry out the works shall be deemed to be included.

AMENDED PLAN
Ref. A1

SHDC
Planning & Development
10 NOV 2003
Ref 0959/98

rev	revision	date

G. R. MERCHANT
I.ENG AMICE FIWO

ARCHITECTURAL, STRUCTURAL AND LAND DRAINAGE CONSULTANTS

Unit 4, Wrights Mews
12A Park Road, Holbeach,
Spalding, Lincs. PE12 7EE
Tel: 01406 490800
Fax: 01406 425744
E-Mail: G. R. Merchant @ Merchant. FS. Co. UK

Project
PROPOSED EXTENSION TO FACTORY
LONG LANE
MOULTON
SPALDING LINCS.

Client
GOLDWOOD (MOULTON) LTD.


Drawing
ELEVATIONS

Job Ref	Drawing No
740-03	01
Date	Drawn
NOVEMBER '03	J.C.


Scales
1:100

DO NOT SCALE FROM THIS DRAWING

This drawing is copyright and may not be altered, traced, photographed or used for any other purpose other than that for which it is issued.
The General Contractor is to check all dimensions on site and report any discrepancies to the Architect.
All data shown on this drawing including flow data are based upon typical site conditions related to the area. Not reasonably can be advised for abnormal conditions which may be discovered during construction unless reported to the Architect so that design amendments may be considered. Site and surveys are not complete in respect of boundaries, easements and other site conditions relating to construction work is under taken.

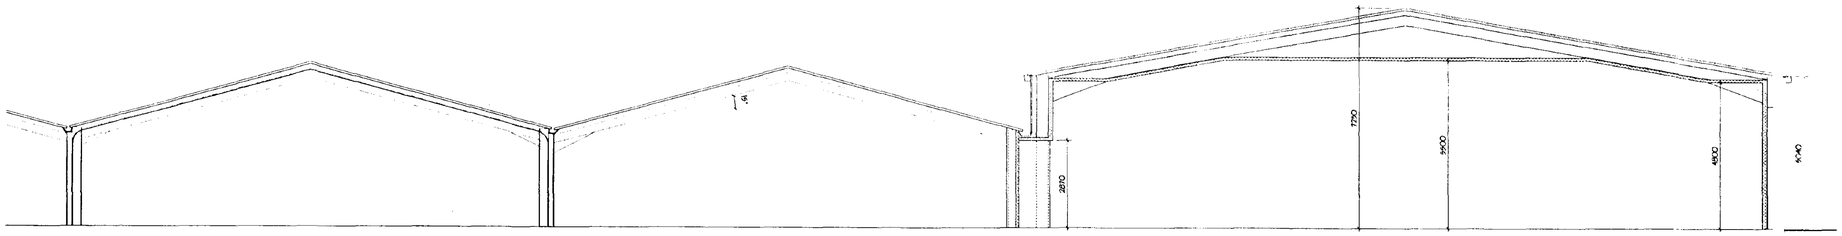

SECTION

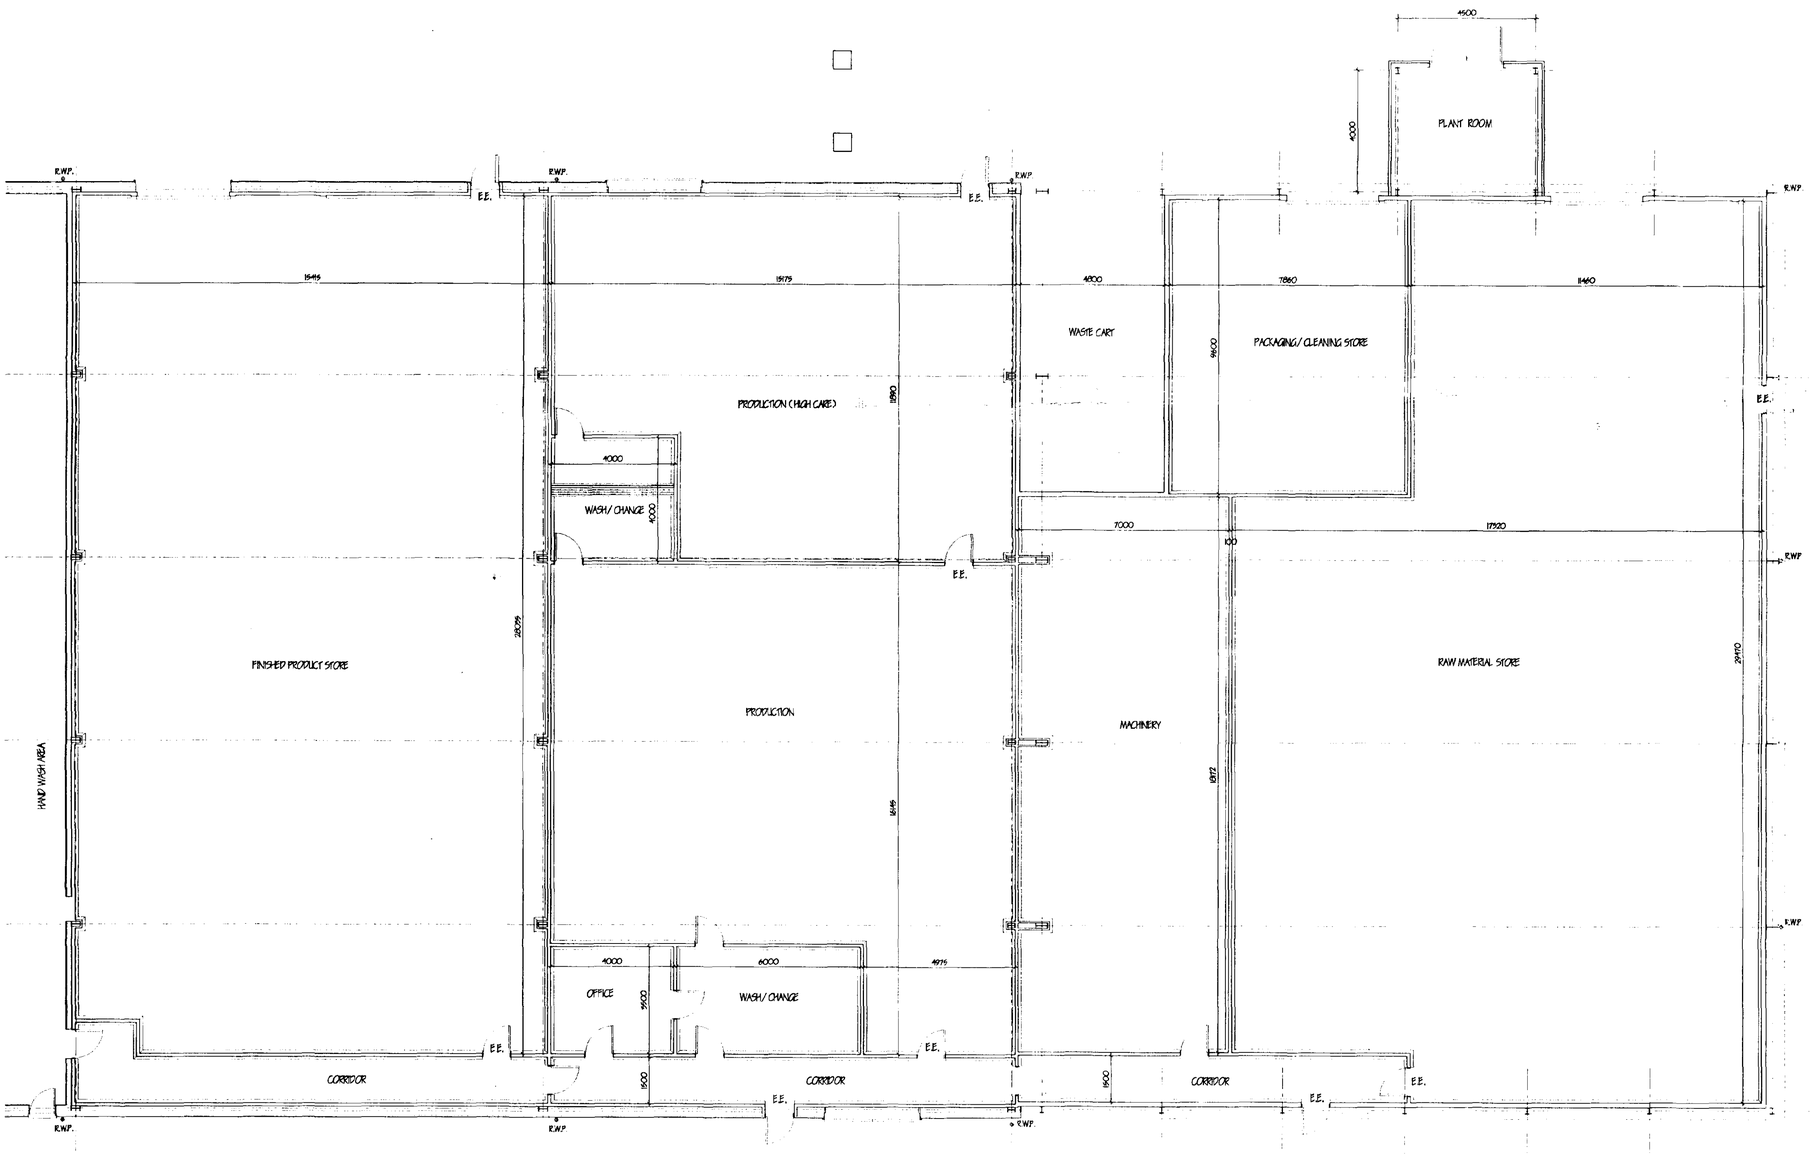

FLOOR PLAN

This drawing is issued in the context of information contained and does not purport to contain a full specification of the works. It is solely for the purpose of obtaining Planning/ Building Regulation approval.
The drawing must not be used as a contract document alone.
All dimensions shall be taken from site from actual work. Under no circumstances shall measurements be scaled from this drawing for construction or ordering purposes.
All given dimensions shall be checked by the Builder / Contractor and will be his responsibility from commencement of site works.
The works will not be supervised or inspected on site by G.R. Merchant, or any representative thereof. It is the client or their appointed agents responsibility to control workmanship, substitution of materials, adherence to specification, variations to contract etc.

COPYRIGHT RESERVED.
Copies of this drawing must be made only with the written permission of G.R. Merchant.

STANDARDS.
All materials to be new unless otherwise stated and all components and materials etc. to be used fitted and installed etc. in strict accordance with manufacturers instruction and relevant Code of Practice.
Materials shall conform to appropriate British Standard Specification or BBA Certificate or European Code equivalent.

HEALTH & SAFETY.
The Employer / Client shall ensure that the selected contractor is conversant with and adopts all measures necessary to achieve compliance with Health & Safety legislation for Building Sites and Work Places.
The Employer / Client is advised that, should the works need to comply with the Construction Design and Management Regulations an Independent Planning Supervisor will be required.

SCOPE OF THE WORKS.
The works shall comprise of all that is shown on the drawing and details. Work that may not be specifically shown but may be reasonably inferred as necessary to carry out the works shall be deemed to be included.

ref.	revision	date
A	PLANT ROOM	NOV. '03

Ref. A1

SHDC
Planning & Development
10 NOV 2003
Ref 0959/98

G. R. MERCHANT
I.ENG AMICE FTWO
ARCHITECTURAL, STRUCTURAL AND LAND DRAINAGE CONSULTANTS:
Unit 4, Wrights Mews
12A Park Road, Holbeach,
Spalding, Lincs. PE12 7EE
Tel: 01406 426800
Fax: 01406 425744
E-Mail: G. R. Merchant @ Merchant. FS. Co. UK


Project
PROPOSED EXTENSION TO FACTORY
LONG LANE
MOULTON
SPALDING LINCS.

Client
GOLDWOOD (MOULTON) LTD.


Drawing
PROPOSED
FLOOR PLAN

Job Ref.	Drawing No.
740-03	02-A
Date	Drawn
AUGUST '03	J.C.
Scale	
1:100	

DO NOT SCALE FROM THIS DRAWING
This drawing is copyright and may not be altered, traced, photographed or used for any other purpose other than that for which it is issued.
The General Contractor is to check all dimensions on site and report any discrepancies to the Architect.
All prices shown on this drawing including tenders are based upon typical site conditions related to the area. No responsibility can be accepted for abnormal conditions which may be discovered during construction unless reported to the Architect so that design amendments may be approved. Site soil surveys are recommended in respect of fluctuations to ensure each specific site conditions below foundation work is understood.

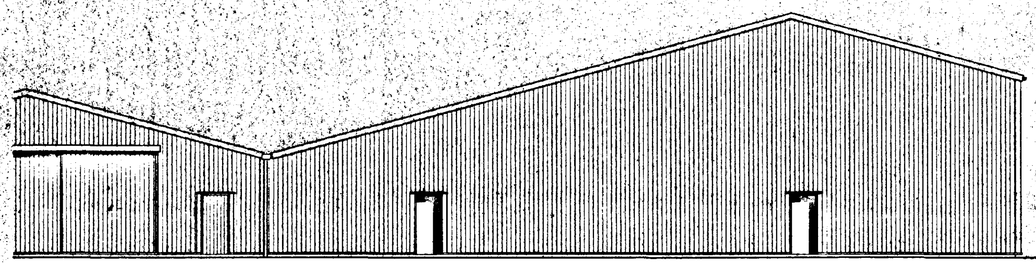


SOUTH EAST ELEVATION

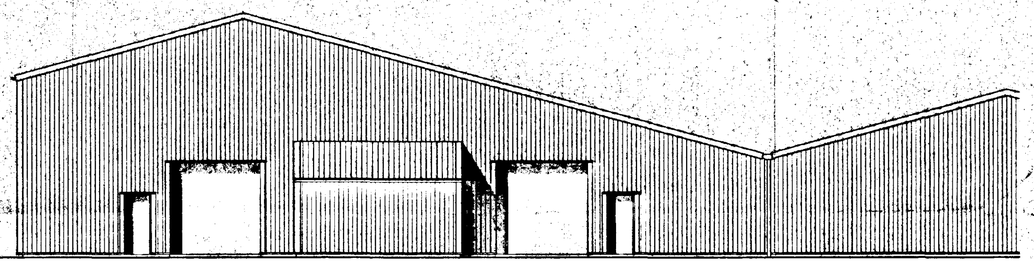

NORTH WEST ELEVATION



NORTH EAST ELEVATION

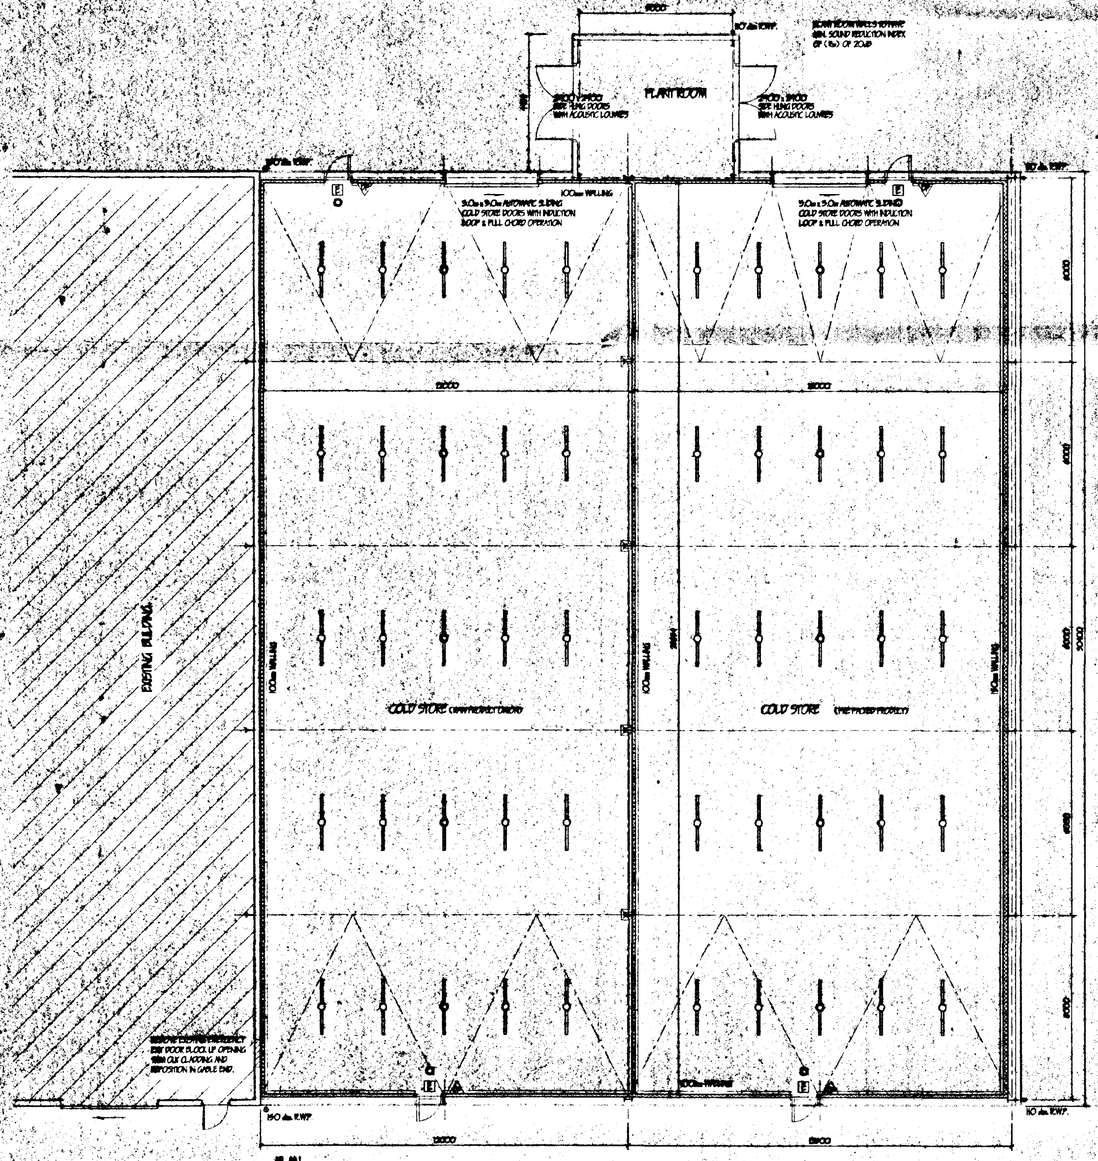

PLAN

LIMITATIONS.
This drawing is limited in the amount of information contained and does not purport to contain a full specification of the works. It is solely for the purpose of obtaining Planning / Building Regulation approval.
The drawing must not be used as a contract document alone.
All dimensions shall be taken from site from actual work. Under no circumstances shall measurements be scaled from this drawing for construction or ordering purposes.
All given dimensions shall be checked by the Builder / Contractor and will be his responsibility from commencement of site works.
The works will not be supervised or inspected on site by C.A.D. or any representative thereof. It is the client or their appointed agents responsibility to control workmanship, substitution of materials, adherence to specification, variations to contract etc.

COPYRIGHT RESERVED.
Copies of this drawing must be made only with the written permission of Cooper Architectural Design.

STANDARDS.
All materials to be new unless otherwise stated and all components and materials etc. to be used fitted and installed etc., in strict accordance with manufacturers instruction and relevant Code of Practice.
Materials shall confirm to appropriate British Standard Specification or BBA Certificate or European Code equivalent.

HEALTH & SAFETY.
The Employer / Client shall ensure that the selected contractor is conversant with and adopts all measures necessary to achieve compliance with Health & Safety legislation for Building Sites and Work Places.
The Employer / Client is advised that should the works need to comply with the Construction Design and Management Regulations an independent Planning Supervisor will be required.

SCOPE OF THE WORKS.
The works shall comprise of all that is shown on the drawings and details. Work that may not be specifically shown but may be reasonably inferred as necessary to carry out the works shall be deemed to be included.

PITCHED ROOF
Form pitched roof covering of "Cape standard 6" or similar approved profile corrugated fibre cement sheeting. Roofing system to be fixed to "Wards Multibeam" or similar galvanised steel purlins space to Structural Engineers recommendations. All purlins to be fixed in accordance with manufacturers instructions

CLADDING
Form all vertical claddings of "Ward Building Components" or similar approved profile and manufacture. 0.5mm Plastisol coated steel. Olive Green (B.S. 12B27) . All on "Wards Multibeam" or similar galvanised steel rails spaced to Structural Engineers recomendations. All fixed in accordance with manufacturers instructions.

STEEL WORK.
Form all steelwork to Structural Engineers recomendations. All Roof, Side and Gable purlins / rails to be "Wards Multibeam" or similar fixed in accordance with manufacturers instructions cut mile steelwork.

INSULATED WALLING
Provide precomposite insulation panels. SUPTRA grade polystyrene core bonded to 0.5mm galvanised steel sheet inside & out. Coated where visible with white fused satin laminate. All in white p.v.c channels . Suspended ceilings to be constructed in accordance with B.S. 6399 pt1. All panels to have turned edges silicone sealed. Floor to cold store areas to be constructed as above with metal frame surround. Walling to North East elevation to be coloured to match vertical claddings.


EMERGENCY EXIT DOORS.
All doors to be min 838mm wide and fitted with panic latch. Provide "Push Bar to Open" sign on door. Emergency Exit sign over to B.S. 5499 pt1 Externally provide 1.0m x 1.0m concrete landing level with internal FFL.

SURFACE WATER DRAINAGE.
Boundary wall gutter and 150mm dia. half round rainwater gutters to 150 / 110mm dia. rainwater pipes 150 / 110mm dia. underground pipes flexibly jointed to a fall of 1:70 min. pipes bedded and surrounded in pea gravel and discharge to existing system

LIGHTING.
Provide High Pressure Fully enclosed Mercury Vapour Lamps to give lighting level of 300 Lux at FFL.
Provide emergency light fittings with full tube conversion to positions shown on plan all to B.S. 5266 pt1.

FLOORS.
Floor slab to comprise of 200mm min. dense and well consolidated hardcore not exceeding 75mm max size with 50mm blinding, 175mm reinforced concrete RC35 min. with 1 layers A252 reinforcing fabric min. cover 40mm from top. Provide 1200g polythene D.P.M. lapped min. 300mm in all directions and taken up under all floor slab. Longitudinal joints of 900mm long 12mm dia. tie bars at 600mm c/c. at steelwork bay centres. Contraction joints of 400mm long 12mm dia. bars at 900mm c/c. dowl bars debonded over half length. All at. max 90.0m centres. Power Float Finish. Design Loading 9KN/m2 for industrial occupancy.

SOUTH HOLLAND DC
HOUSING & PLANNING
22 DEC 1998
Ref: H991/98

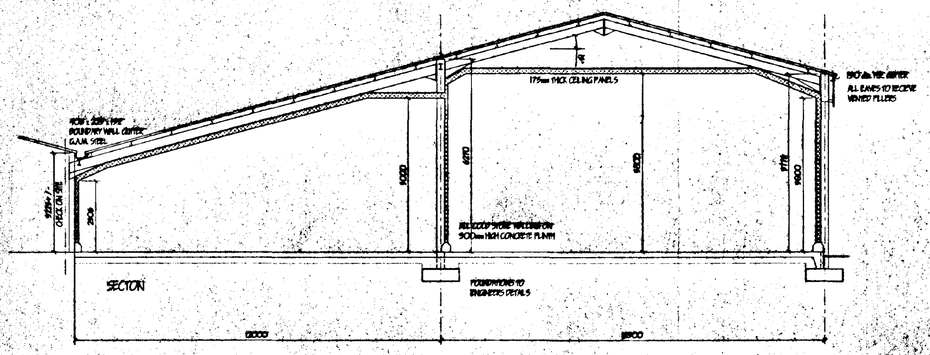

EXISTING BUILDING

NEW DOOR BLOCK UP OPENING WITH OLIVE CLADDING AND REPOSITION IN GABLE END.

- EMERGENCY LIGHTING TO B.S. 5266 Pt.1.
- EMERGENCY EXIT SIGN TO B.S. 5499 Pt.1. 100mm HIGH LETTERING.
- DRY POWDER EXTINGUISHER 4.5 Kg

revision	date	init.	revision details.
A	DEC. 98	J.C.	ACOUSTIC LOUVRES.

COOPER ARCHITECTURAL DESIGN
BROMMON, HOCKLESGATE,
FLEET, SPALDING, LINC'S PE12 6LF
Tel/Fax : 01406 423782


Client.
GOLDWOOD (MOULTON) LTD.

Project.
PROPOSED COLDSTORE
LONG LANE,
MOULTON,
SPALDING,
LINC'S.


DETERMINED
PLAN

Drawing.

Scale 1:100	Drawing No. 9822:1A
Date. SEPT. 98	Drawn. J.C.

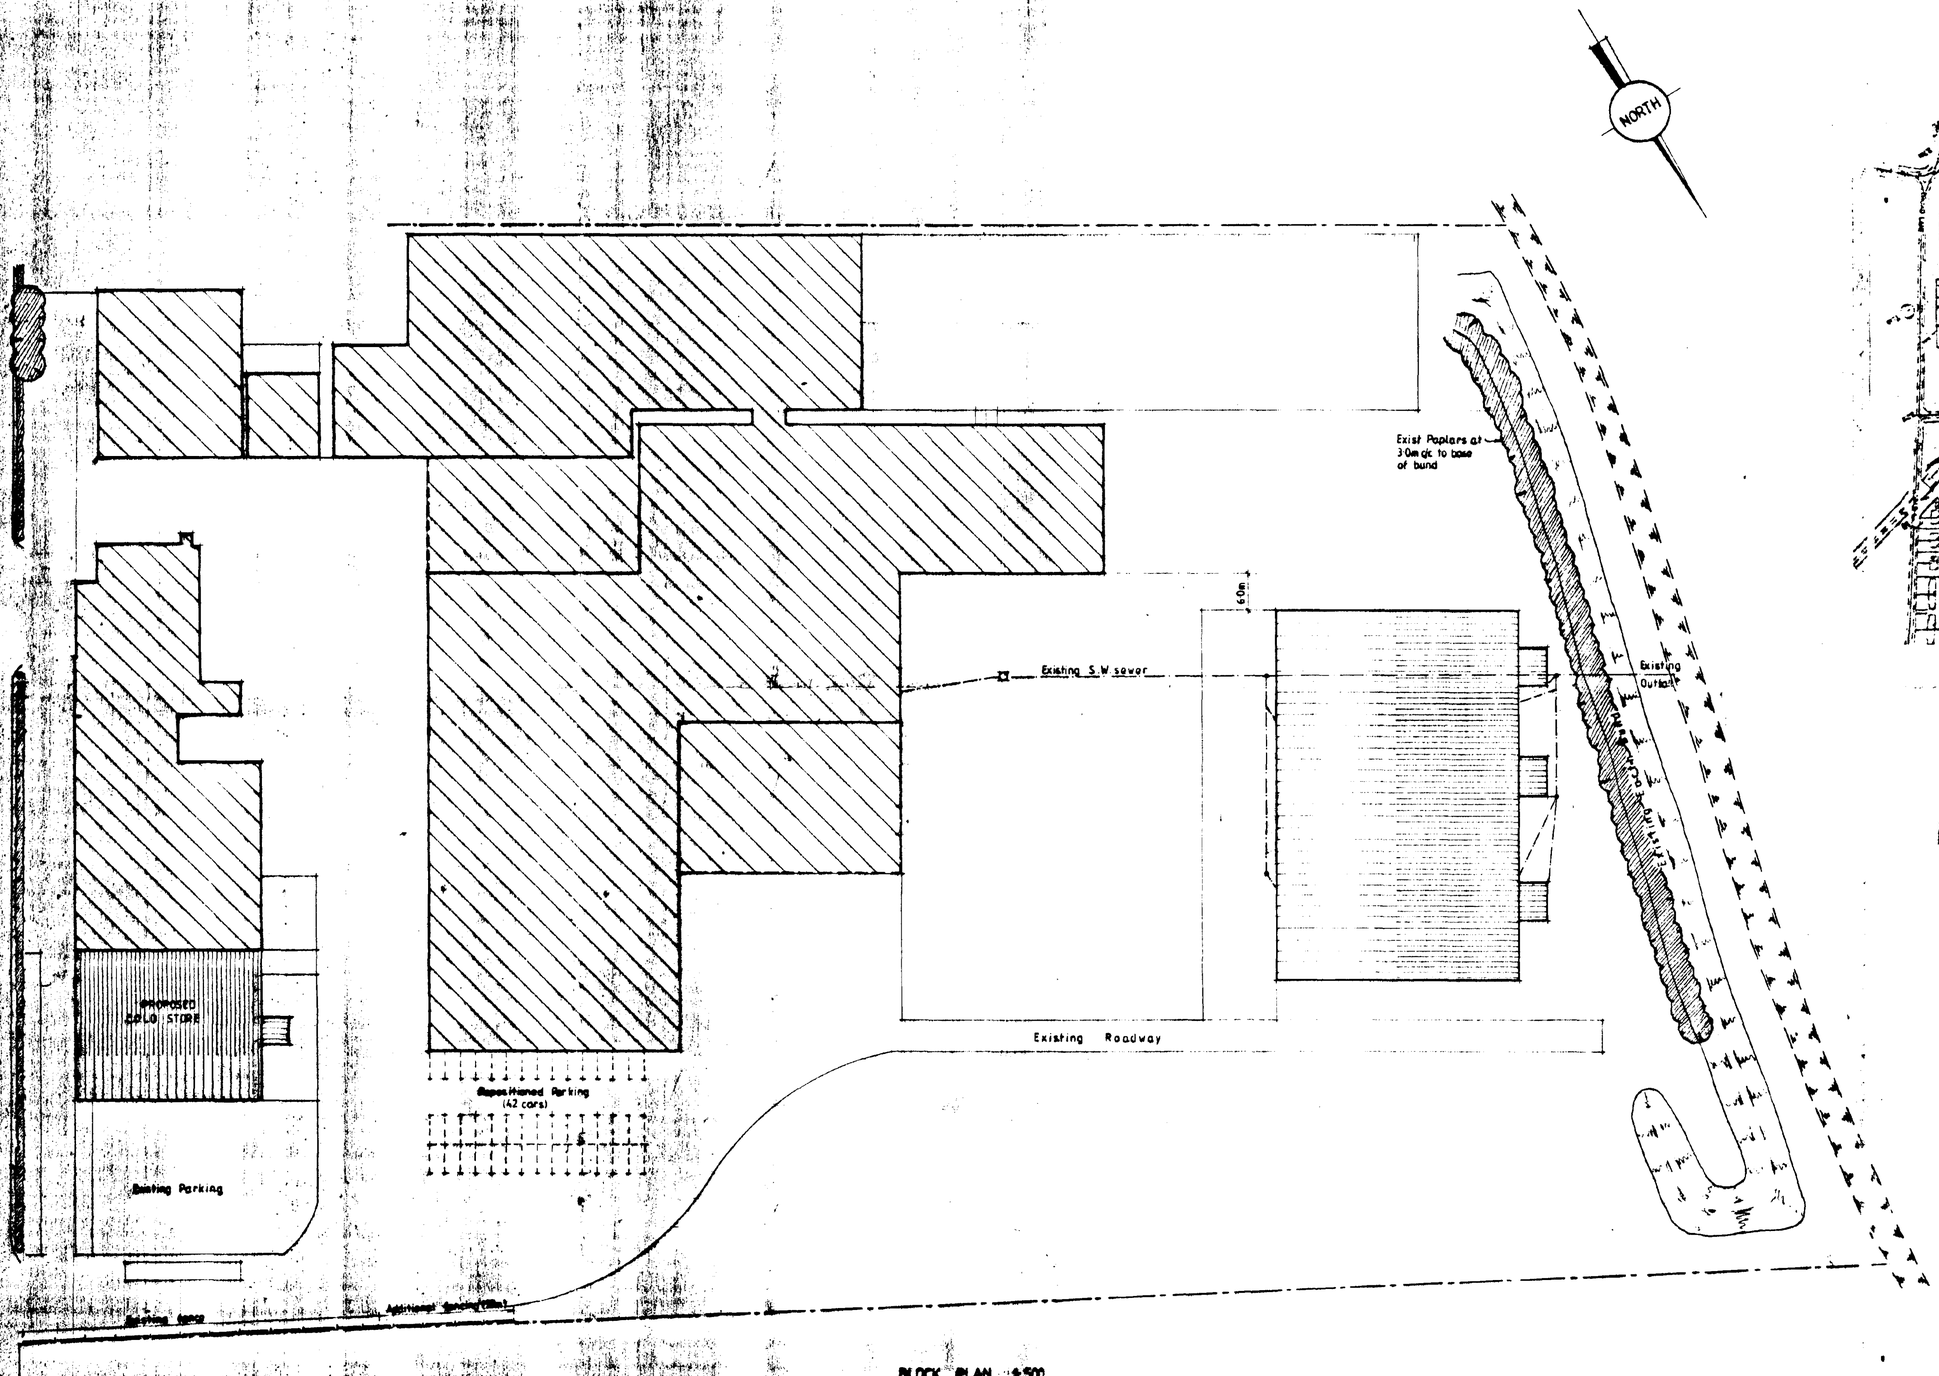

BLOCK PLAN 1:500

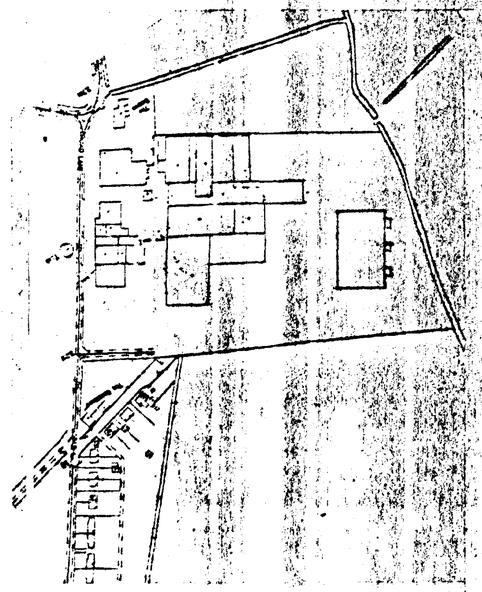

LOCATION PLAN 1:2500

SHDC
Planning & Development
10 NOV
Ref 0959/98

revision	date	init	revision details

COOPER ARCHITECTURAL DESIGN

Client: GOLDWOOD CHESTERTON LTD.

Project: PROPOSED COLD STORE, LONG LANE, MOULTON, SPALDING, LINCS

Drawing: BLOCK & LOCATION PLAN

Scale	Drawing No. 98722
Date SEPT. 98	Design JC.