

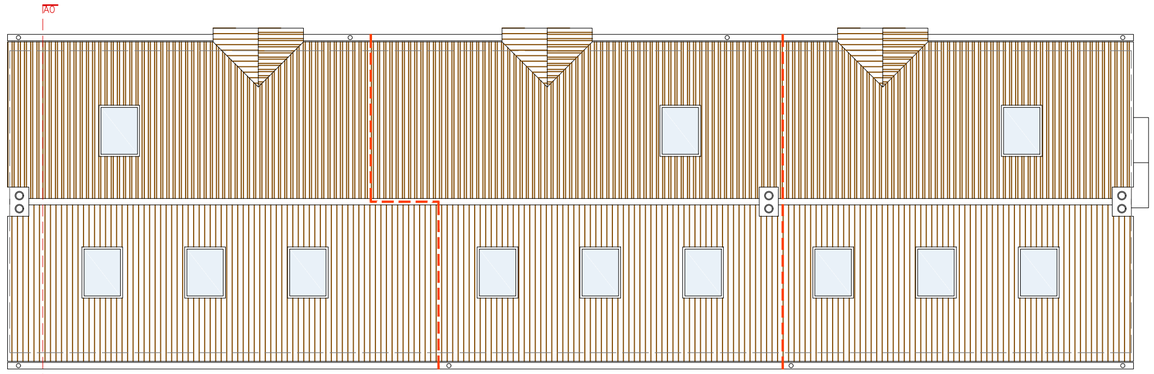


Proposed Roof Plan

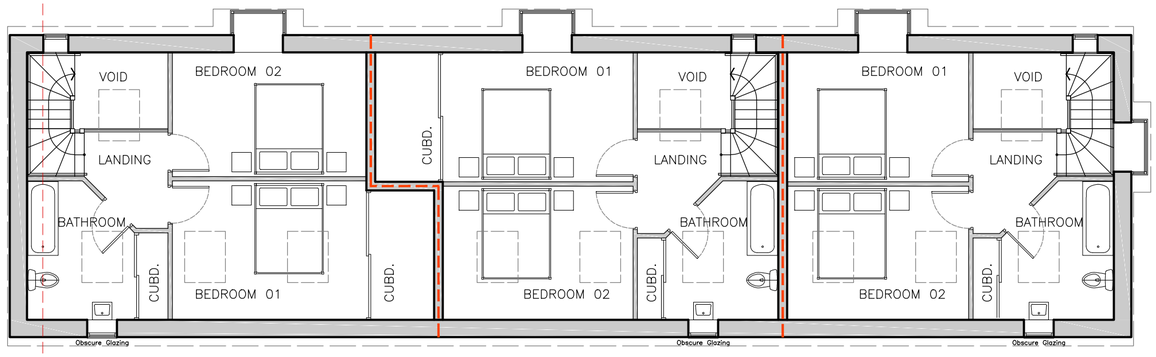

Proposed First Floor Plan

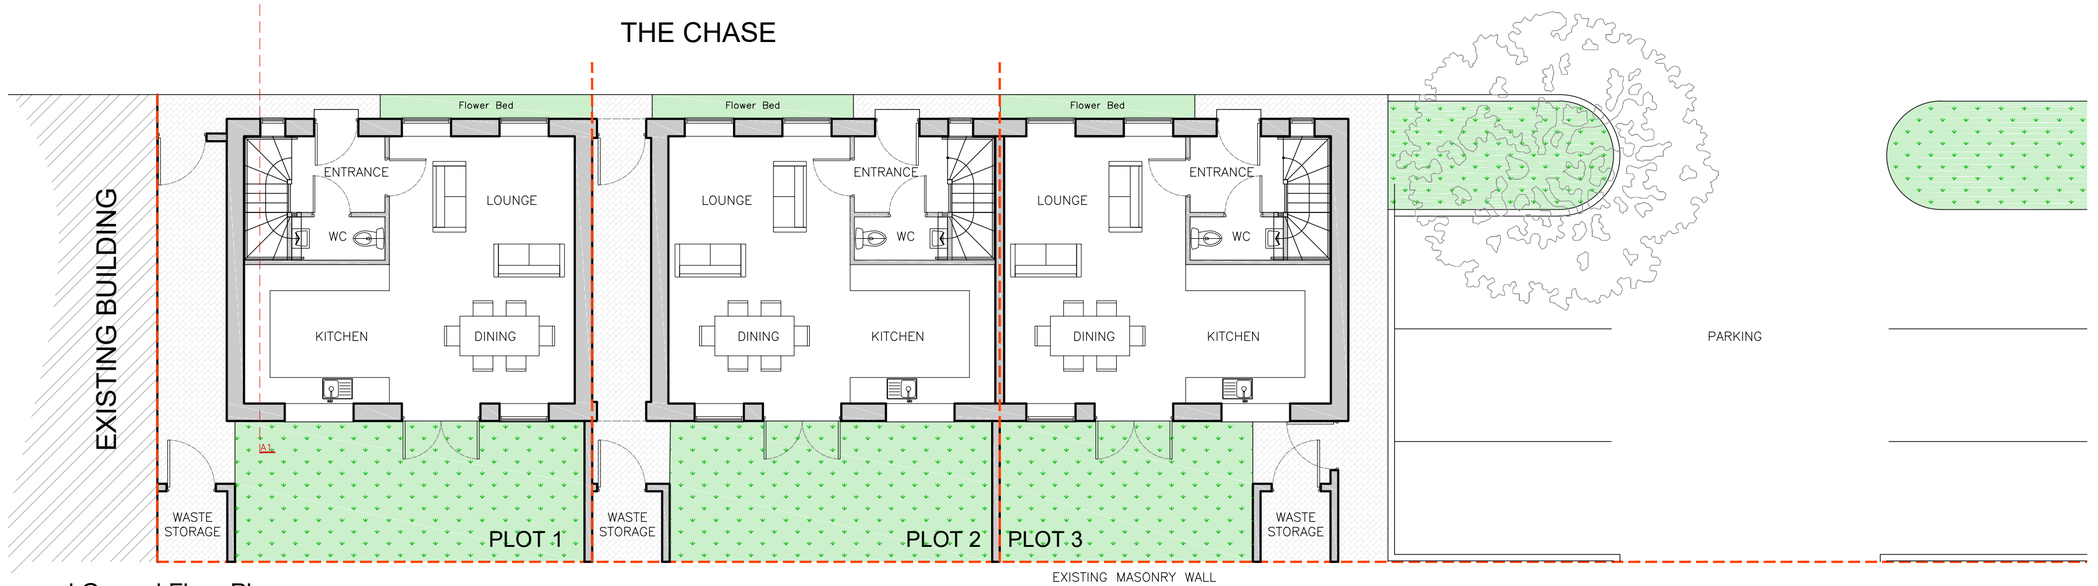

Proposed Ground Floor Plan

Scale 1:100

1:00 0m 1m 5m 10m
1:1 0mm 10mm 50mm 100mm

N

Homes Ltd.

Project:
The Chase, Moulton
Residential Development

Drawing:
Proposed Plans

Issue:
PLANNING

Scale:
As shown at A2

Date:
11/2020

Checked:
JK

Drawing Number:
CM-011

Revision:
A