



Proposed Front Elevation (North)

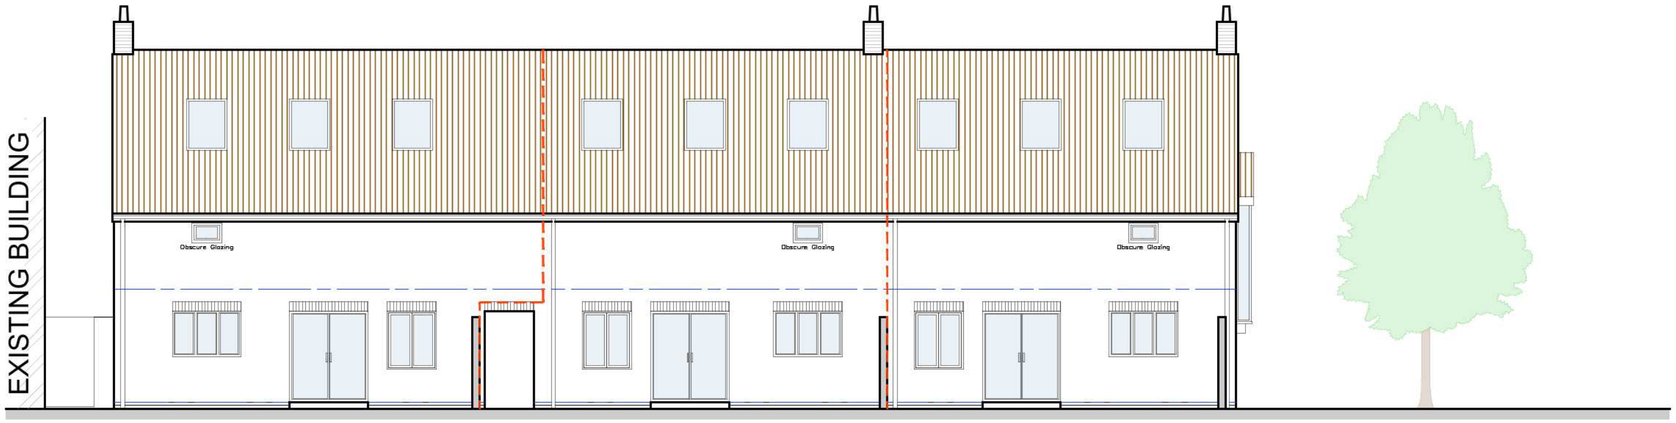

Proposed Rear Elevation

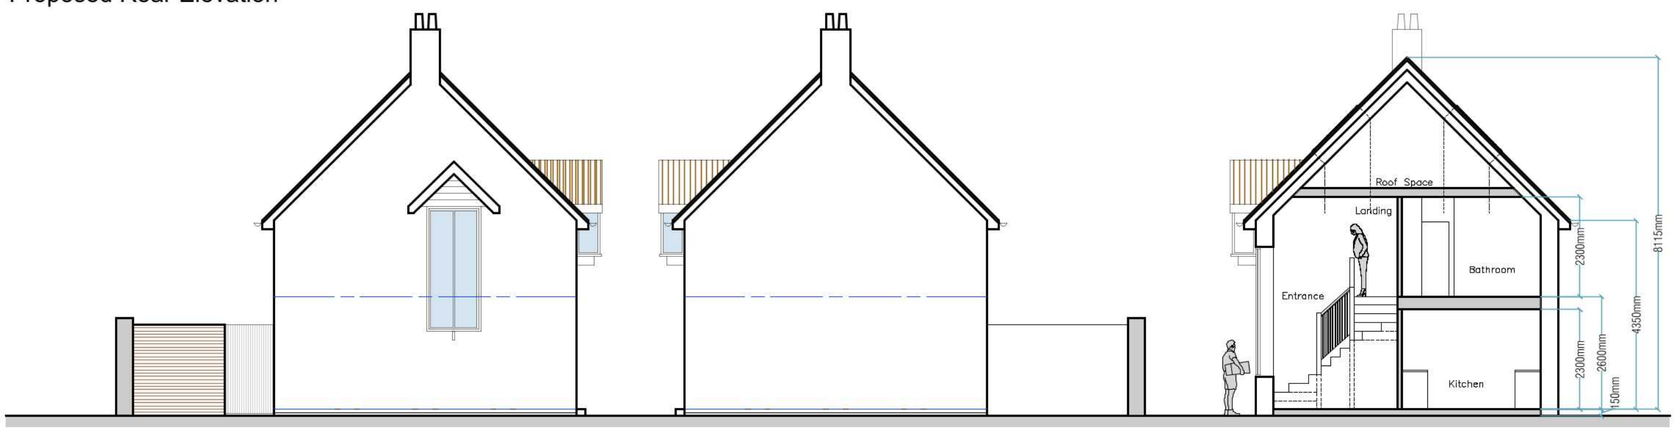

Proposed Side Elevations

Proposed Section A0 - A1

Scale 1:100

1:00
1:1

0m 1m 5m 10m

0mm 10mm 50mm 100mm

Kirk Homes Ltd.

Project:
The Chase, Moulton
Residential Development

Drawing:
Proposed Elevations

Issue:
PLANNING

Scale:
As shown at A2

Date:
12/2020

Checked:
JK

Drawing Number:
CM-012

Revision:
B