
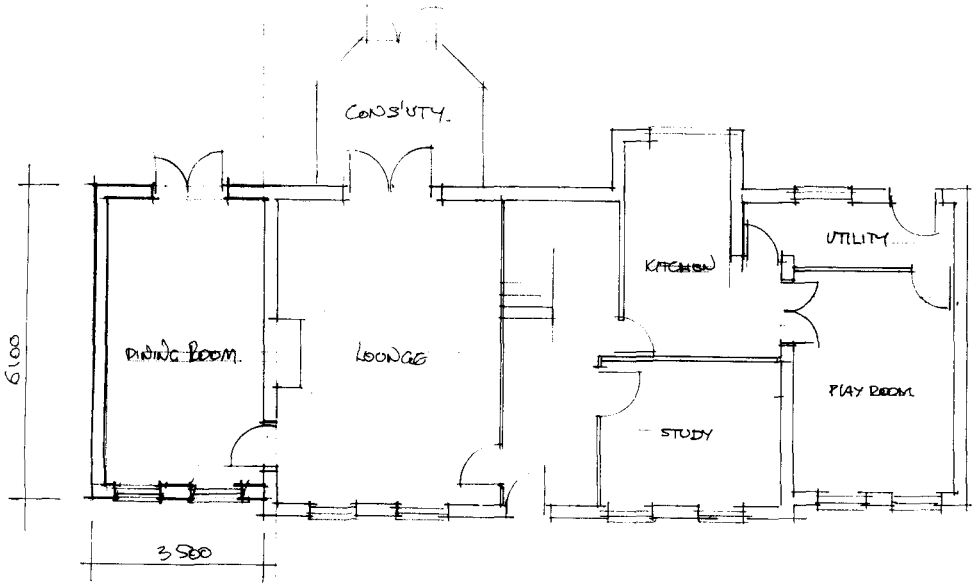


GROUND FLOOR PLAN


PROPOSED EXTENSION
Nº 1 SOMERBY CLOSE
MOULTON
SCALE 1:100

DETERMINED PLAN


C/98 3/98

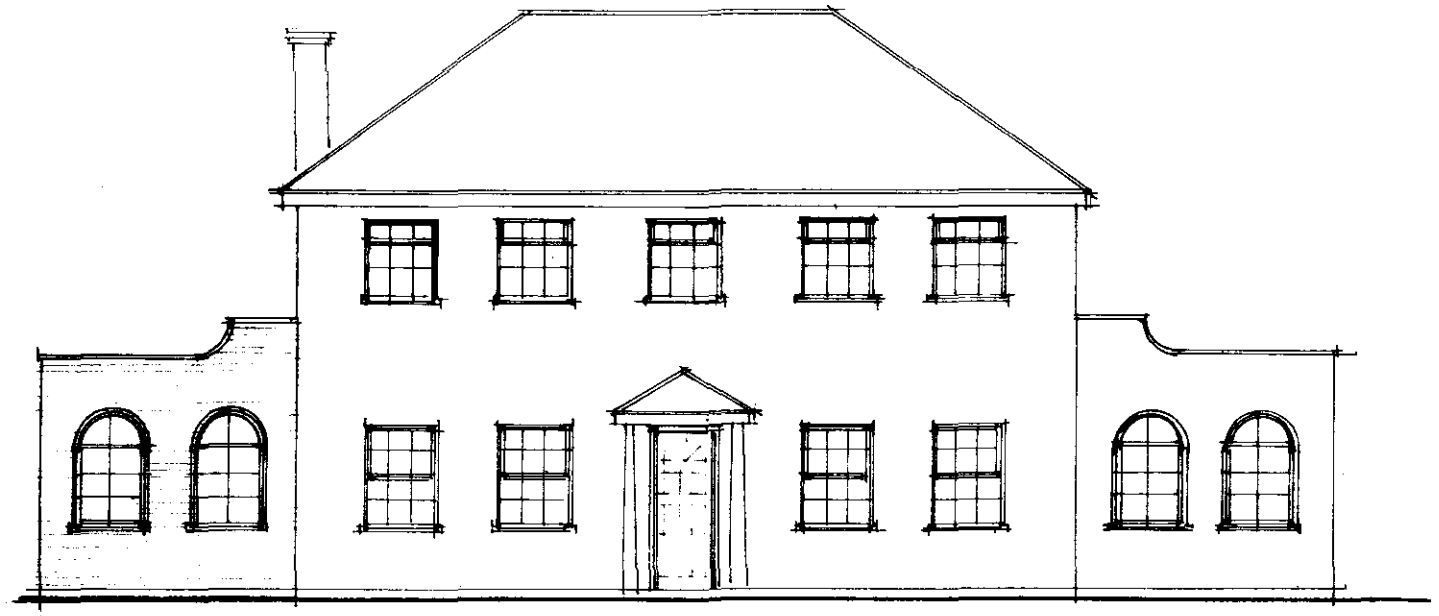


FRONT ELEVATION

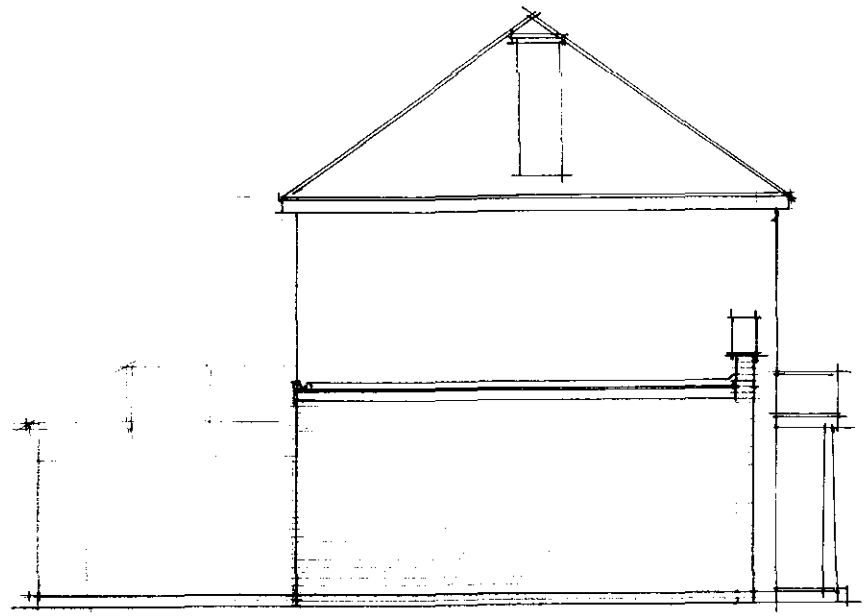

SIDE ELEVATION

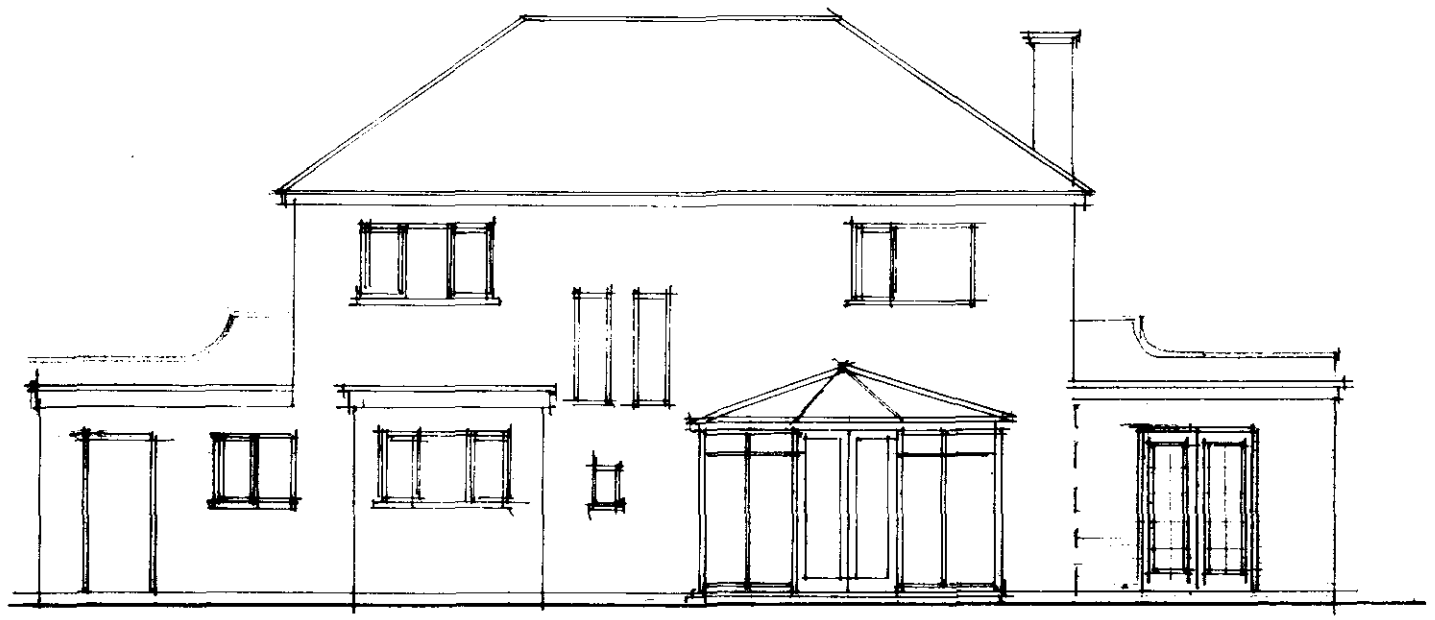

REAR ELEVATION.

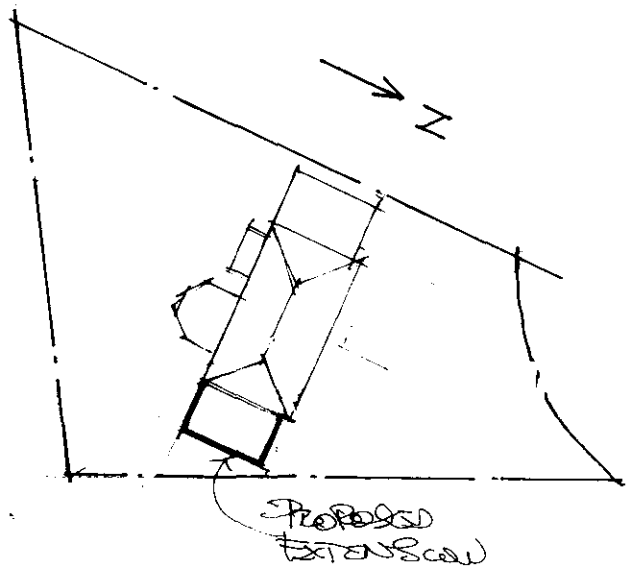

SITE PLAN

PROPOSED EXTENSION.
№ 1 SOMERBY CLOSE
MOULTON
SCALE 1:100 1:500

DETERMINED
PLAN

RECEIVED
- 8 OCT 1998
P/N: 0983/98