



PROPOSED EAST ELEVATION 1:100

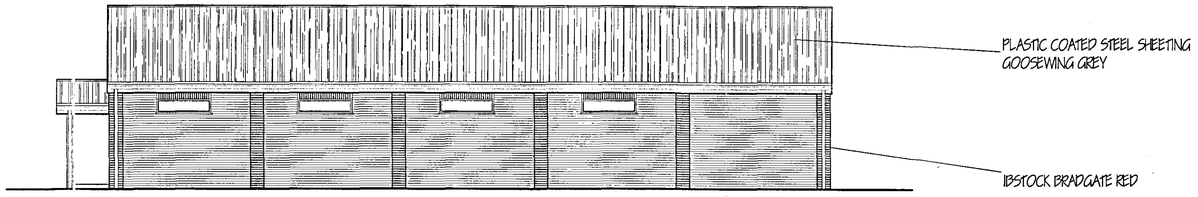


PROPOSED NORTH ELEVATION 1:100

IBSTOCK BRADGATE RED

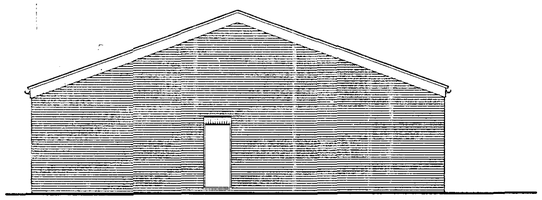


PROPOSED WEST ELEVATION 1:100

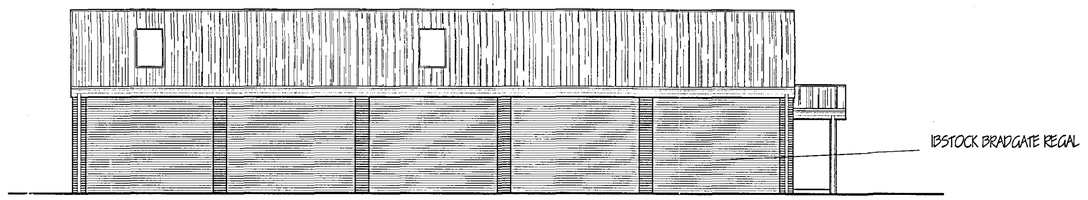

PROPOSED SOUTH ELEVATION 1:100

MOULTON CHAPEL YOUTH & COMMUNITY CENTRE

ENLARGED SIGN DETAIL 1:25

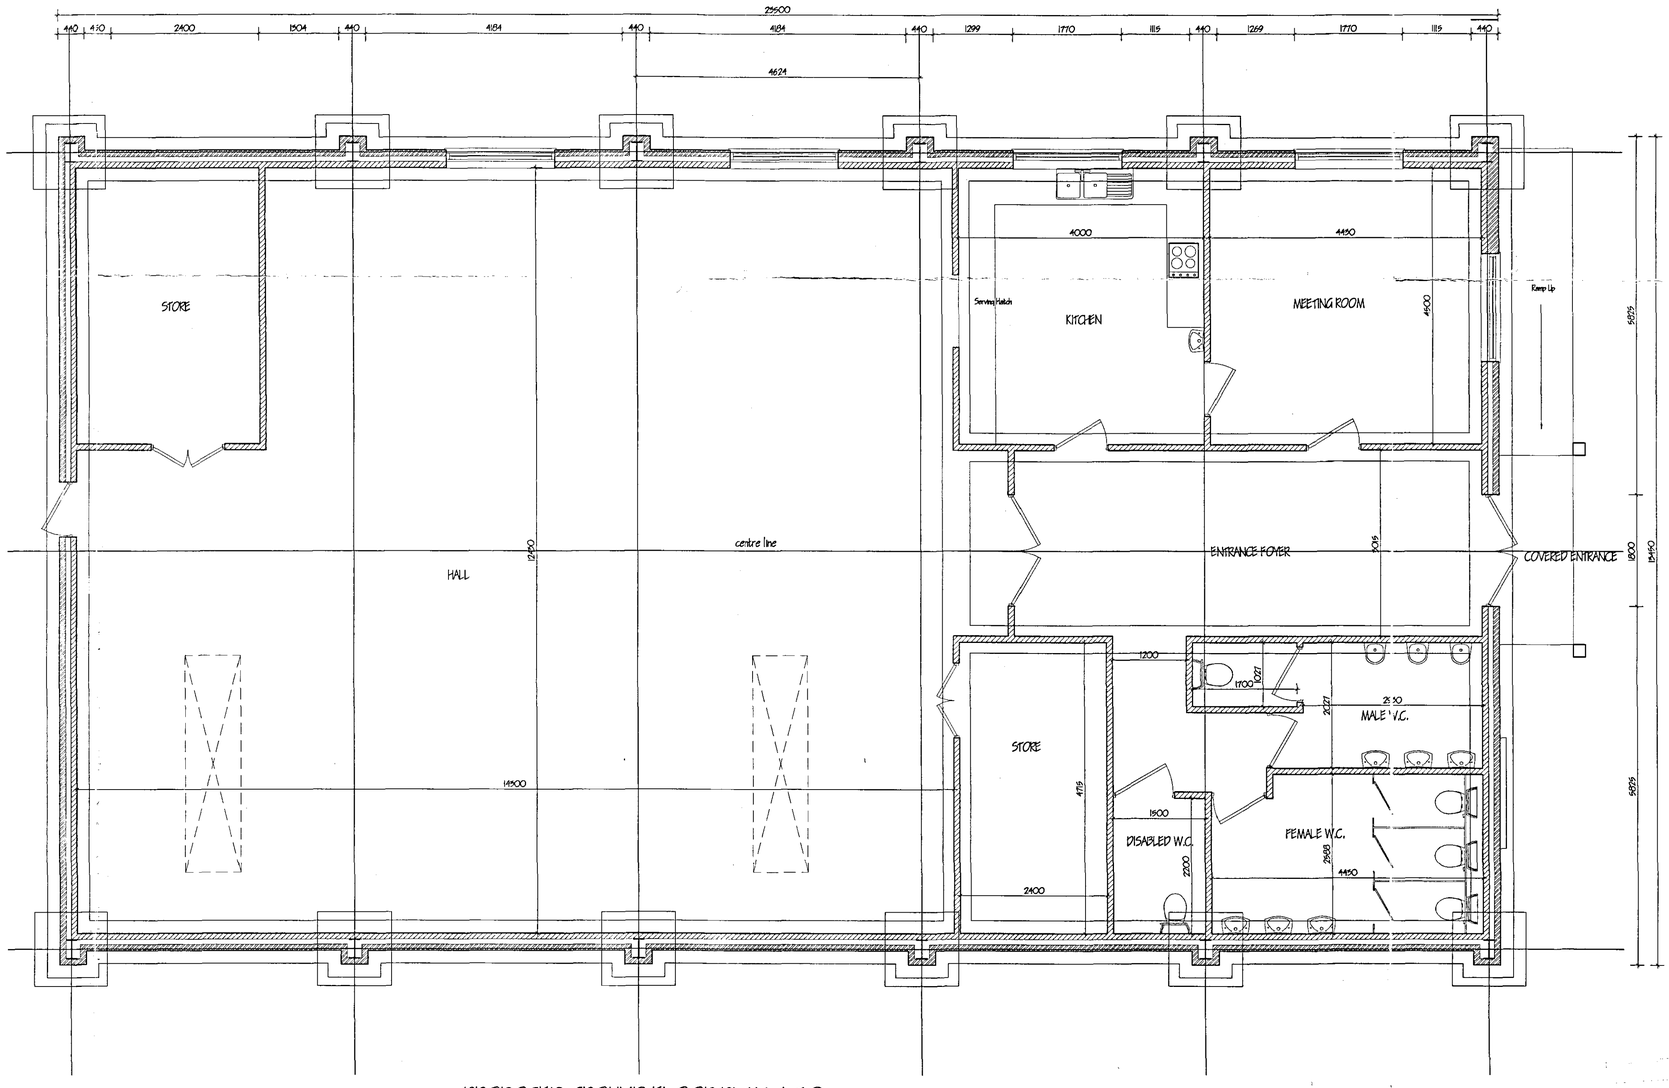

PROPOSED GROUND FLOOR PLAN 1:50

ref.	revision	date
A.	CLIENTS AMENDMENTS.	JLY '06.

G. R. MERCHANT LTD.

HERO HOUSE PTWO

ARCHITECTURAL, STRUCTURAL AND LAND DRAINAGE CONSULTANTS

4 Wrights Mews
12A Park Road, Holbeach,
Spalding, Lincs. PE12 7EE
Tel: 01406 490200
Fax: 01406 425744
E-Mail: gr.merchant@btconnect.com

Project

PROPOSED NEW VILLAGE HALL.
WOODGATE ROAD.
MOULTON CHAPEL.
SPALDING. LINC'S.

Client

MOULTON CHAPEL COMMUNITY CENTRE.

Drawing

PROPOSED FLOOR PLAN &ELEVATIONS.

Job Ref.	Drawing No.
1335-06.	01A.
Date	**Drawn**
MAY 06.	SLB.

Scales

AS INDICATED.

DO NOT SCALE FROM THIS DRAWING

This drawing is copyright and may not be altered, traced, photographed or used for any other purpose other than that for which it is issued. The General Contractor is to check all dimensions on site and report any discrepancies to the Architect. All details shown on this drawing including foundations are based upon typical site conditions related to the area. No responsibility can be accepted for abnormal conditions which may be discovered during construction unless reported to the Architect so that design amendments may be considered. Site soil surveys are recommended in respect of foundations to establish specific site conditions before foundation work is undertaken. This drawing is limited to the amount of information contained and does not purport to contain a full specification of the works. It is solely for the purpose of obtaining Planning / Building Regulation approval. This drawing must not be used as a contract document alone. The works will not be inspected or inspected on site by G R Merchant or any representative thereof. It is the client / their appointed agents responsibility to ensure compliance, subsequent to approval of drawings, with all relevant regulations, to contract etc. All materials to be new, unless otherwise stated and all components and materials are to be used, fixed and installed etc, in strict accordance with manufacturers instruction and relevant British Standard. Materials shall conform to appropriate British standard, specification or BBA certificate or European equivalent. The Employer / Client shall ensure that the selected contractor is conversant with and adopts all measures necessary to achieve compliance with Health and Safety legislation for Building sites and Work places. The Employer / Client is advised that should the works need to comply with the Construction Design and Management Regulations an Independent Planning Supervisor will be required. The works shall comprise of all that is shown on the drawing and details. Work that may not specifically be shown but may be reasonably inferred as necessary to carry out the works shall be deemed to be included. It is the land / land owners responsibility to be aware of the Party Wall etc. Act 1996 when building in close proximity to adjoining neighbors boundaries.

DETERMINED PLAN

0984/06