

This drawing is the copyright property of M2 Building Consultants LLP.

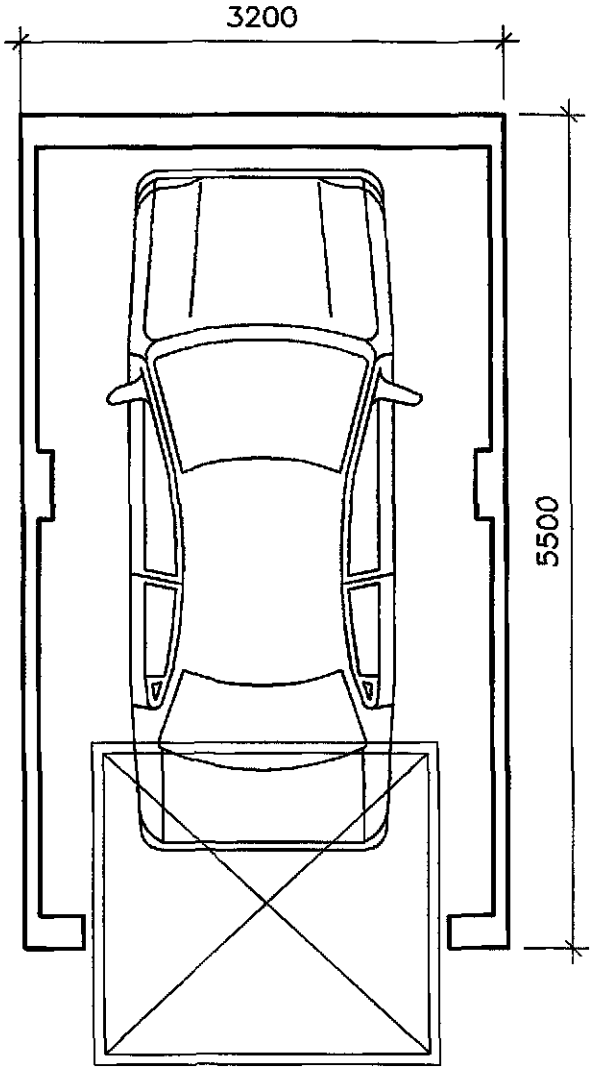


PROPOSED FLOOR PLAN

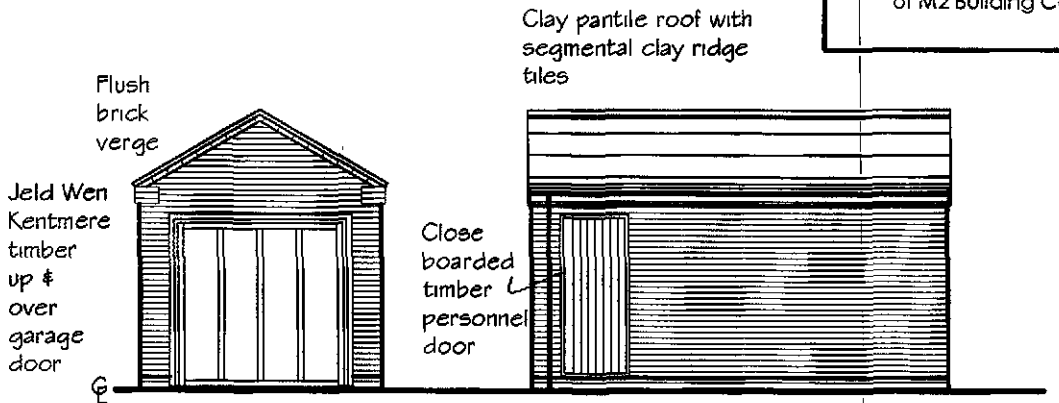

EAST ELEVATION

SOUTH ELEVATION

SHDC
Planning & Development
15 SEP 2008
0994/08

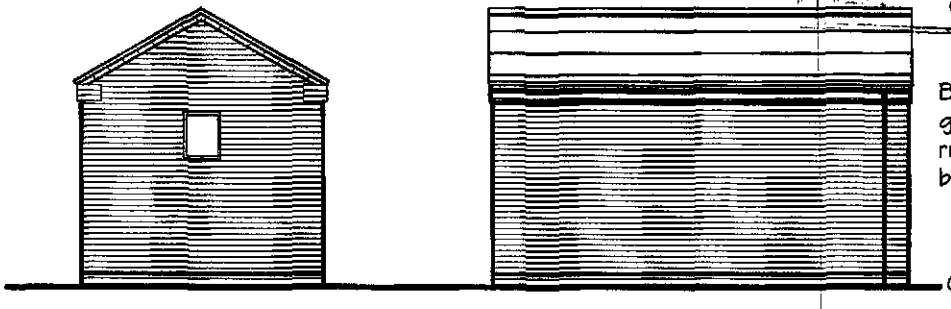


WEST ELEVATION

NORTH ELEVATION


M2 BUILDING CONSULTANTS LLP
8 Teal Grove, Cowbit, Spalding, Lincs. PE12 6XG
Tel: (01406) 380139
Email: info@m2-buildingconsultants.biz

PROJECT: PROPOSED 2 No 3 BEDROOM SEMI-DEATCHED PROPERTIES AT THE PLOUGH PUBLIC HOUSE WOODGATE ROAD MOULTON CHAPEL SPALDING PE12 0XF			DRAWING TITLE: PROPOSED GARAGE TO UNIT 1
DRAWN: GM	DATE: AUGUST 2008	SCALE: 1:100 & 1: 50	DWG NR.: LOC 258.80.08 / 07

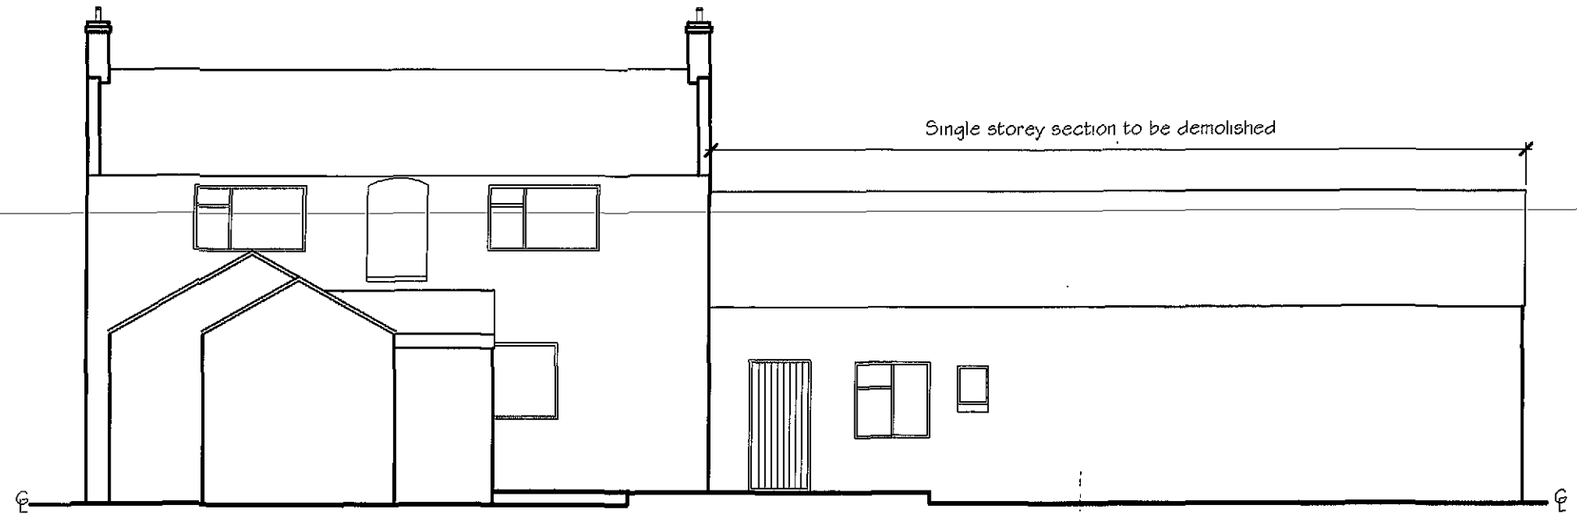

EXISTING WEST ELEVATION

SHDC
Planning & Development
15 SEP 2008
Ref: 0994/08

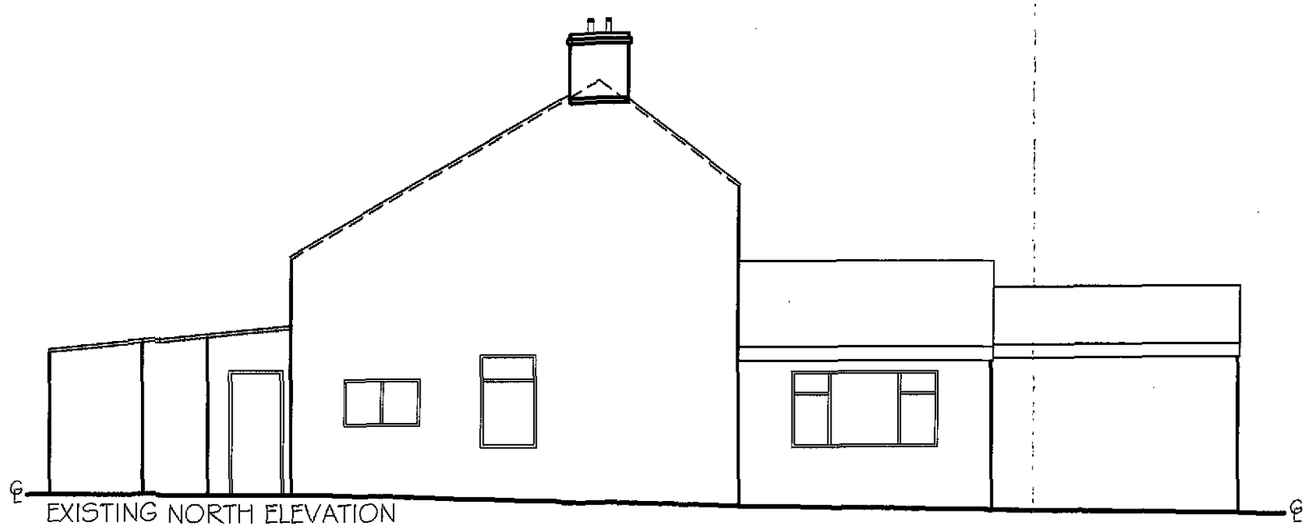


EXISTING NORTH ELEVATION

M2 BUILDING CONSULTANTS LLP
8 Teal Grove, Cowbit, Spalding, Lincs. PE12 6XG
Tel: (01406) 380139
Email: info@m2-buildingconsultants.biz


PROJECT	DRAWING TITLE
PROPOSED 2 No 3 BEDROOM SEMI-DEATCHED PROPERTIES AT THE PLOUGH PUBLIC HOUSE WOODGATE ROAD MOULTON CHAPEL SPALDING PE12 0XF	EXISTING ELEVATIONS

DRAWN	DATE	SCALE	DWG NR.
GM	AUGUST 2008	1: 100	LOC 258.80.08 / 01

This drawing is the copyright property of M2 Building Consultants LLP.

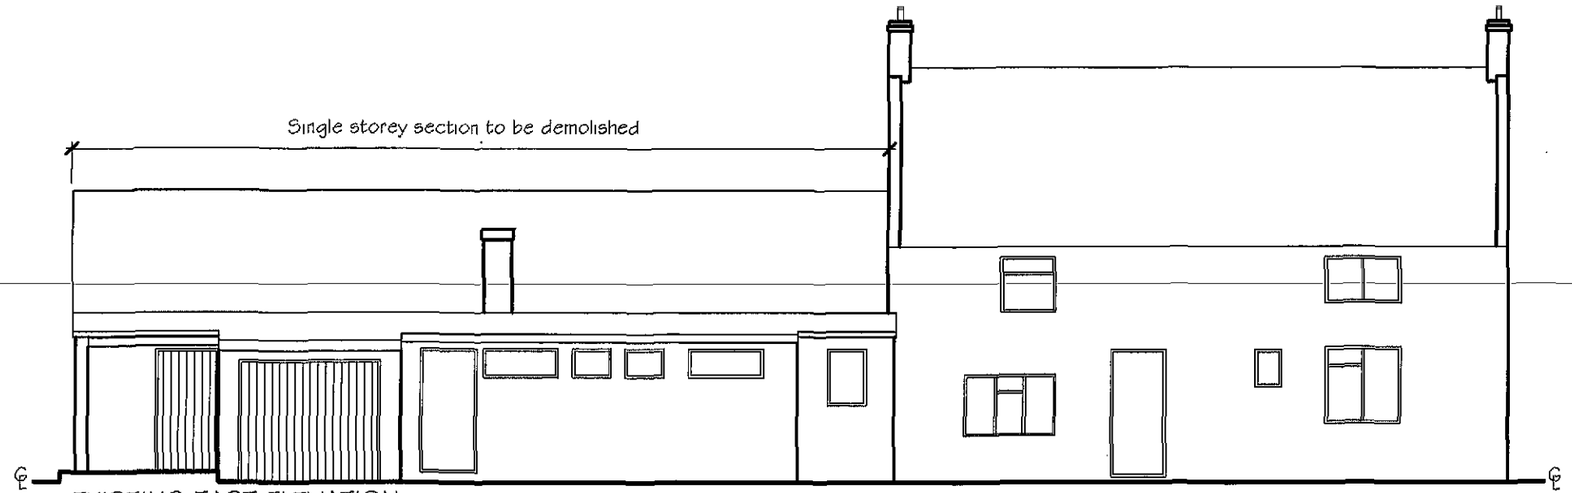

EXISTING EAST ELEVATION

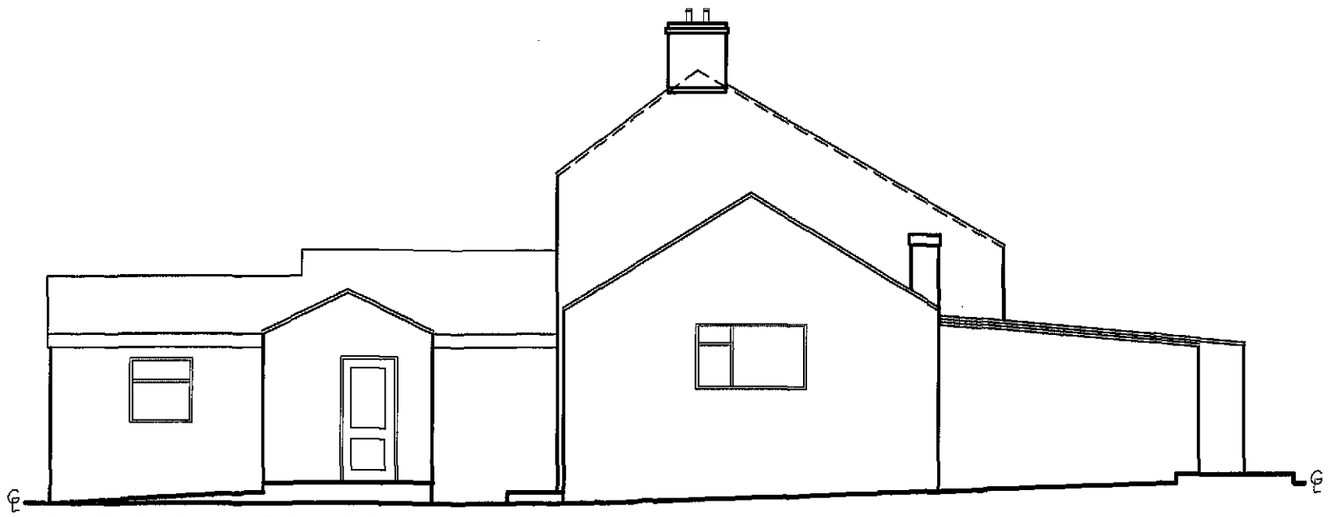


EXISTING SOUTH ELEVATION


SHDC
Planning & Development
15 SEP 2008
Ref: 0994/08

M2 BUILDING CONSULTANTS LLP
8 Teal Grove, Cowbit, Spalding, Lincs. PE12 6XG
Tel: (01406) 380139
Email: info@m2-buildingconsultants.biz

PROJECT	PROPOSED 2 No 3 BEDROOM SEMI-DEATCHED PROPERTIES AT THE PLOUGH PUBLIC HOUSE WOODGATE ROAD MOULTON CHAPEL SPALDING PE12 0XF		DRAWING TITLE: EXISTING ELEVATIONS	This drawing is the copyright property of M2 Building Consultants LLP.
DRAWN: GM	DATE: AUGUST 2008	SCALE: 1: 100	DWG NR.: LOC 258.80.08 / 02	

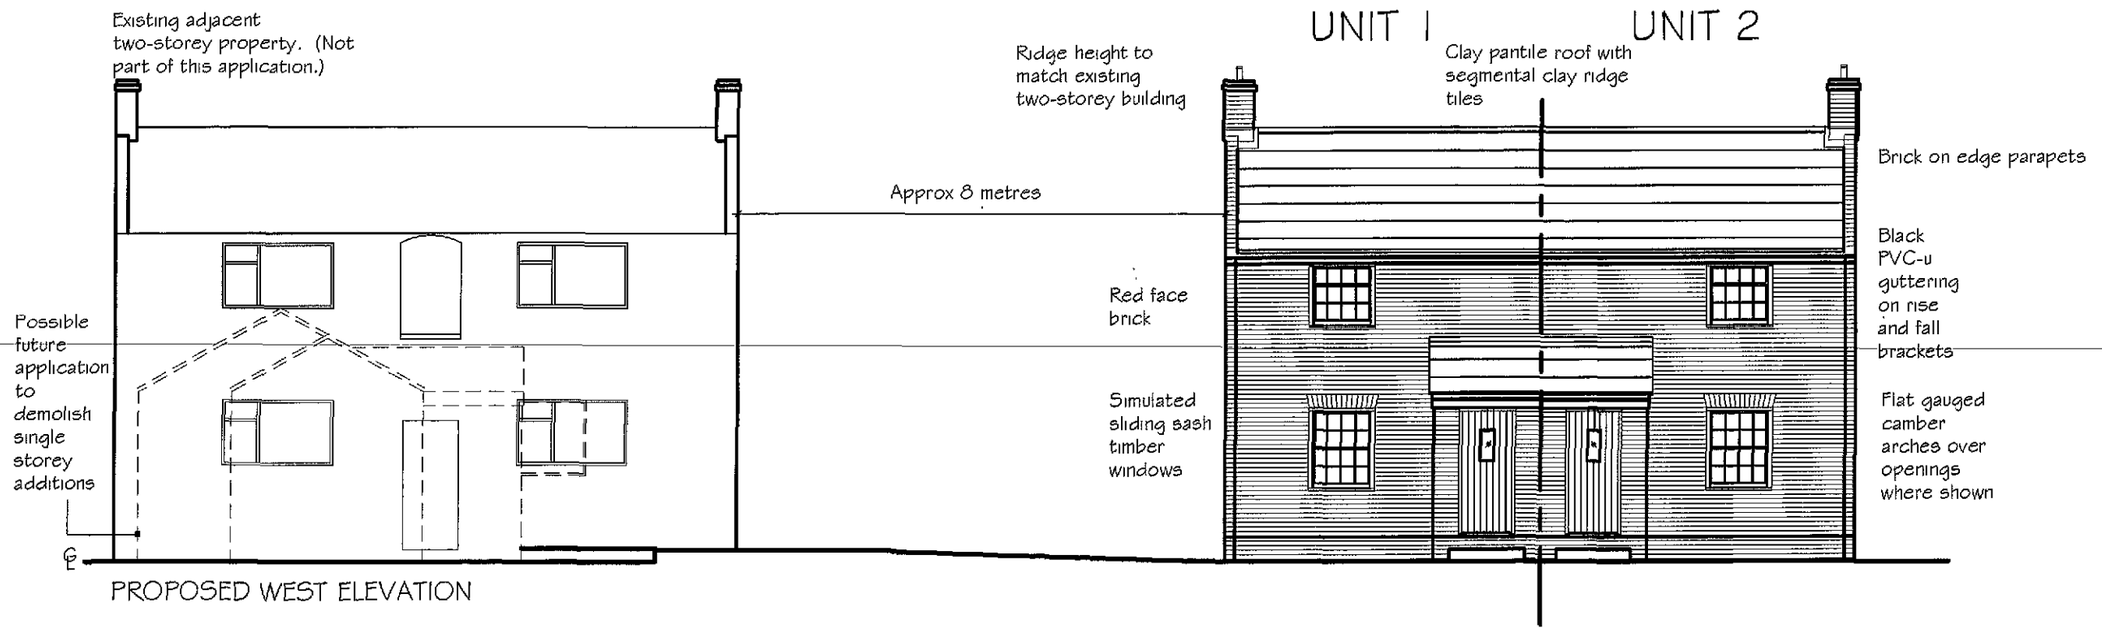

PROPOSED WEST ELEVATION

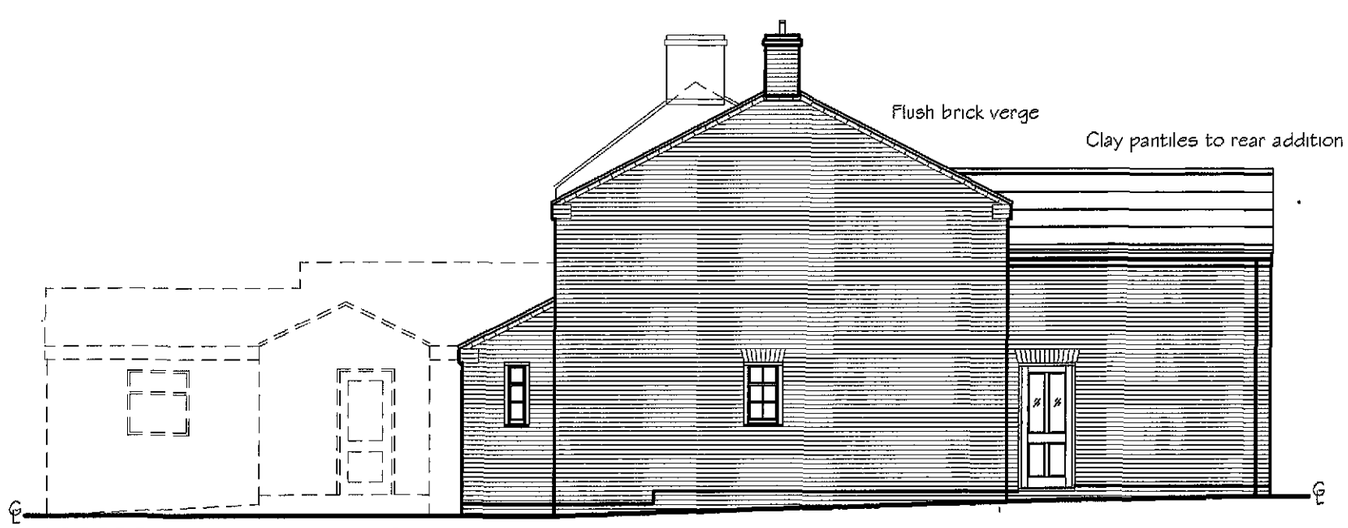


PROPOSED SOUTH ELEVATION


SHDC
Planning & Development
15 SEP 2008
Ref: 0994/08

M2 BUILDING CONSULTANTS LLP
8 Teal Grove, Cowbit, Spalding, Lincs. PE12 6XG
Tel: (01406) 380139
Email: info@m2-buildingconsultants.biz

PROJECT	DRAWING TITLE	
PROPOSED 2 No 3 BEDROOM SEMI-DEATCHED PROPERTIES AT THE PLOUGH PUBLIC HOUSE WOODGATE ROAD MOULTON CHAPEL SPALDING PE12 0XF	PROPOSED ELEVATIONS	This drawing is the copyright property of M2 Building Consultants LLP.

DRAWN	DATE	SCALE	DWG NR.
GM	AUGUST 2008	1: 100	LOC 258.80.08 / 03

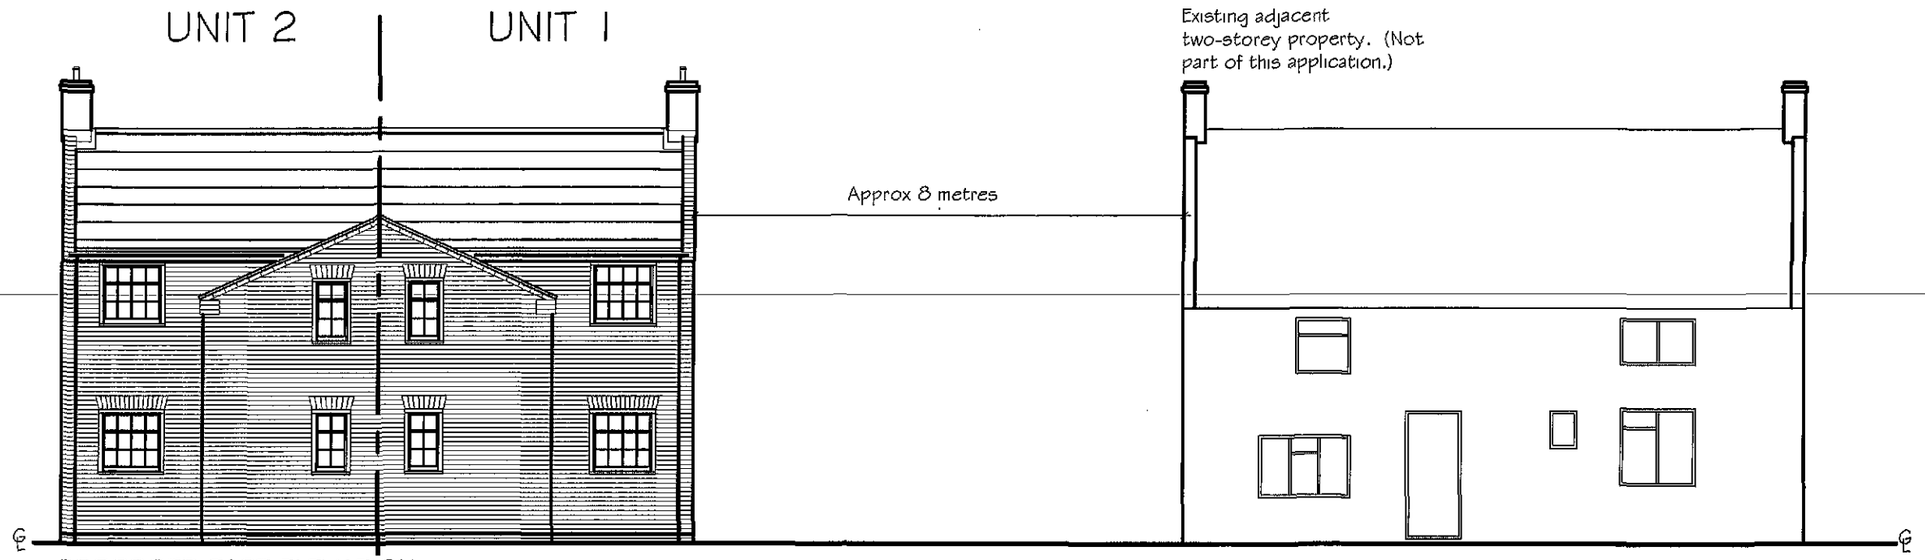

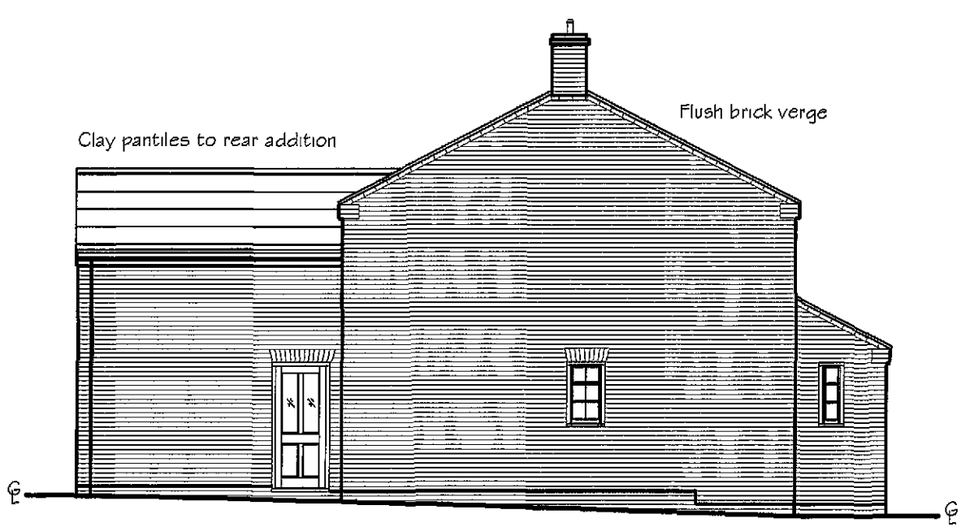


SHDC
Planning & Development
15 SEP 2008
Ref: 099408

M2 BUILDING CONSULTANTS LLP
8 Teal Grove, Cowbit, Spalding, Lincs. PE12 6XG
Tel: (01406) 380139
Email: info@m2-buildingconsultants.biz

PROJECT	PROPOSED 2 No 3 BEDROOM SEMI-DEATCHED PROPERTIES AT THE PLOUGH PUBLIC HOUSE WOODGATE ROAD MOULTON CHAPEL SPALDING PE12 0XF		DRAWING TITLE: PROPOSED ELEVATIONS	This drawing is the copyright property of M2 Building Consultants LLP.
DRAWN: GM	DATE: AUGUST 2008	SCALE: 1: 100	DWG NR.: LOC 258.80.08 / 04	

This drawing is the copyright property of M2 Building Consultants LLP.

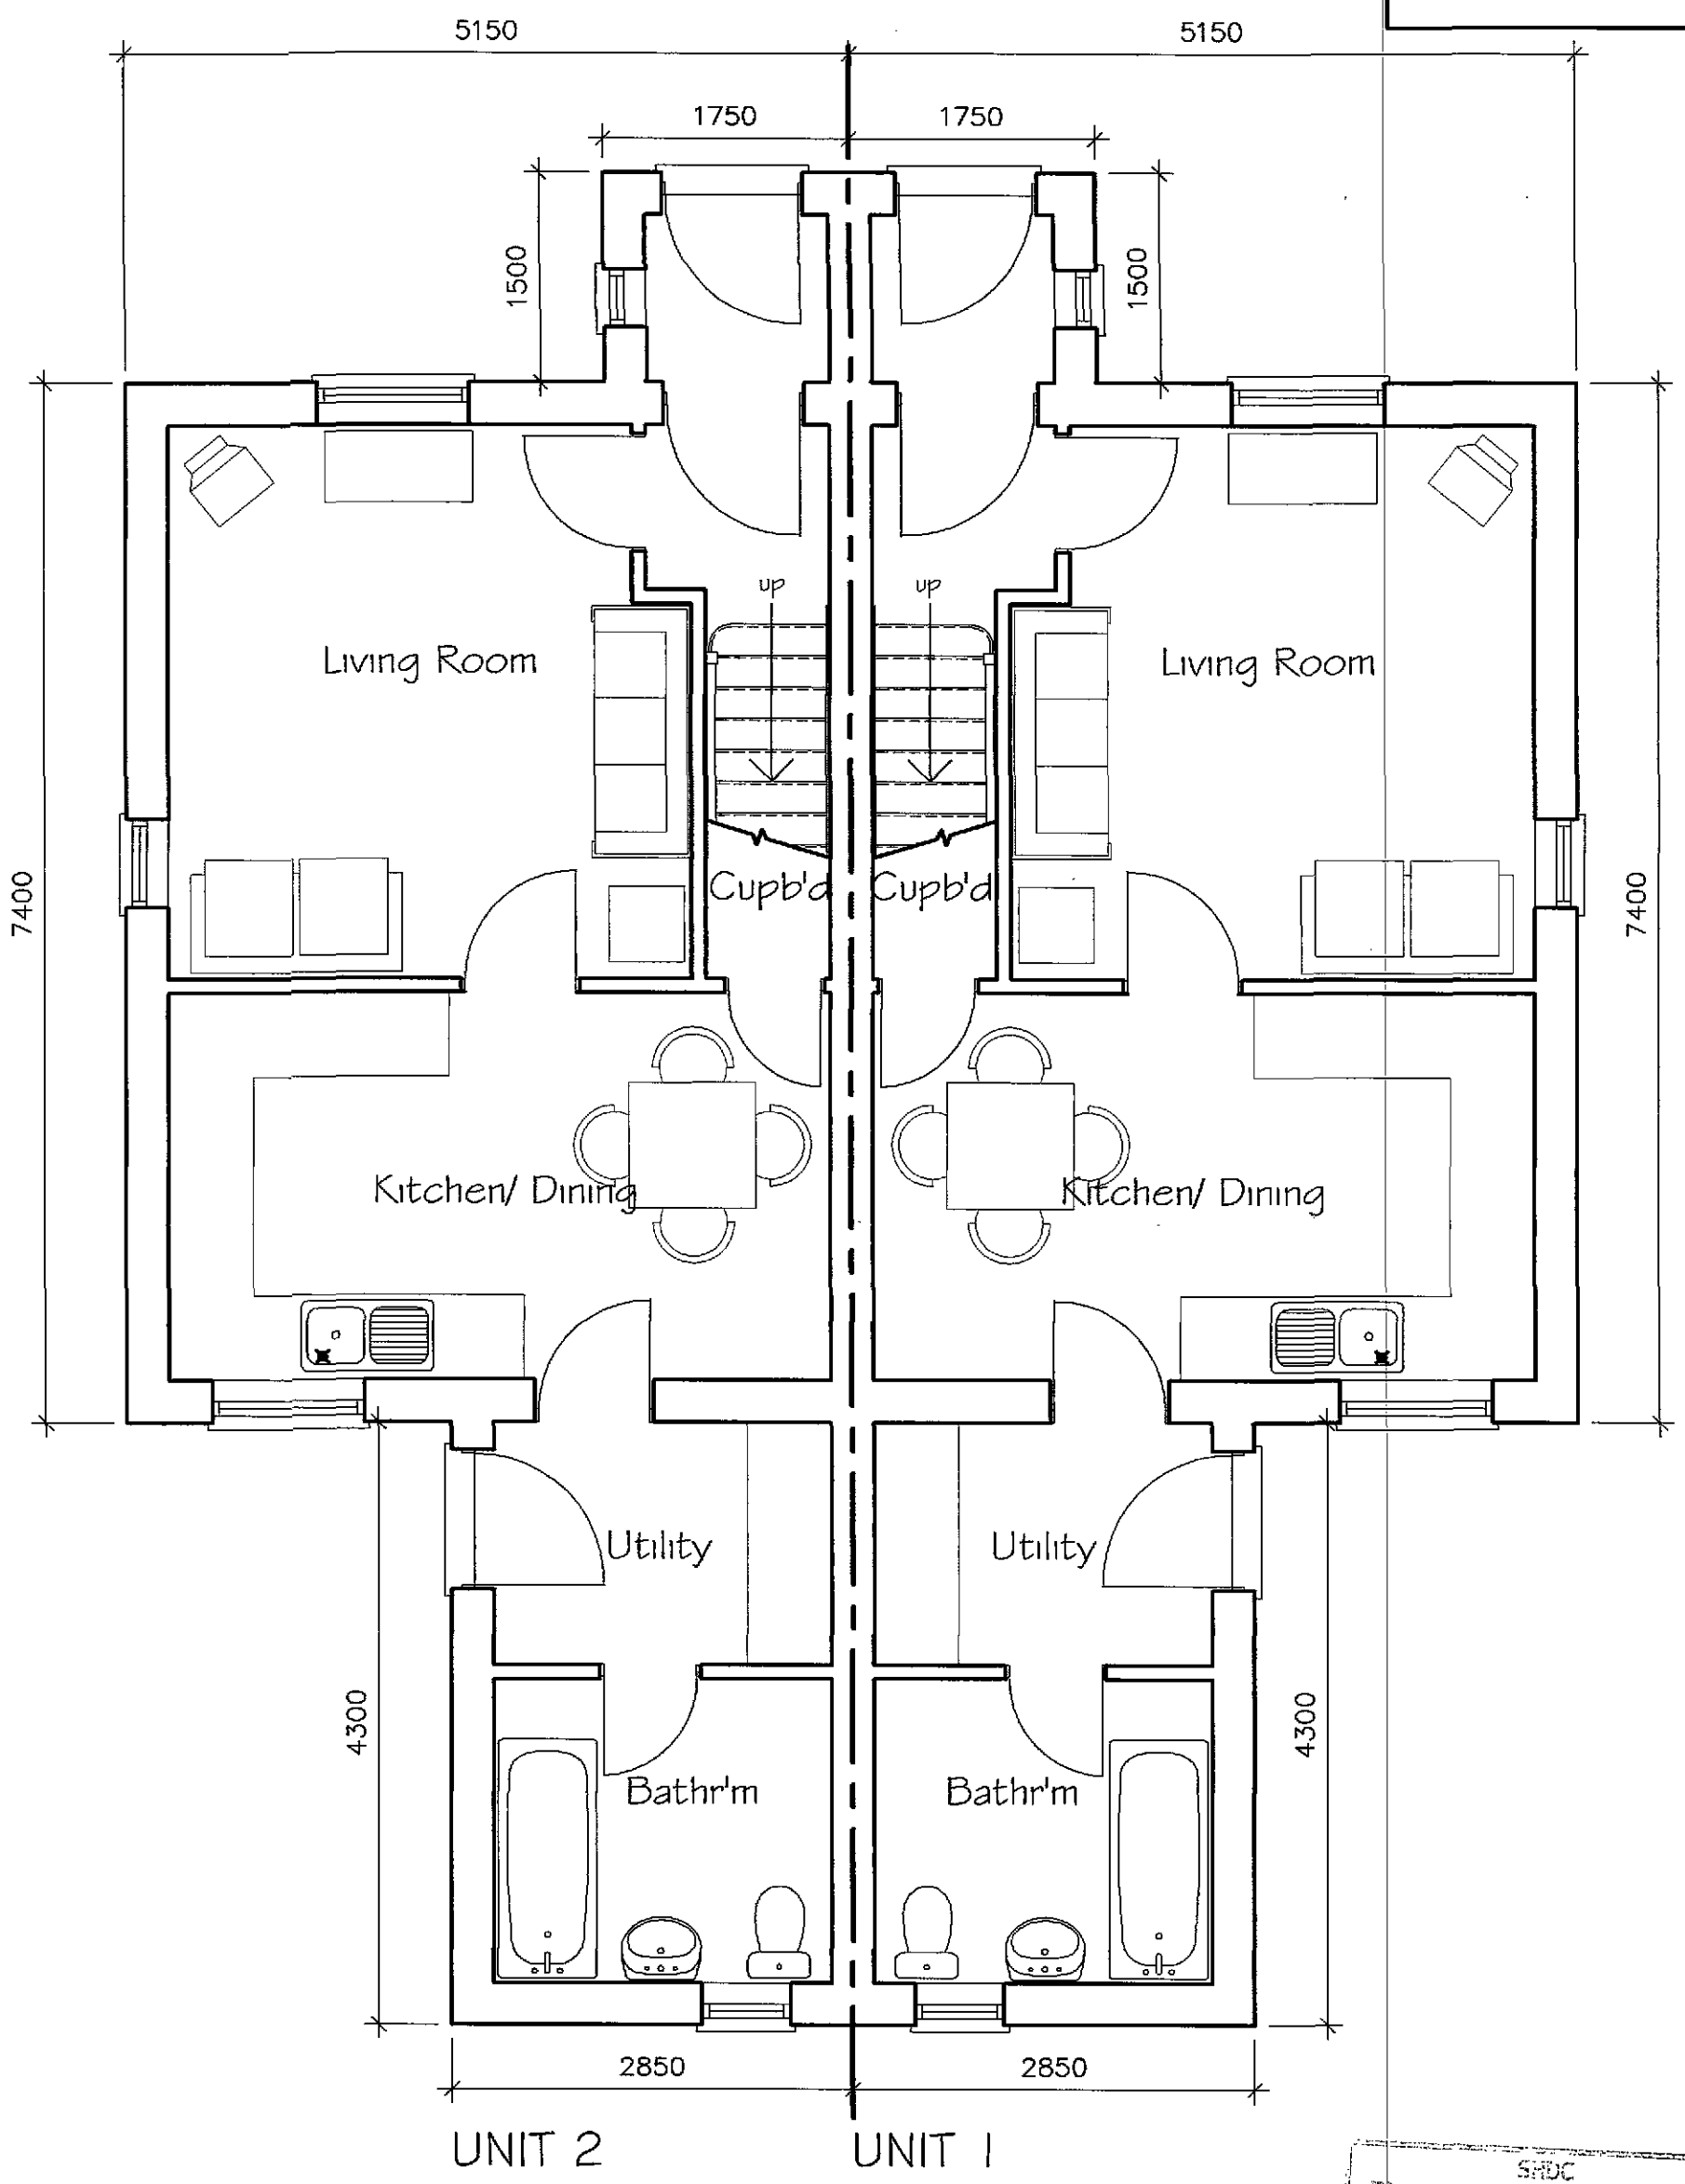


PROPOSED GROUND FLOOR PLAN

SHDC
Planning & Development
15 SEP 2008
Ref: 0994/08

M2 BUILDING CONSULTANTS LLP 8 Teal Grove, Cowbit, Spalding, Lincs. PE12 6XG Tel: (01406) 380139 Email: info@m2-buildingconsultants.biz	PROJECT: PROPOSED 2 No 3 BEDROOM SEMI-DEATCHED PROPERTIES AT THE PLOUGH PUBLIC HOUSE WOODGATE ROAD MOULTON CHAPEL SPALDING PE12 0XF			DRAWING TITLE: PROPOSED GROUND FLOOR PLAN
	DRAWN: GM	DATE: AUGUST 2008	SCALE: 1: 50	DWG NR.: LOC 258.80.08 / 05

This drawing is the copyright property of M2 Building Consultants LLP.

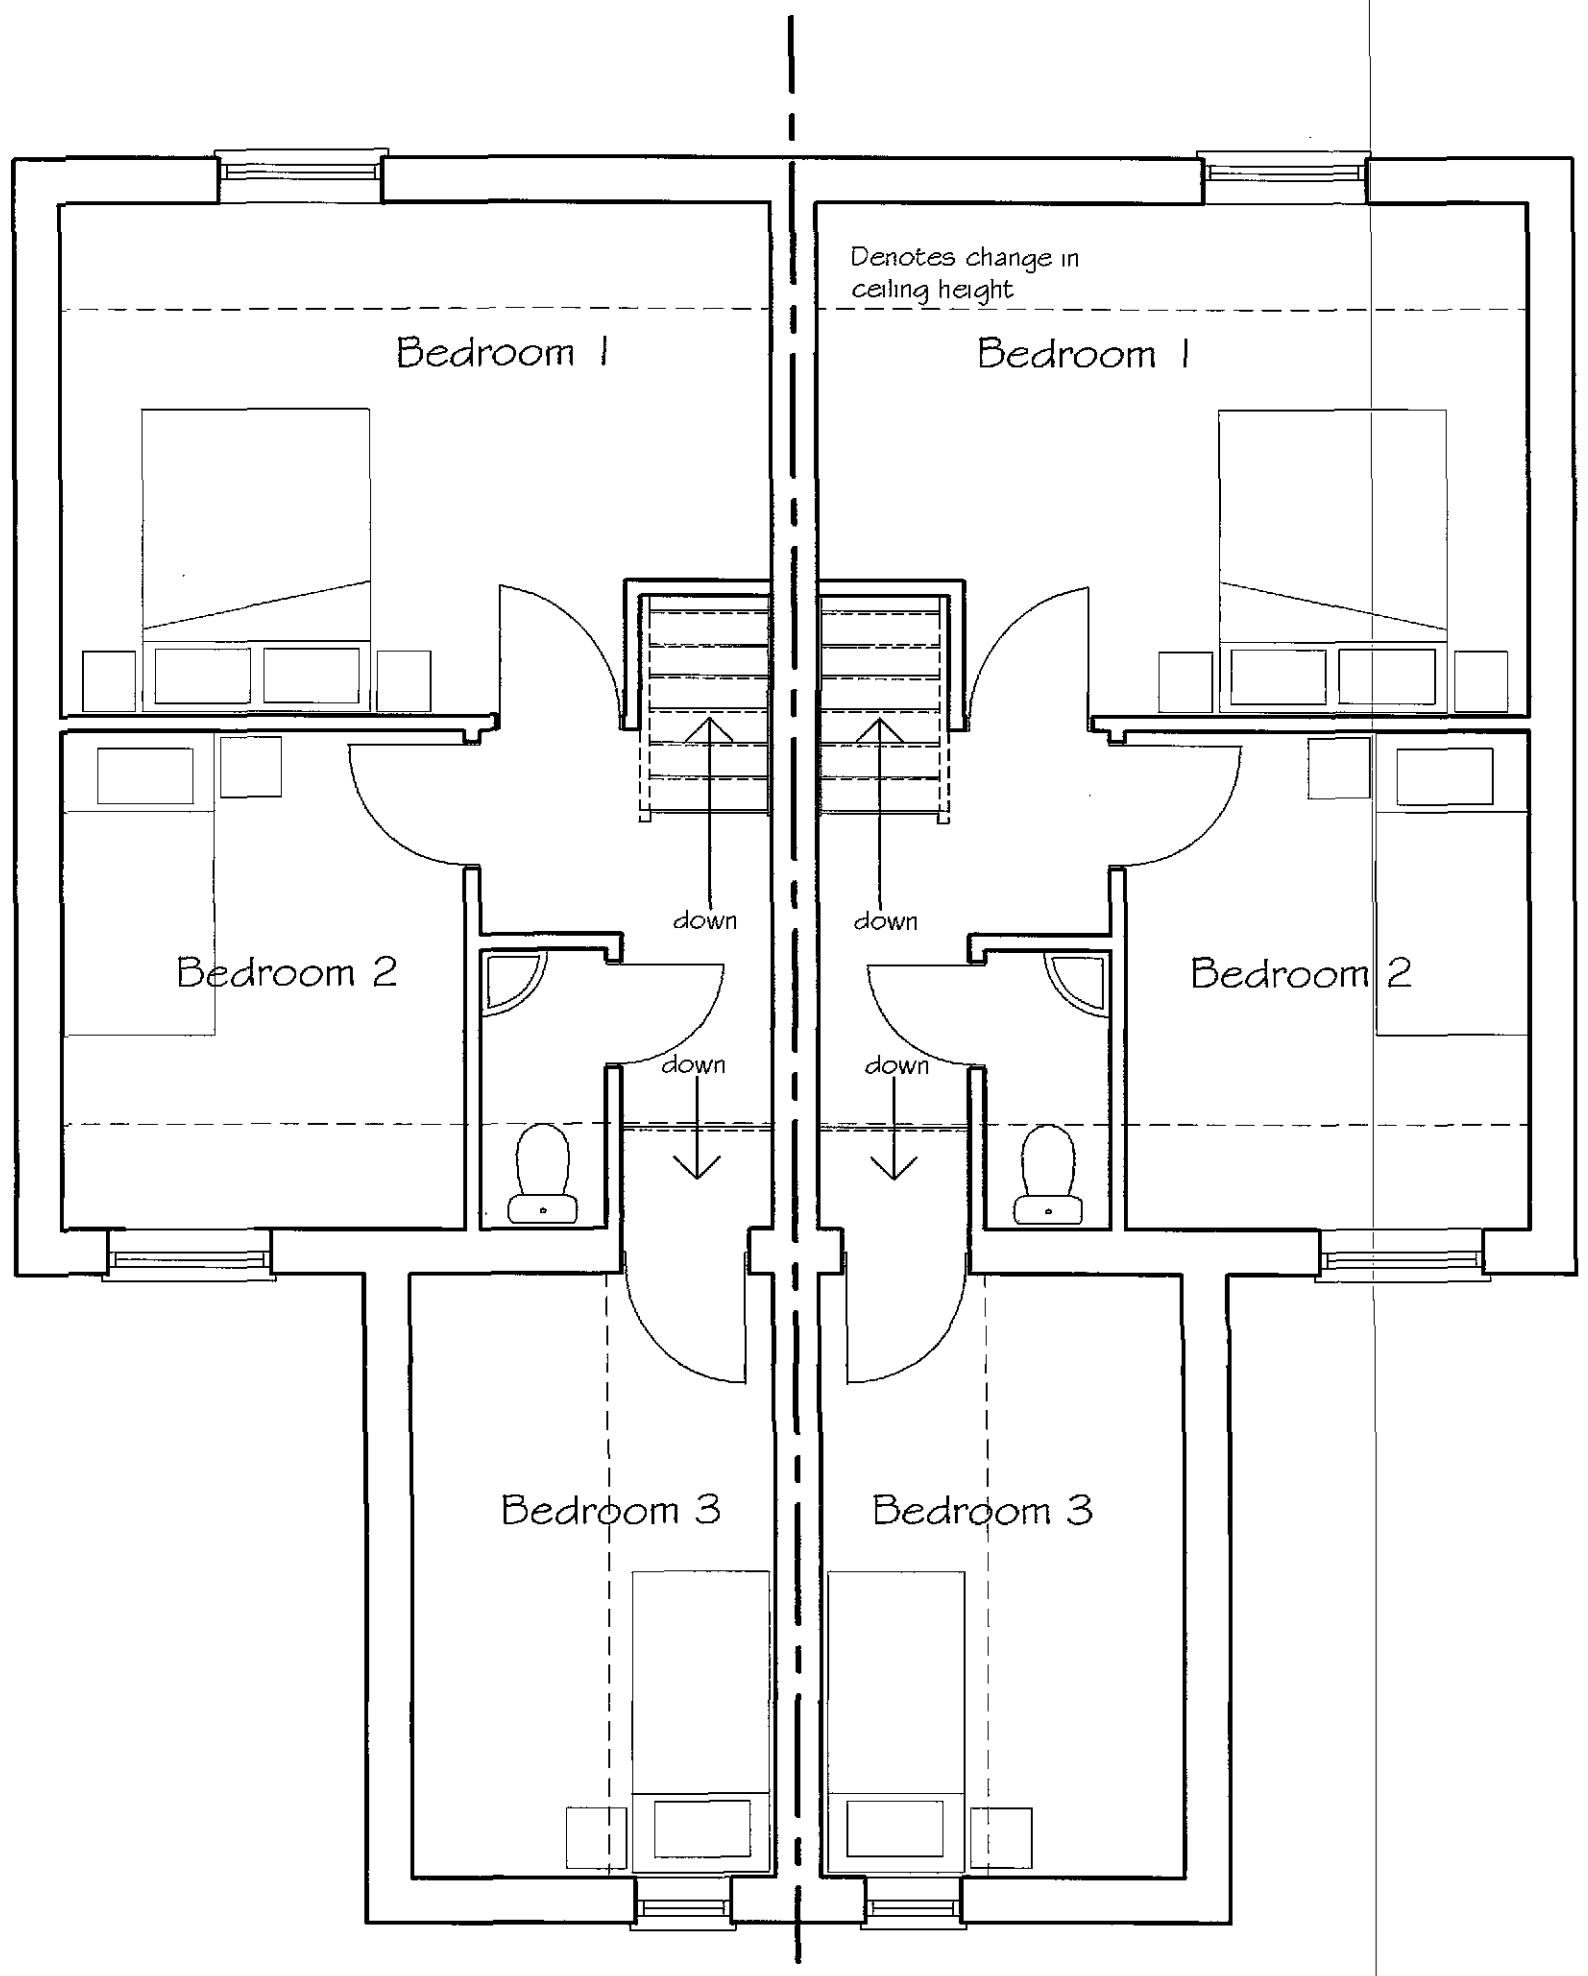

UNIT 2 UNIT 1


PROPOSED FIRST FLOOR PLAN

SHDC
Planning & Development
15 SEP 2008
Ref: 0994/08

M2 BUILDING CONSULTANTS LLP
8 Teal Grove, Cowbit, Spalding, Lincs. PE12 6XG
Tel: (01406) 380139
Email: info@m2-buildingconsultants.biz

PROJECT	PROPOSED 2 No 3 BEDROOM SEMI-DEATCHED PROPERTIES AT THE PLOUGH PUBLIC HOUSE WOODGATE ROAD MOULTON CHAPEL SPALDING PE12 0XF		DRAWING TITLE PROPOSED FIRST FLOOR PLAN
DRAWN GM	DATE AUGUST 2008	SCALE 1: 50	DWG NR. LOC 258.80.08 / 06


SHDC
Planning & Development
15 SEP 2008
Ref: 09/0408

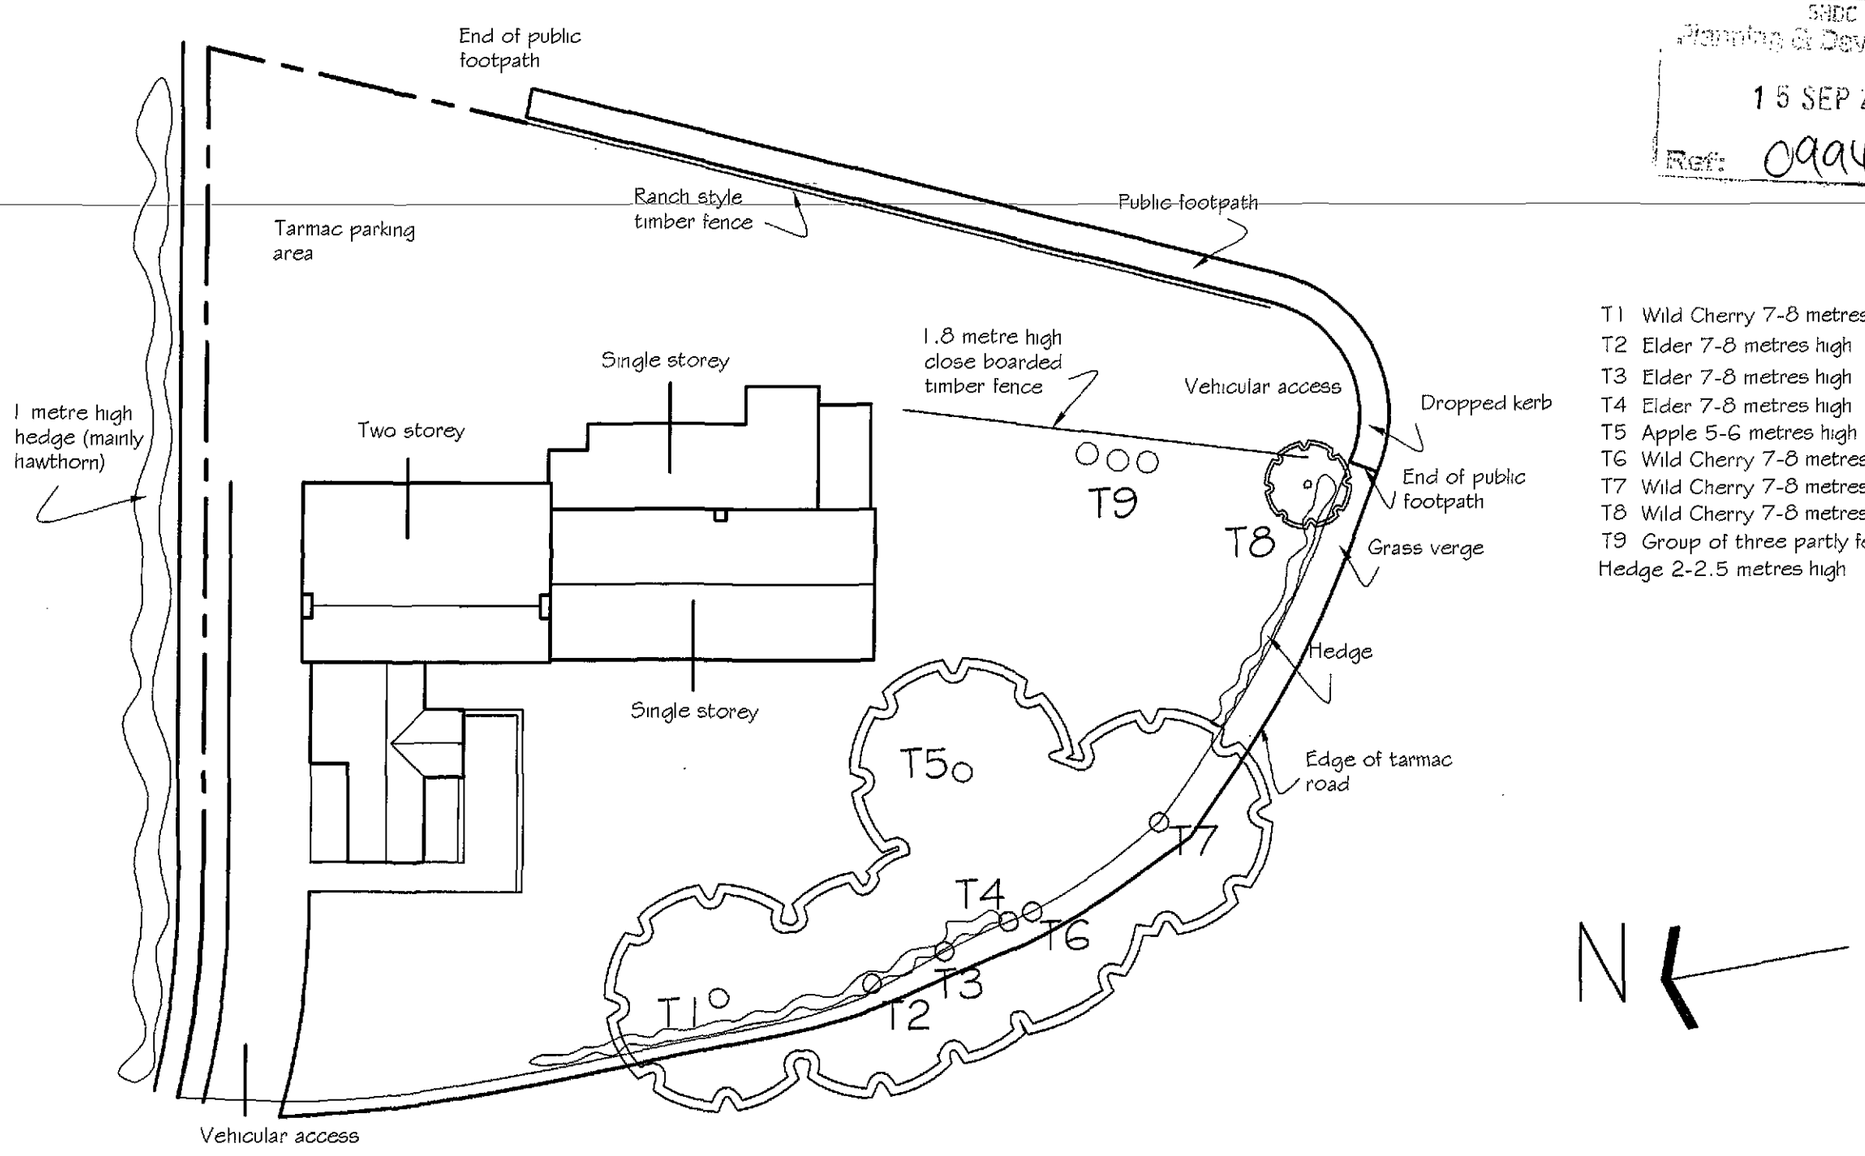

T1 Wild Cherry 7-8 metres high
T2 Elder 7-8 metres high
T3 Elder 7-8 metres high
T4 Elder 7-8 metres high
T5 Apple 5-6 metres high
T6 Wild Cherry 7-8 metres high
T7 Wild Cherry 7-8 metres high
T8 Wild Cherry 7-8 metres high
T9 Group of three partly felled trees
Hedge 2-2.5 metres high

N

M2 BUILDING CONSULTANTS LLP 8 Teal Grove, Cowbit, Spalding, Lincs. PE12 6XG Tel: (01406) 380139 Email: info@m2-buildingconsultants.biz	PROJECT	PROPOSED 2 No 3 BEDROOM SEMI-DEATCHED PROPERTIES AT THE PLOUGH PUBLIC HOUSE WOODGATE ROAD MOULTON CHAPEL SPALDING PE12 0XF		DRAWING TITLE EXISTING SITE PLAN	This drawing is the copyright property of M2 Building Consultants LLP.
	DRAWN GM	DATE AUGUST 2008	SCALE 1: 250	DWG NR. LOC 258.80.08 / 08	

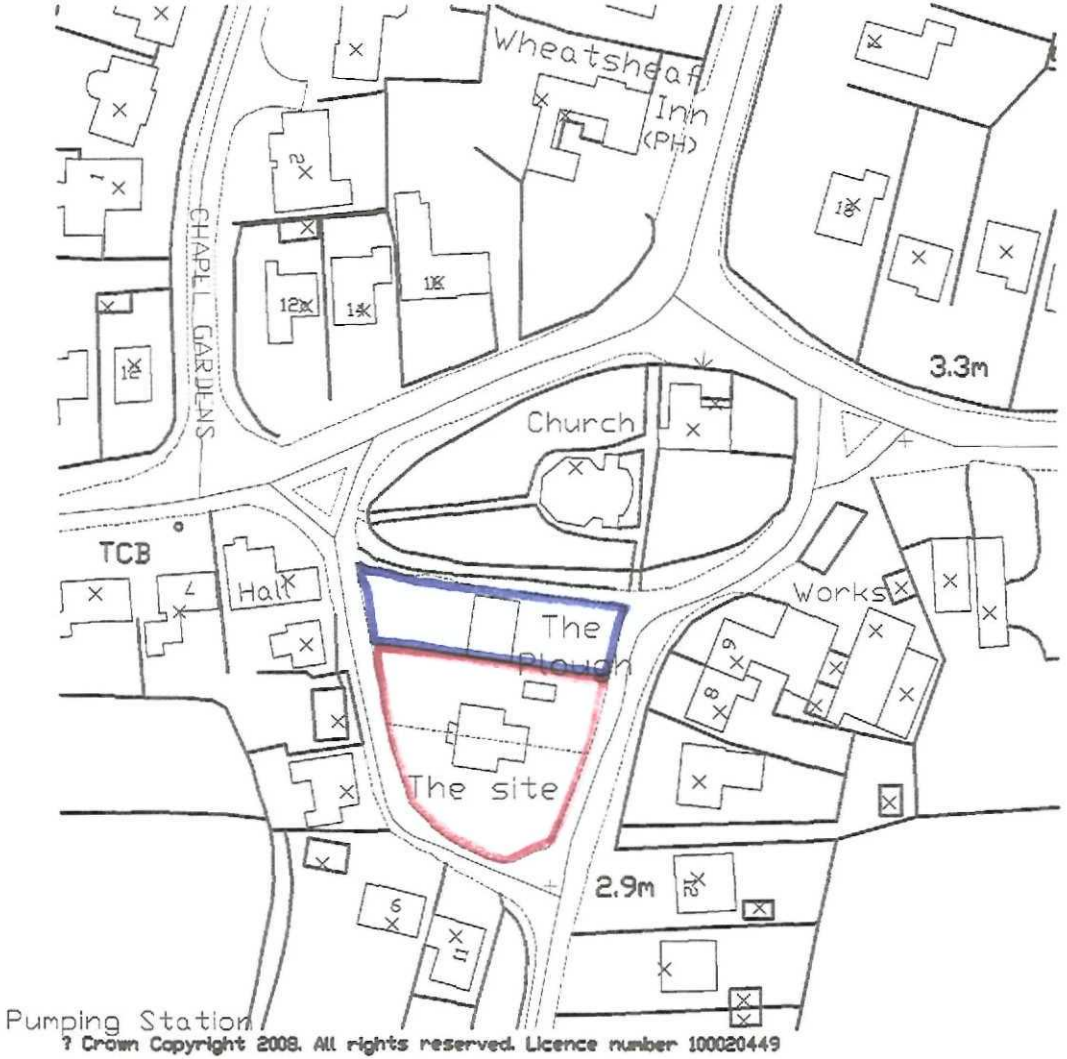


? Crown Copyright 2008. All rights reserved. Licence number 100020449

N

0994/08

M2	M2 BUILDING CONSULTANTS LLP 8 Teal Grove, Cowbit, Spalding, Lincs. PE12 6XG Tel: (01406) 380139 Email: info@m2-buildingconsultants.biz	PROJECT PROPOSED 2 No 3 BEDROOM SEMI-DEATCHED PROPERTIES AT THE PLOUGH PUBLIC HOUSE WOODGATE ROAD MOULTON CHAPEL SPALDING PE12 0XF		DRAWING TITLE LOCATION PLAN	This drawing is in copyright proper of M2 Building Consultants LLP
		DRAWN GM	DATE AUGUST 2008	SCALE 1: 1250	DWG NR. LOC 258.80.08 / 10

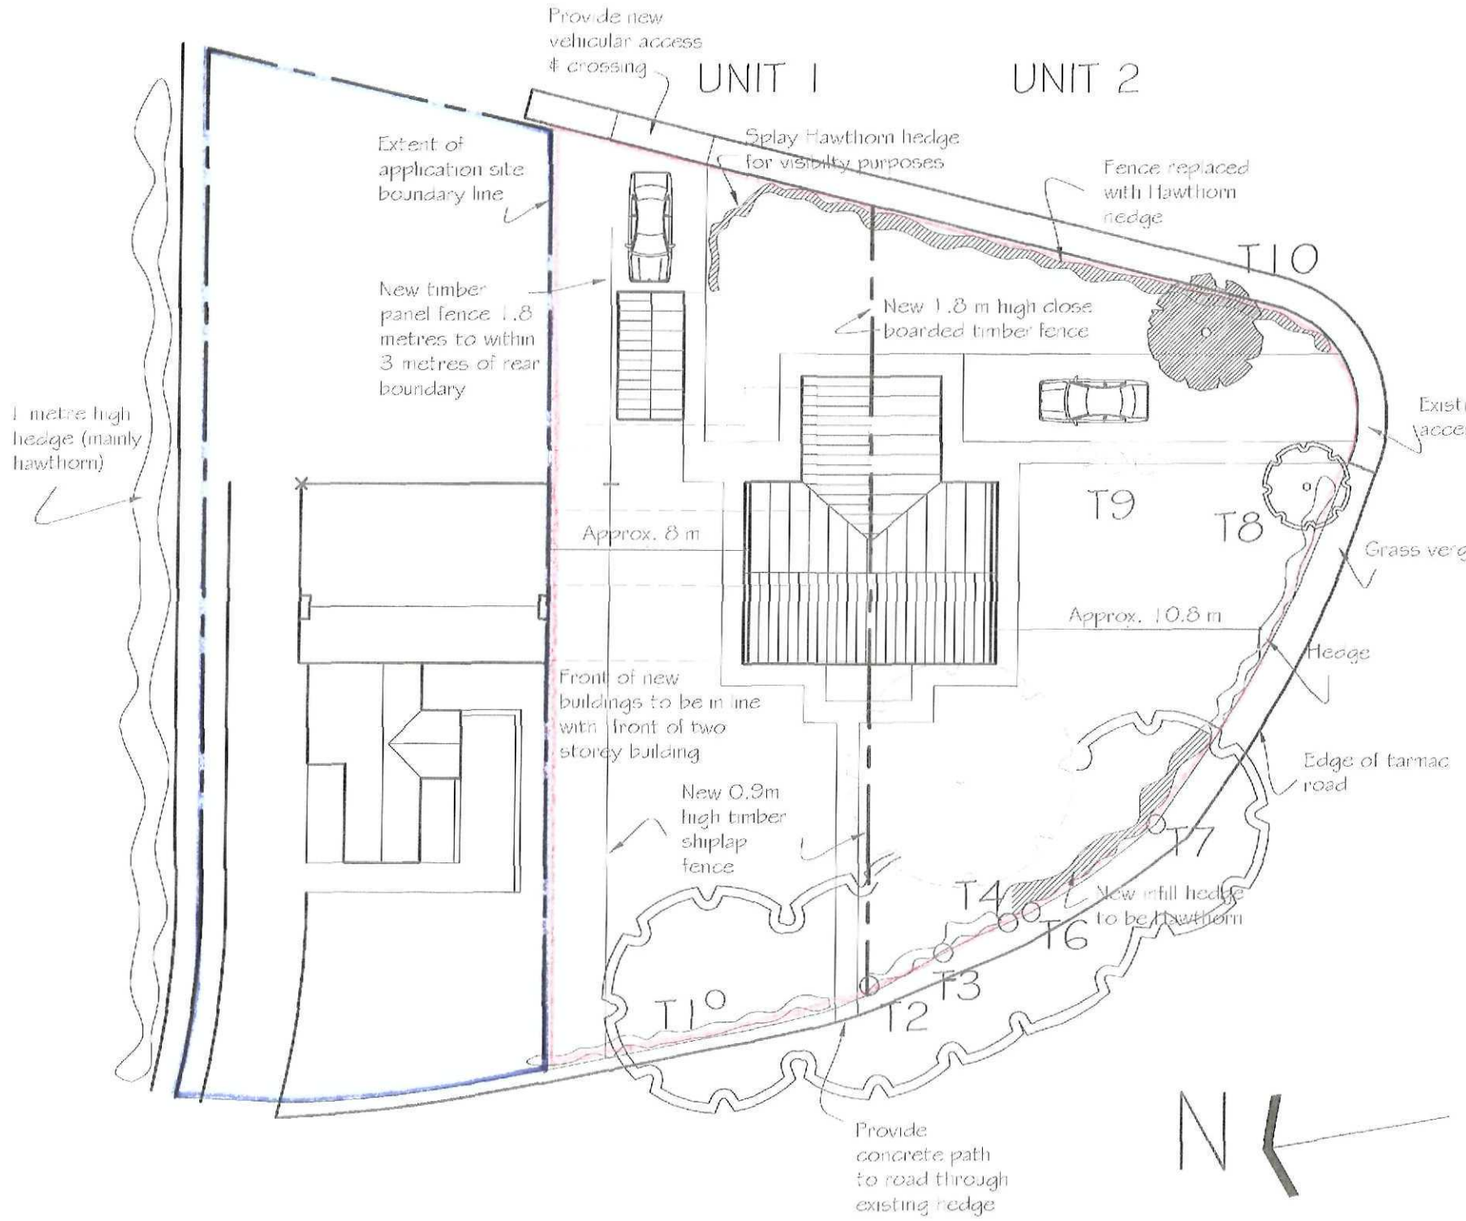

Existing trees

T5 Fell apple tree

T9 Remove trunks of three partly felled trees

T10 New Rowan tree

Cut back spread of trees to be retained

New Tree

New tree to be half standard 1300 mm high with well developed fibrous roots.

Provide pressure treated timber stake to support bottom 3rd of tree.

Set tree in minimum 300 x 300 x 300 mm pit with peat mulching in base.

Ensure tree is well heeled in.

Provide protection if rabbits are a problem.

Provide mulching mat to surpress weed growth around base of tree or until tree is established and cover with 20mm of soil.

Hedgerows

New hedging (shown shaded) to grow 2-2.5 metres high

New hedgerows to be Hawthorn and be planted double row 400mm apart with plants spaced at staggered 450mm centres.

Plants to be transplants and between 450 - 600 mm high.

Provide cultivated strip 600 mm wide x 300 mm deep in which to plant hedgerow.

Lay 900 mm wide strip of mulching to hedgeline to surpress grass growth until hedge is established.

Provide protection if rabbits are a problem.

Paving

Provide permeable paving to driveways

09914/08

M2 BUILDING CONSULTANTS LLP 8 Teal Grove, Cowbit, Spalding, Lincs. PE12 6XG Tel: (01406) 380139 Email: info@m2buildingconsultants.biz	PROJECT	PROPOSED 2 No 3 BEDROOM SEMI-DEATCHED PROPERTIES AT THE PLOUGH PUBLIC HOUSE WOODGATE ROAD MOULTON CHAPEL SPALDING PE12 0XF		DRAWING TITLE SITE PLAN	This drawing is the copyright property of M2 Building Consultants LLP.
	DRAWN GM	DATE AUGUST 2008	SCALE 1: 250	DWG NR. LOC 258.80.08 / 09	