




Side elevation (north)

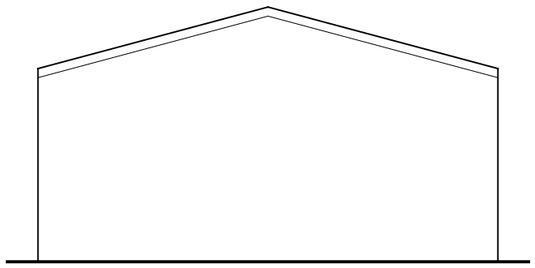


Side elevation (south)

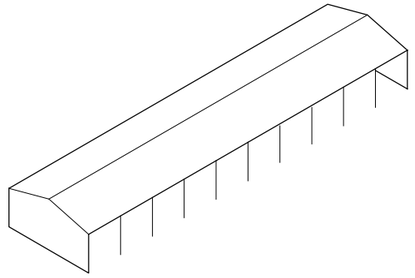


Isometric plan

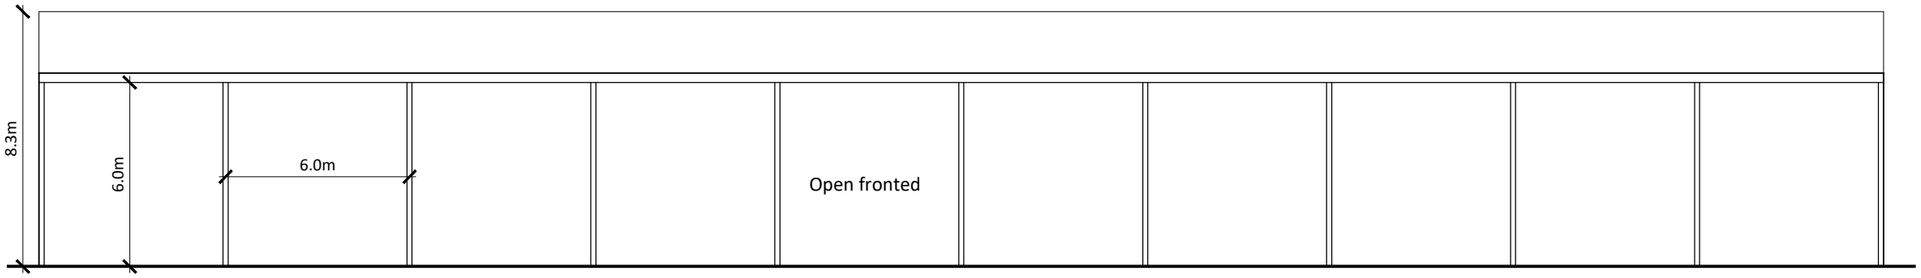

Side elevation (east)

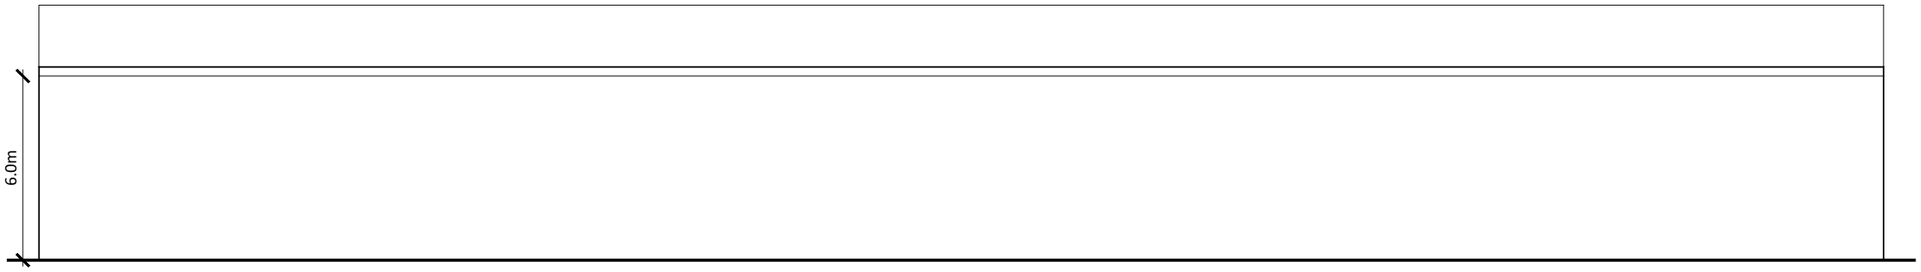

Side elevation (west)

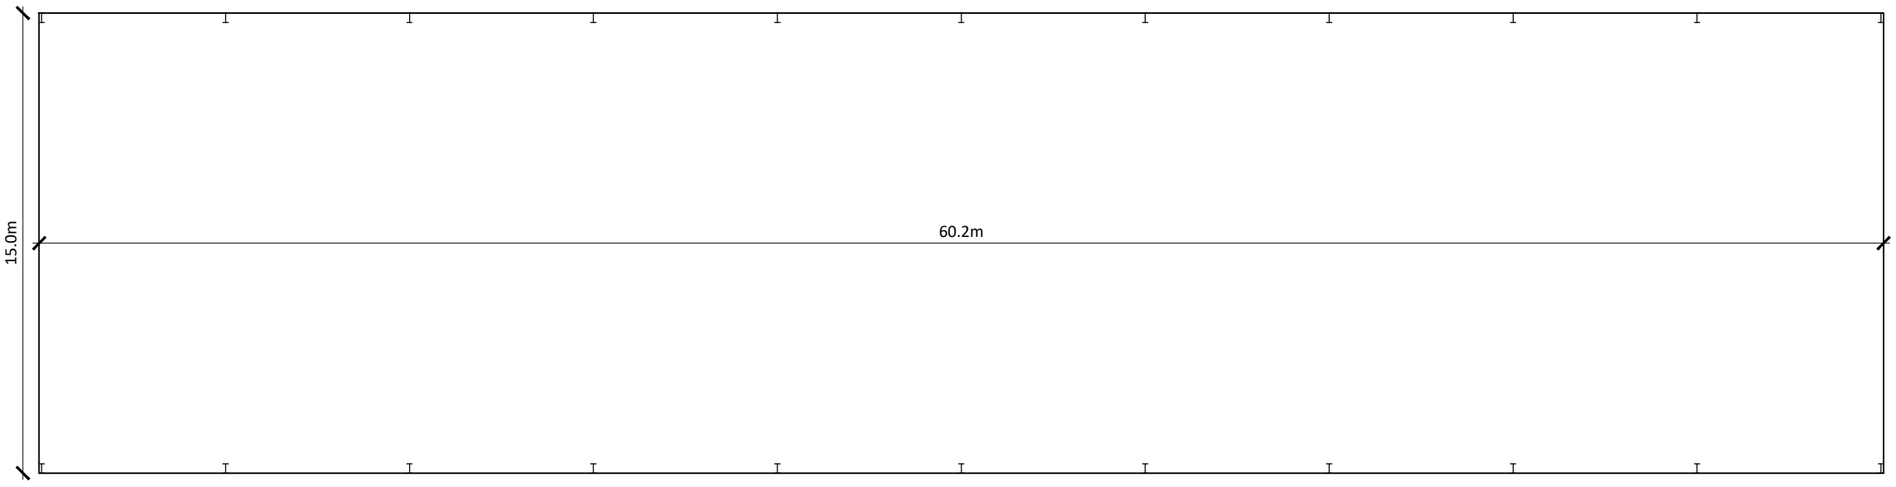

Floor Plan

0 2 4 6 8 10m

Notes

Dimensions
Use figured dimensions only. All dimensions should be checked against on site conditions and any discrepancies should be brought to the attention of Robert Doughty Consultancy Limited.

Copyright
© Robert Doughty Consultancy Limited.
All rights described in the Copyright, Designs and Patents Act 1988 have been asserted.

CDM 2015
This drawing is for illustrative purposes and/or obtaining the relevant planning permission only. It should not be used for construction and accordingly, risk identification under the Construction (Design & Management) Regulations 2015 has not been undertaken.

Rev	Description	Date
-	-	-

rdc
Robert Doughty Consultancy

32 High Street, Helpringham
Sleaford, Lincolnshire, NG34 0RA

Tel: 01529 421646
Email: admin@rdc-landplan.co.uk
Web: www.rdc-landplan.co.uk

Client
Naylor Flowers Limited

Project
Proposed agricultural building
Vickers Farm, Washway Road

Drawing
Floor Plan & Elevations

Scale @ A3	Date
1: 200	01/10/18
Drawn By	**Checked By**
WW	LMS

Job Number	Status	Purpose of Issue
1246-2	PL	Planning

Drawing No.	Rev
1246-2_PL_GA01	-