
NOTES
1. DO NOT SCALE OFF THIS DRAWING
2. THIS DRAWING IS TO BE READ IN CONJUNCTION WITH DRG No.'s 3169A-C

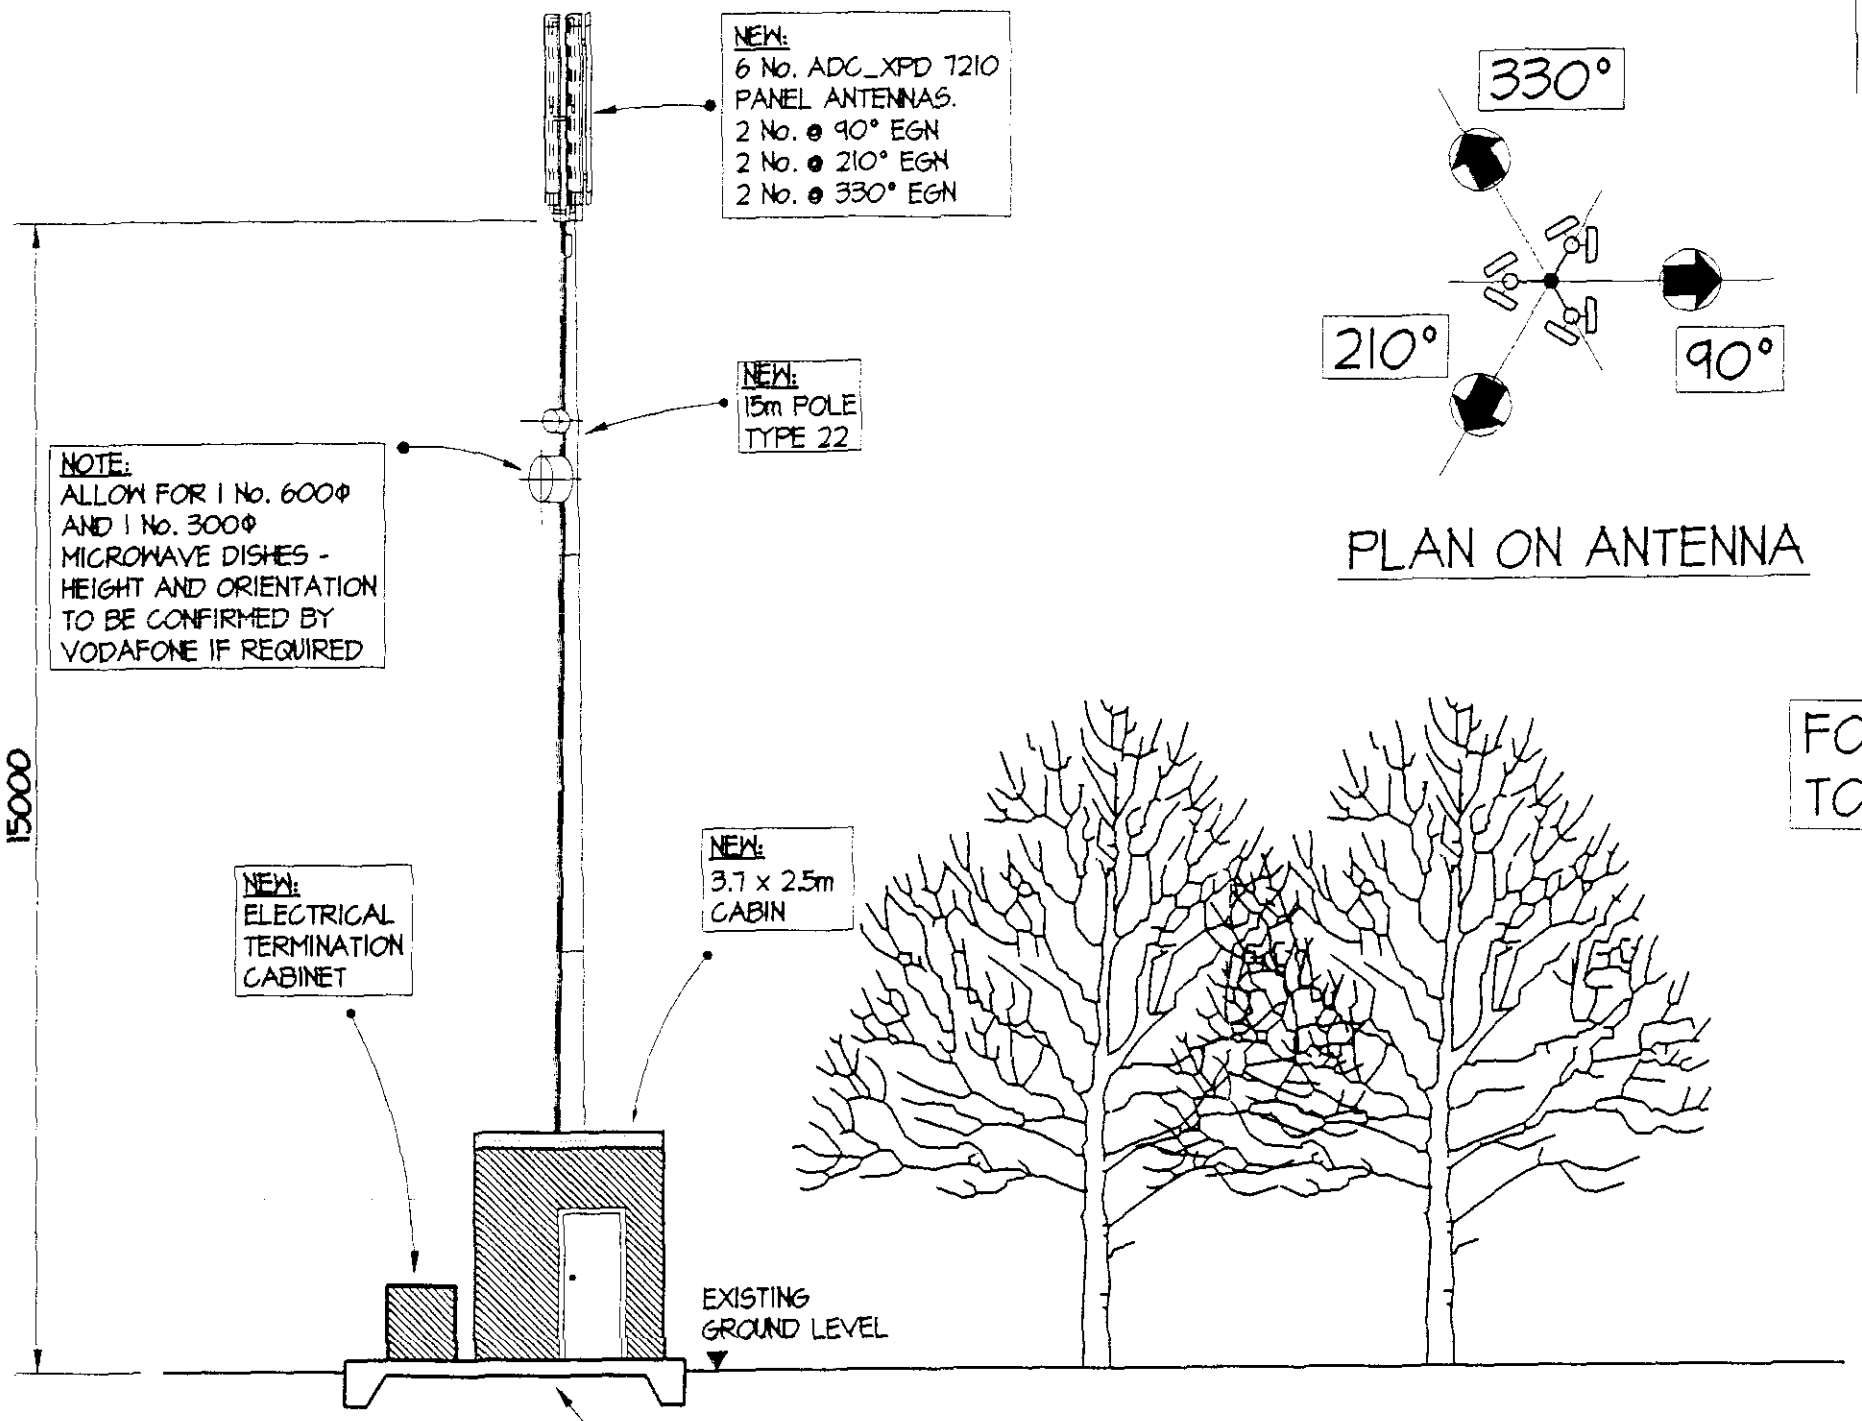

ELEVATION A - A (1:100)

PLAN ON ANTENNA

FOR SITE LOCATION MAPS REFER TO DRAWING No. 3169M

HEALTH AND SAFETY NOTES

1. LAND USES & GROUND CONDITIONS:	RURAL
2. EXISTING SERVICES:	NO
3. TRAFFIC SYSTEMS & RESTRICTIONS:	PRIVATE
4. SITE ACCESS & EGRESS:	VIA FARMERS FIELD ACCESS
5. EXISTING STRUCTURE:	NO
6. DEMOLITIONS:	NO
7. EXISTING 'AS-BUILT & SERVICES SURVEY DRGS':	NO
8. INFO RELATING TO ADJOINING PROPERTIES:	NO
9. LOCATION OF SITE WELFARE ACCOMMODATION:	NEXT TO SITE
10. UNLOADING/LOADING LOCATION:	NEXT TO SITE
11. RESTRICTIONS OF TRAFFIC/ PEDESTRIAN ROUTES:	RESTRICTIONS TO BE IN FORCE DURING CRANAGE & UNLOADING OPERATIONS. THE PRINCIPLE CONTRACTOR IS TO MAKE PROVISIONS FOR THIS IN THEIR METHOD STATEMENT.

1029/00

AMENDED PLAN
Ref. A1

Date	Issue	Amendment	By	Chk
22/09/00	A	TOWER REVISED TO POLE	AS	JL

SHEPHERD design
Shepherd Design
Frederick House
Fulford Road
York Y010 4EA
England
Tel: +44 (0)1904 654533
Fax: +44 (0)1904 610256
Certificate No: FS25312

Client: vodafone

Drawing Issue Status: PRELIMINARY ☐ TENDER ☐ CONSTRUCTION ☐


Drawn:	O Wood
Date:	10/08/00
Scale:	1:100
Checked:	J Leffler

Project: CELL SITE 30558 D
MOULTON SEAS END

Drawing Title: ELEVATION A-A

Dwg No: 396170 S 3169 C SD A

© Shepherd Design

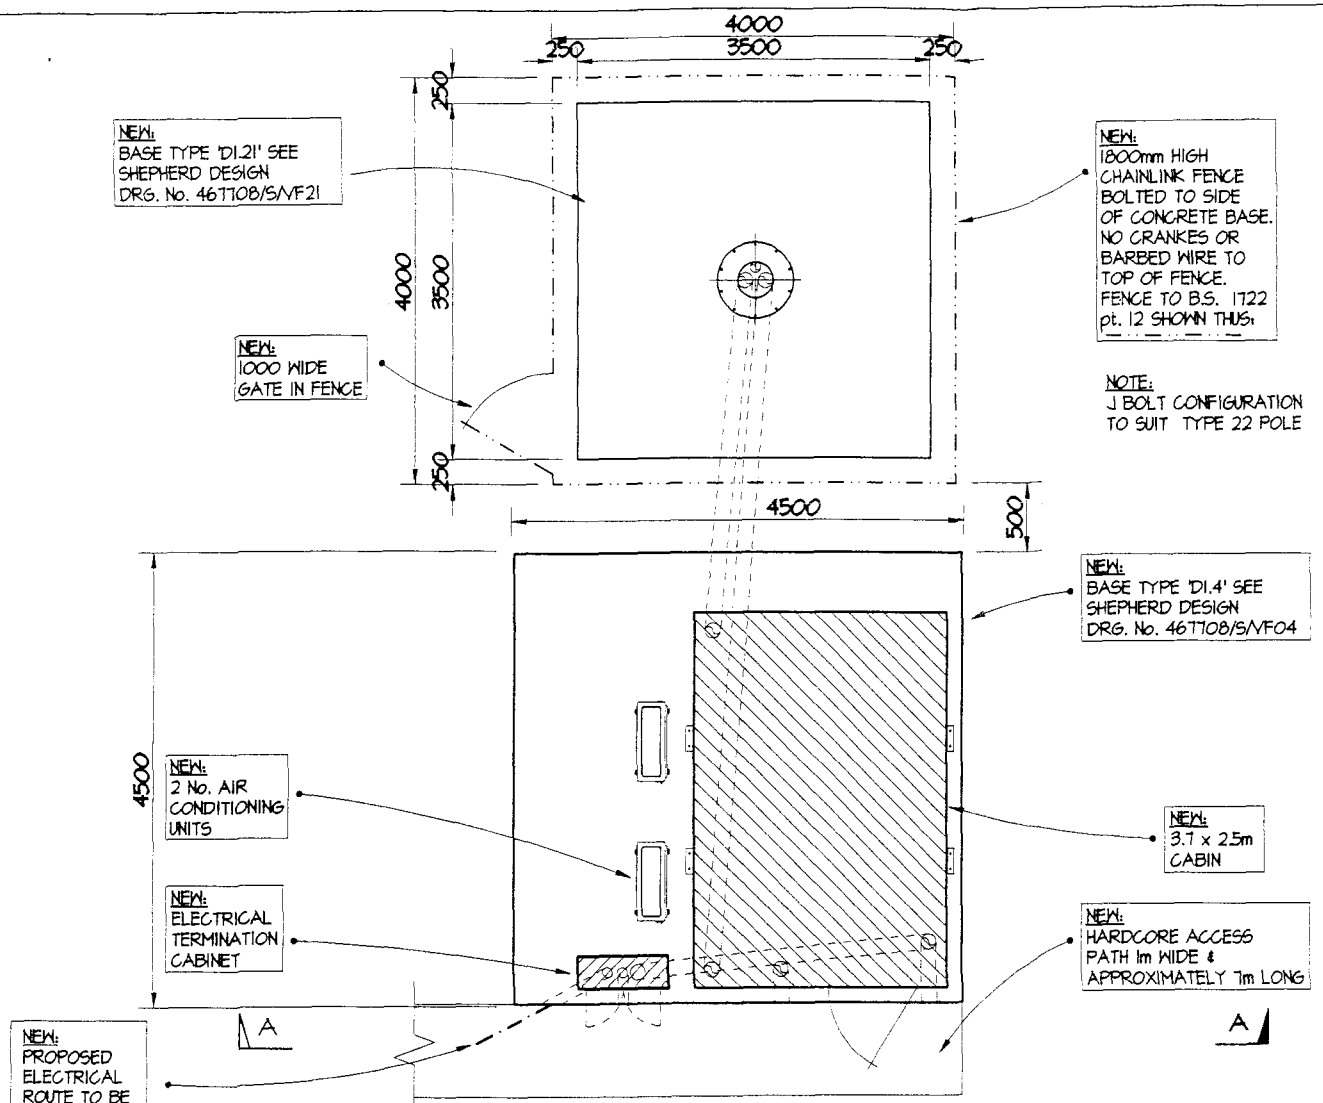

FOUNDATION PLAN (1:50)

NOTES

1. DO NOT SCALE OFF THIS DRAWING
2. THIS DRAWING IS TO BE READ IN CONJUNCTION WITH DRG No.'s 3169A-C

CONSTRUCTION NOTES

1. CABIN TO BE CONTAINERISED
2. STANDARD BASE CONSTRUCTION.
3. ALL DUCTS TO HAVE LONG RADIUS EASY BENDS
4. SD TO ARRANGE SOIL INVESTIGATION
5. EXISTING LAND DRAINS RUN THROUGH LAND AND ACCESS TRACK
6. PLANNING NOTICE TO BE FIXED TO THE NEAREST LAMPOST ON THE ROAD SIDE.
7. S.C.L. TO CONSTRUCT NEW HARDCORE TURNING AREA
8. NEW 1m WIDE HARDCORE ACCESS PATH REQUIRED TO SITE APPROX. 7m LONG.

AMENDED PLAN
Ref. A1

Ltr. 1029/00

Date	Issue	Amendment	By	Chk
22/09/00	B	TOWER REVISED TO POLE	AS	JL
11/09/00	A	ANTENNAE ORIENTATION REVISED	ABS	JL

SHEPHERD design
Shepherd Design
Frederick House
Fulford Road
York Y010 4EA
England
Tel: +44 (0)1904 654533
Fax: +44 (0)1904 610256
Certificate No: FS25312

Client: vodafone

Drawing Issue Status: PRELIMINARY ☐ TENDER ☐ CONSTRUCTION ☐


Drawn:	O Wood
Date:	10/08/00
Scale:	1:50
Checked:	J Leffler

Project: CELL SITE 30558 D
MOULTON SEAS END

Drawing Title: FOUNDATION PLAN

Dwg No: 396170 | S | 3169 B | SD | B

© Shepherd Design

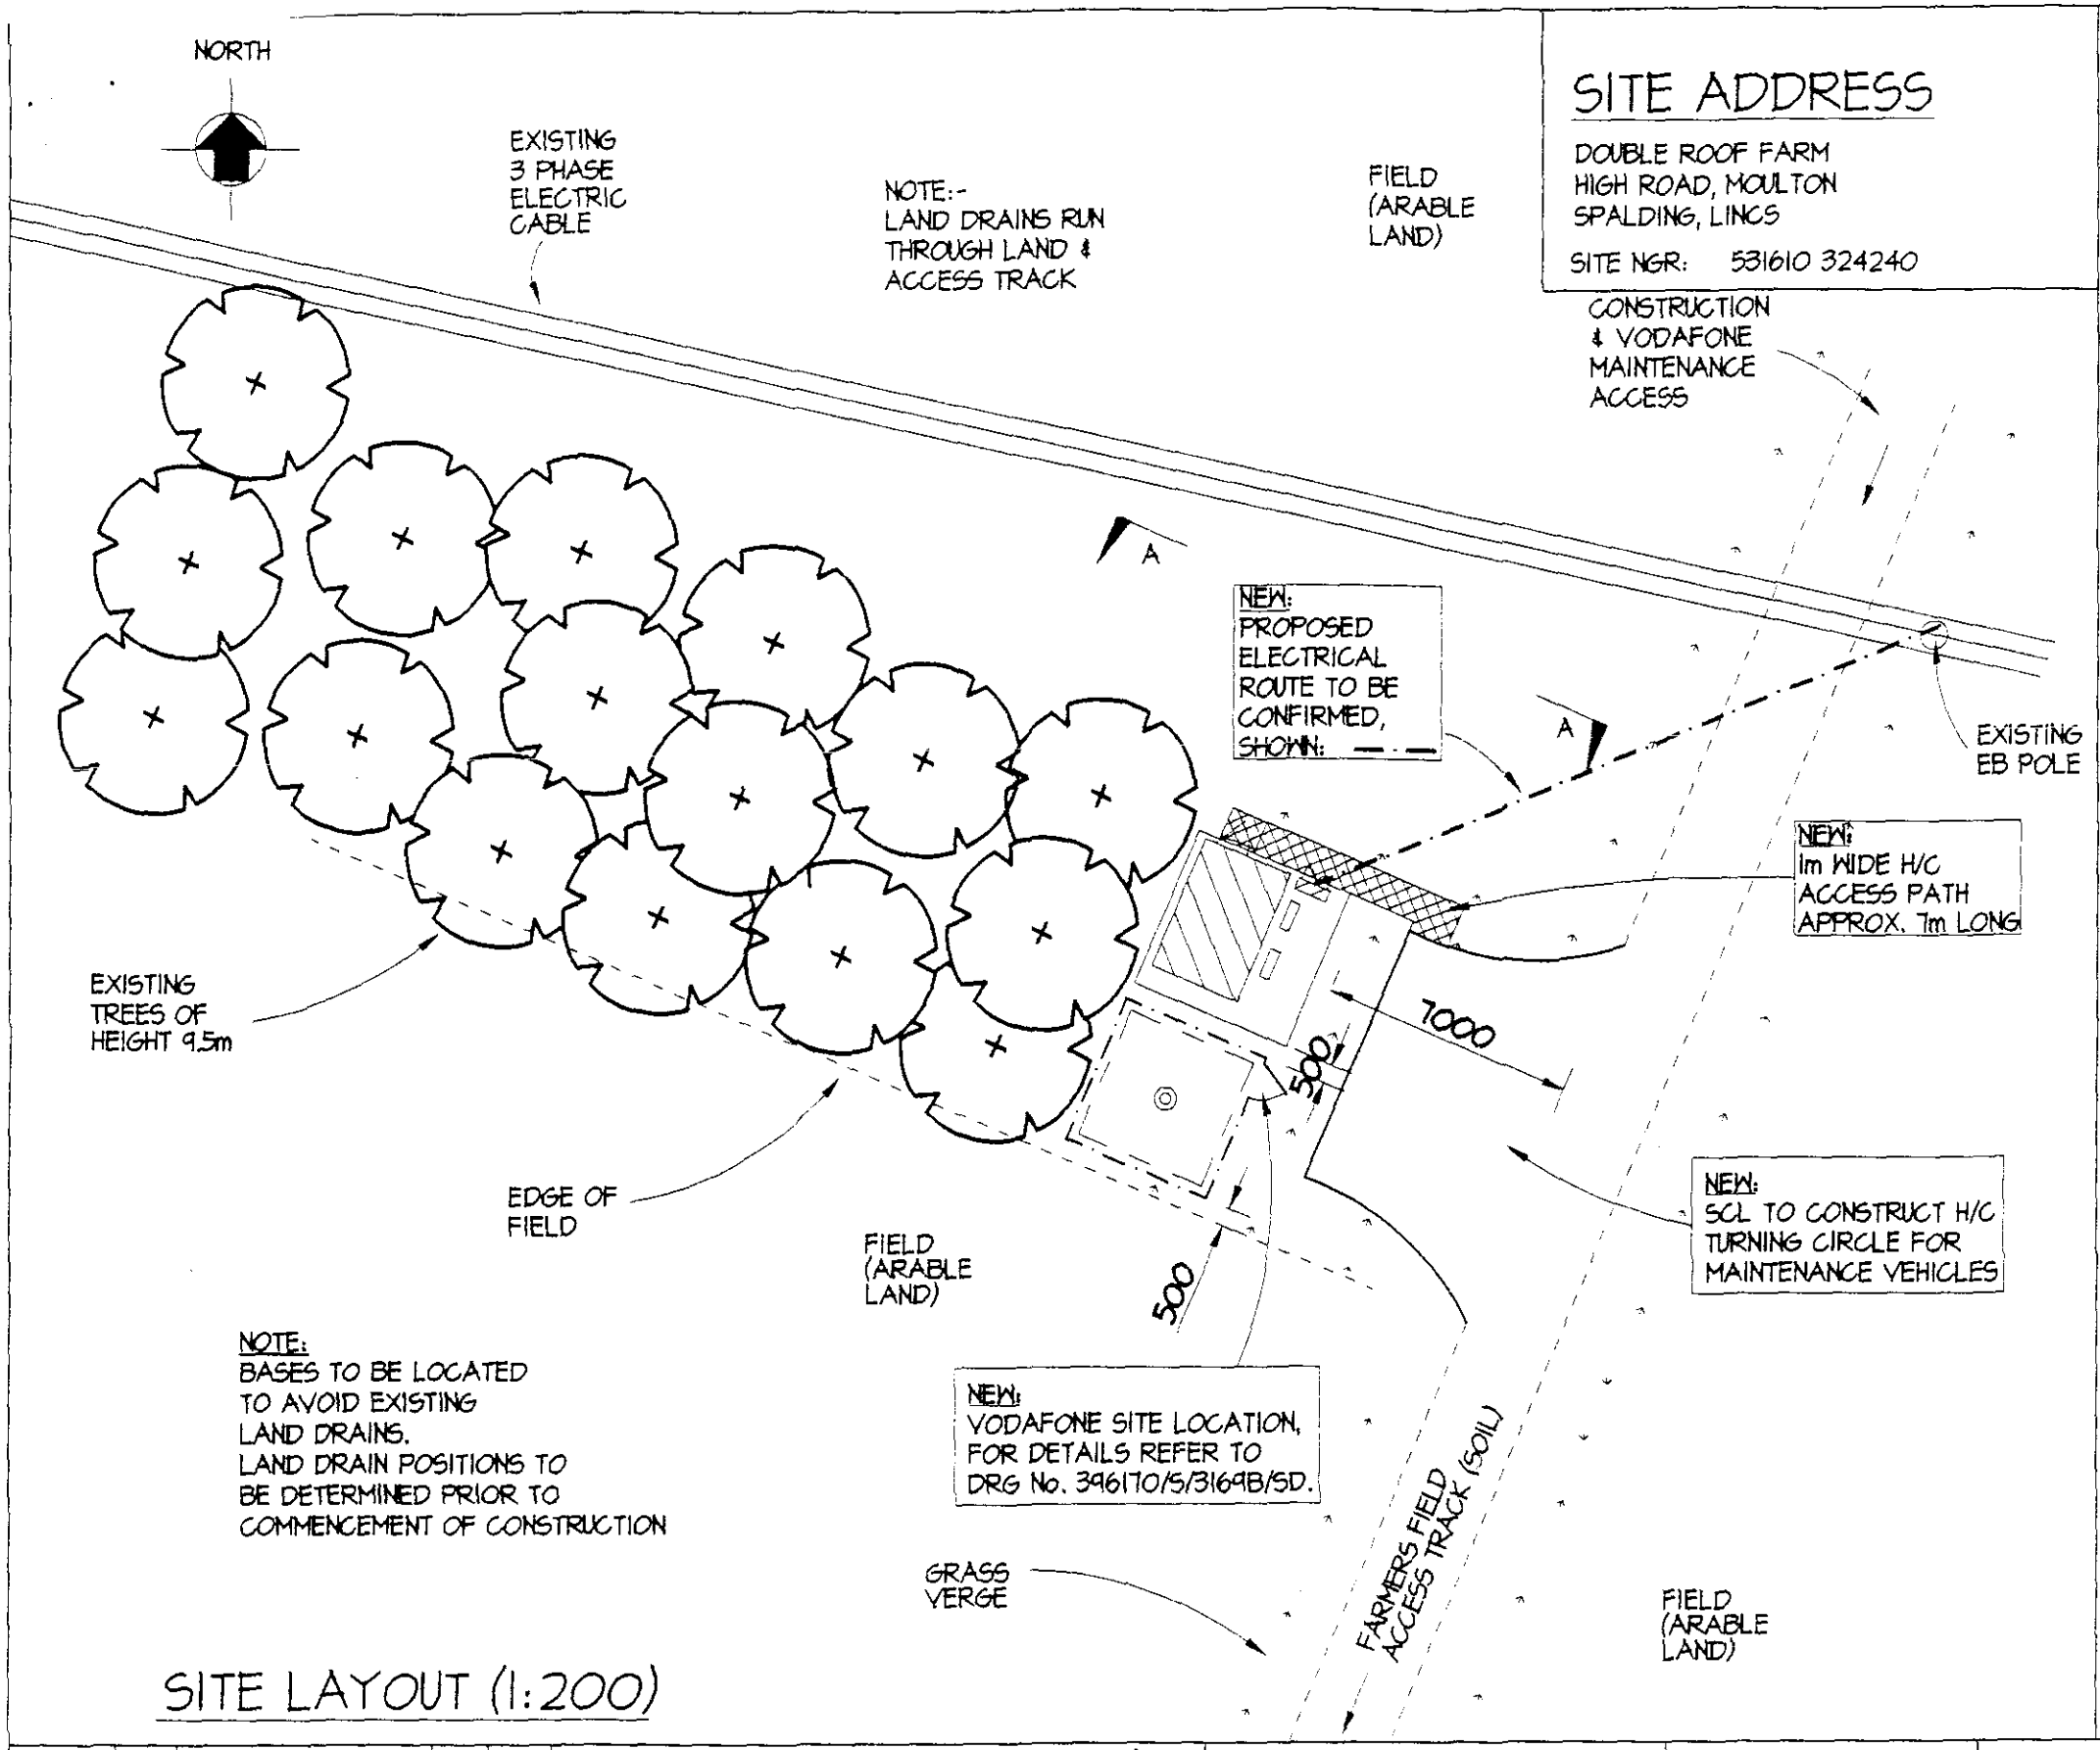

SITE ADDRESS

DOUBLE ROOF FARM
HIGH ROAD, MOULTON
SPALDING, LINCS

SITE NGR: 531610 324240

NOTES

1. DO NOT SCALE OFF THIS DRAWING
2. THIS DRAWING IS TO BE READ IN CONJUNCTION WITH DRG No.'s 3169A-C

ANTENNA TYPE:	6 No. ADC XPD 7210 PANEL ANTENNAE
ORIENTATION:	90, 210 & 330 DEGREES EGN.
TOWER TYPE:	15m TYPE 22 POLE
BASE TYPE:	'D1.4' & 'D1.21'
EQUIPMENT:	3.7m x 2.5m CABIN
POWER SUPPLY:	3 PHASE 45 KVA
FOR ACCESS CONTACT:	RICHARD BARLOW
TEL.	(01406) 370268

EARTH BONDING OF CABLE TRAY AND CONNECTION TO LIGHTNING PROTECTION SYSTEM TO BE IN ACCORDANCE WITH 16th EDITION OF I.E.E REGULATIONS AND RELEVANT BRITISH STANDARDS. LIGHTNING PROTECTION IS TO BE PROVIDED TO ALL ANTENNAS AND ASSOCIATED STEELWORK IN ACCORDANCE WITH BS. 6651 (1985)

FOUNDATIONS TO BE CAREFULLY HAND DUG AND C.A.T USED TO LOCATE EXISTING SERVICES

ALL FOUNDATION BASES TO BE CAST WITH TOP SURFACE 150mm ABOVE EXISTING GROUND LEVEL UNLESS NOTED OTHERWISE.

ELECTRICS TO BE AN ELECTRICITY BOARD SUPPLY. DETAILS HELD.

VODAFONE CONTROLLER: MICHAEL DEVLIN

PLANNING PLAN
A1
Ref: 1029/00

SITE LAYOUT (1:200)

Date	Issue	Amendment	By	Chk
22/09/00	C	TOWER REVISED TO POLE	AS	JL
21/09/00	B	NOTE ADDED	AS	JL
11/09/00	A	SITE ORIENTATION REVISED	ABS	JL

SHEPHERD design
Shepherd Design
Frederick House
Fulford Road
York Y010 4EA
England
Tel: +44 (0)1904 654533
Fax: +44 (0)1904 610256
Certificate No: FS25312

Client: vodafone

Drawing Issue Status: PRELIMINARY ☐ TENDER ☐ CONSTRUCTION ☐


Drawn:	O Wood
Date:	10/08/00
Scale:	1:200
Checked:	J Leffler

Project: CELL SITE 30558 D
MOULTON SEAS END


Drawing Title: SITE LAYOUT

Dwg No: 396170 | S | 3169 A | SD | C

© Shepherd Design

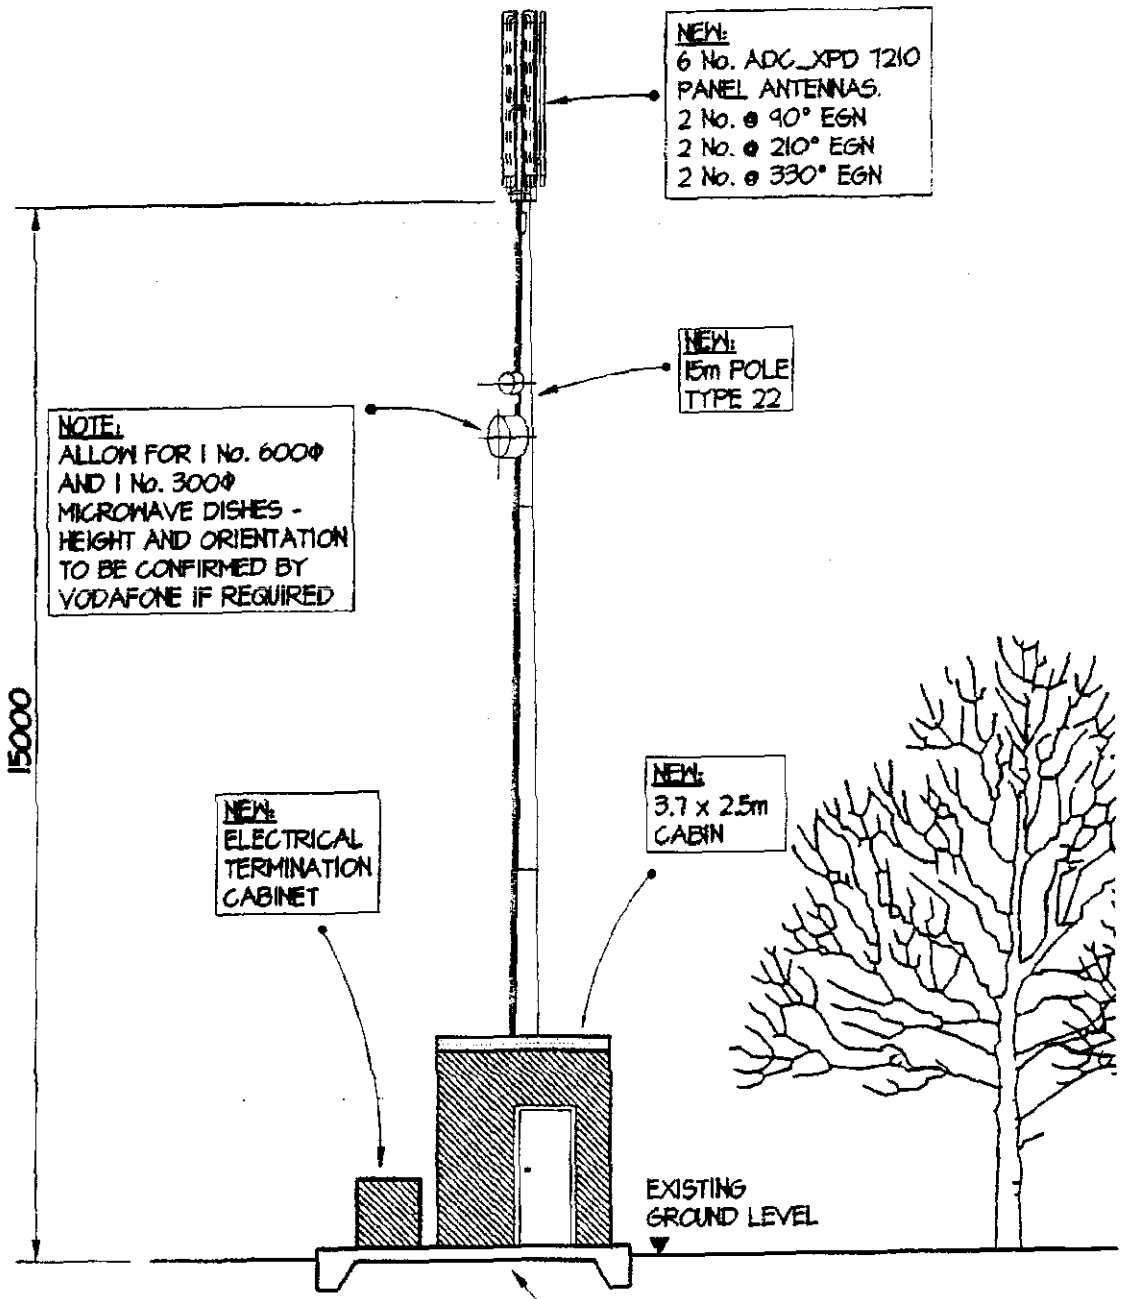

ELEVATION A - A (1:100)

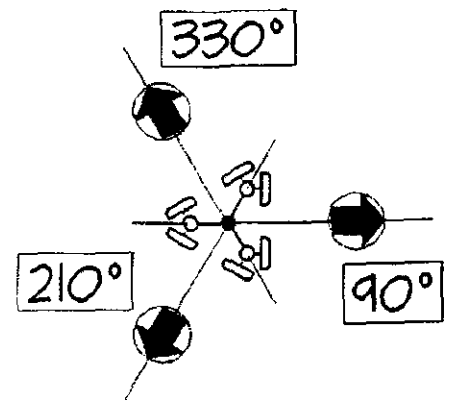

PLAN ON ANTENNA

NOTES
1. DO NOT SCALE OFF THIS DRAWING
2. THIS DRAWING IS TO BE READ IN CONJUNCTION WITH DRG No.'s 3169A-C

DETERMINED PLAN

AMENDED PLAN
Date 10/9/00 29/9/00

FOR SITE LOCATION MAPS REFER TO DRAWING No. 3169M

HEALTH AND SAFETY NOTES

1. LAND USES & GROUND CONDITIONS:	RURAL
2. EXISTING SERVICES:	NO
3. TRAFFIC SYSTEMS & RESTRICTIONS:	PRIVATE
4. SITE ACCESS & EGRESS:	VIA FARMERS FIELD ACCESS
5. EXISTING STRUCTURE:	NO
6. DEMOLITIONS:	NO
7. EXISTING 'AS-BUILT & SERVICES SURVEY DRGS':	NO
8. INFO RELATING TO ADJOINING PROPERTIES:	NO
9. LOCATION OF SITE WELFARE ACCOMMODATION:	NEXT TO SITE
10. UNLOADING/LOADING LOCATION:	NEXT TO SITE
11. RESTRICTIONS OF TRAFFIC/ PEDESTRIAN ROUTES:	RESTRICTIONS TO BE IN FORCE DURING CRANAGE & UNLOADING OPERATIONS. THE PRINCIPLE CONTRACTOR IS TO MAKE PROVISIONS FOR THIS IN THEIR METHOD STATEMENT.

Date	Issue	Amendment	By	Chk
22/09/00	A	TOWER REVISED TO POLE	AS	JL

SHEPHERD design
Shepherd Design
Frederick House
Fulford Road
York Y010 4EA
England
Tel: +44 (0)1904 654533
Fax: +44 (0)1904 610258
Certificate No FS25312

Drawing Issue Status: PRELIMINARY ☐ TENDER ☐ CONSTRUCTION ☐

Client: vodafone


Drawn: O Wood
Date: 10/08/00
Scale: 1:100
Checked: J Leffler

Project: CELL SITE 30558 D
MOULTON SEAS END

Drawing Title: ELEVATION A-A

Dwg No: 396170 S 3169 C SD A

© Shepherd Design

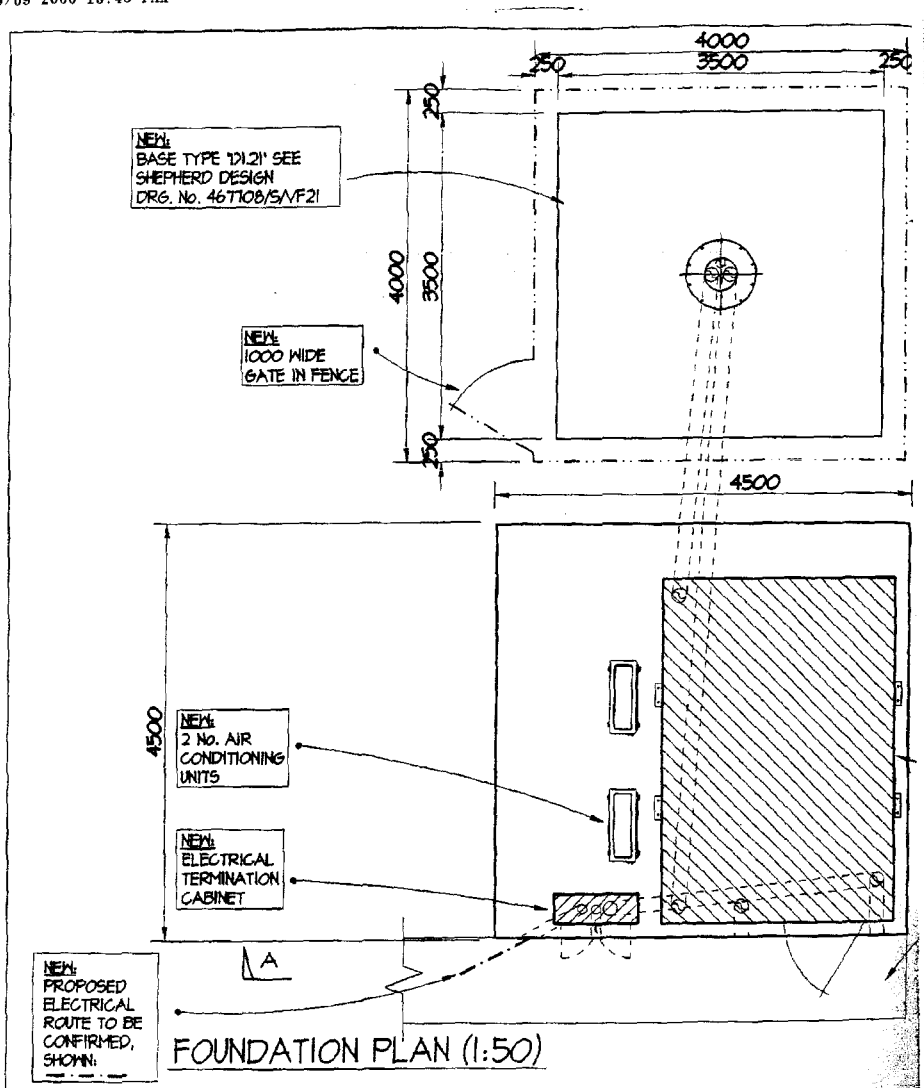

FOUNDATION PLAN (1:50)

Date	Issue	Amendment	By	Chk
22/04/00	B	TOWER REVISED TO POLE	AS	JL
11/04/00	A	ANTENNAE ORIENTATION REVISED	ABS	JL

SHEPHERD design

Shepherd Design
Frederick House
Fulford Road
York YO10 4EA
England
Tel: +44 (0)1904 654533
Fax: +44 (0)1904 610256

Certificate No FS23512

Client: vodafone


Drawing Issue Status: PRELIMINARY ☐ TENDER ☐ CONST ☐TION

Drawn:	O Wood
Date:	10/08/00
Scale:	1:50
Checked:	J Leffler

Project: CELL SITE 30558 D
MOULTON SEAS END

Drawing Title: FOUNDATION PLAN

Dwg No: 396170 | S | 3169 | B | SD | B

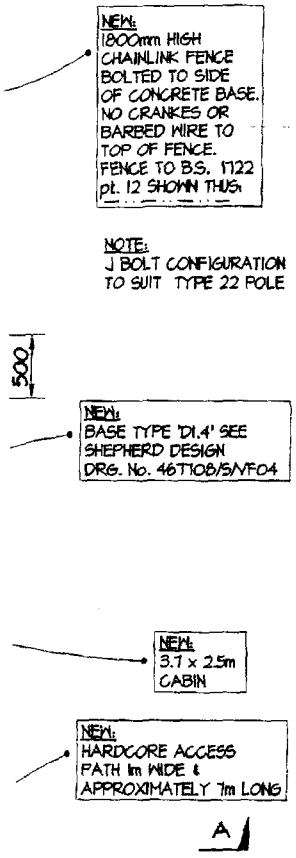


NOTES
1. DO NOT SCALE OFF THIS DRAWING
2. THIS DRAWING IS TO BE READ IN CONJUNCTION WITH DRG No.'s 3169A-C

CONSTRUCTION NOTES

1. CABIN TO BE CONTAINERISED
2. STANDARD BASE CONSTRUCTION.
3. ALL DUCTS TO HAVE LONG RADIUS EASY BENDS
4. SD TO ARRANGE SOIL INVESTIGATION
5. EXISTING LAND DRAINS RUN THROUGH LAND AND ACCESS TRACK
6. PLANNING NOTICE TO BE FIXED TO THE NEAREST LAMPOST ON THE ROAD SIDE.
7. S.C.L. TO CONSTRUCT NEW HARDCORE TURNING AREA
8. NEW 1m WIDE HARDCORE ACCESS PATH REQUIRED TO SITE APPROX. 7m LONG.

DETERMINED PLAN

AMENDED PLAN
Ref. 1029/00 21/9/00

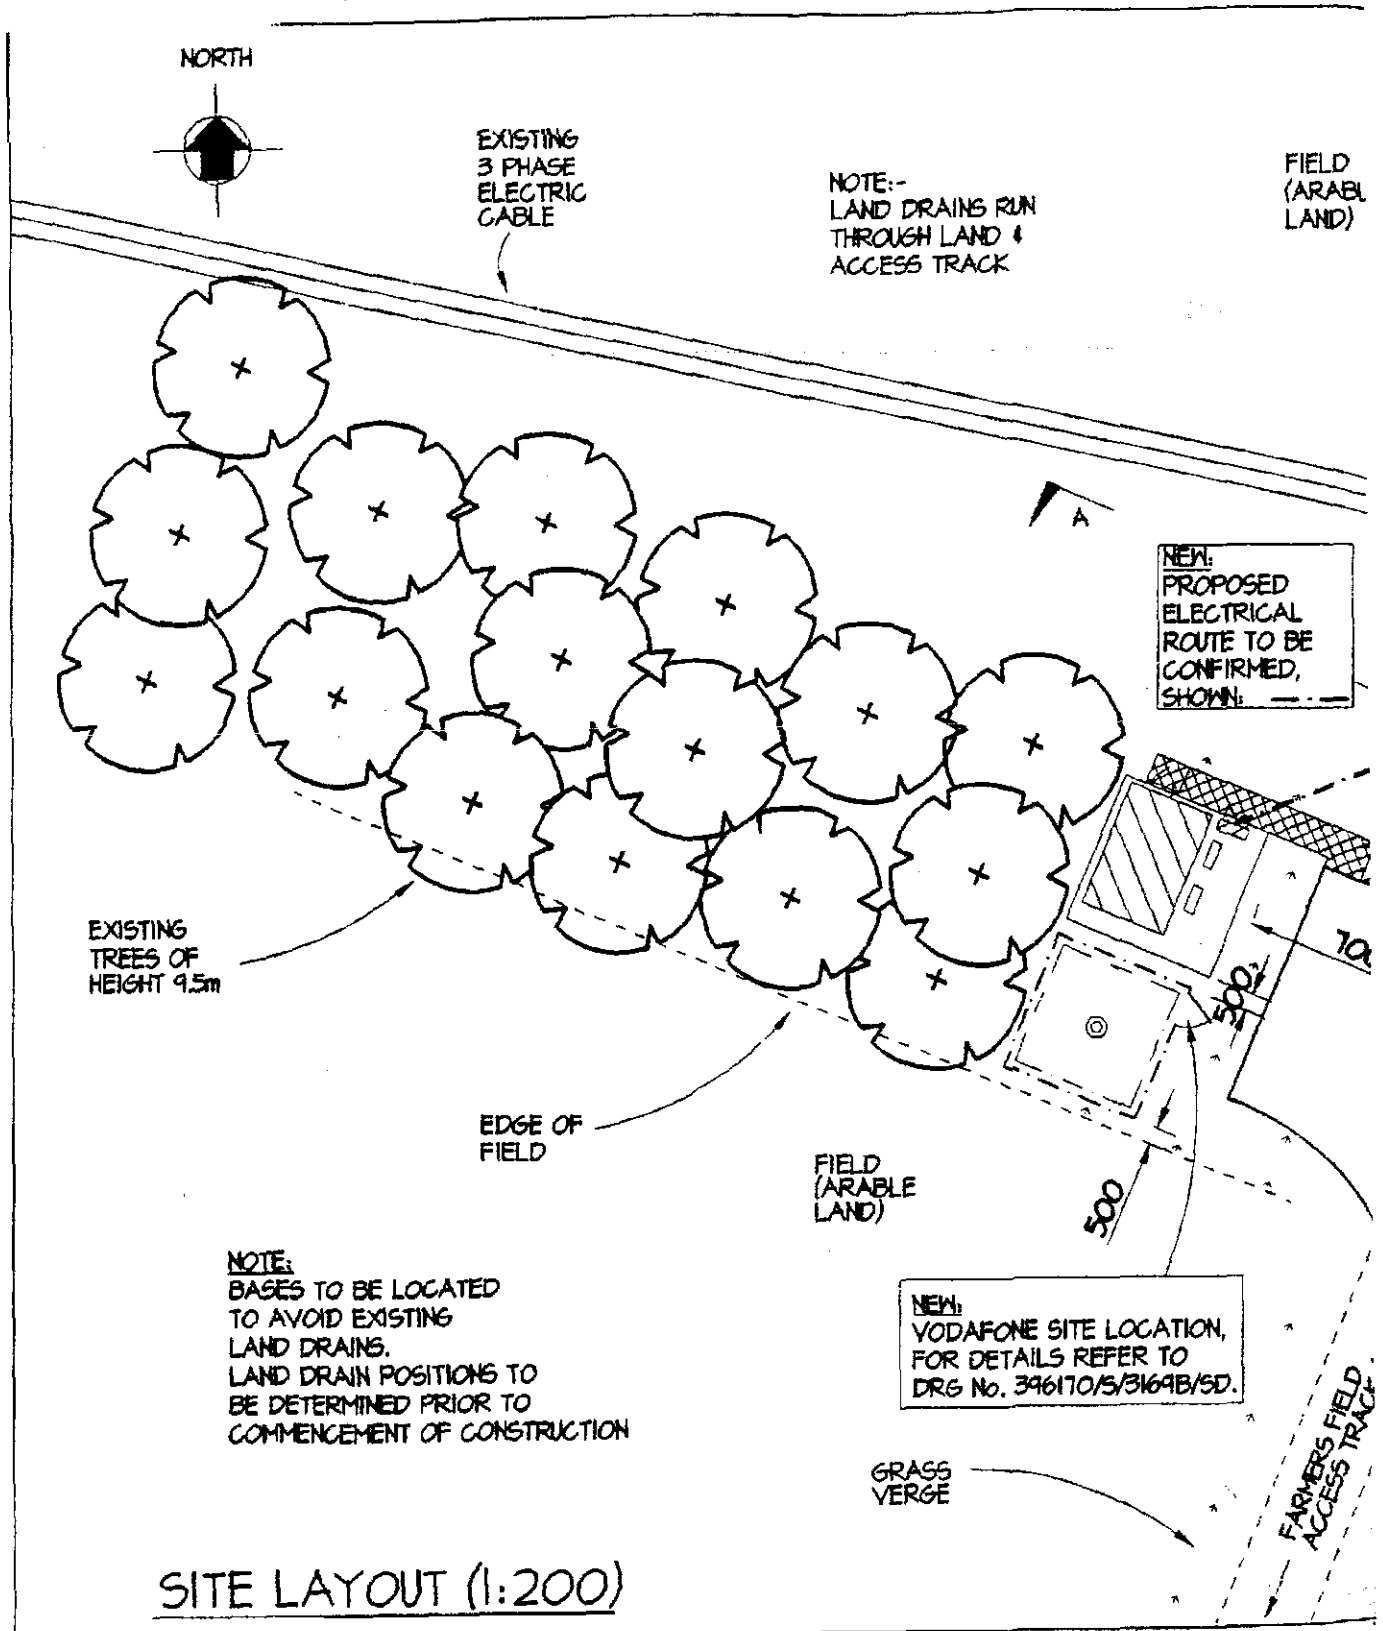


SITE LAYOUT (1:200)

SITE ADDRESS

DOUBLE ROOF FARM
HIGH ROAD, MOULTON
SPALDING, LINCS

SITE NGR: 531610 324240

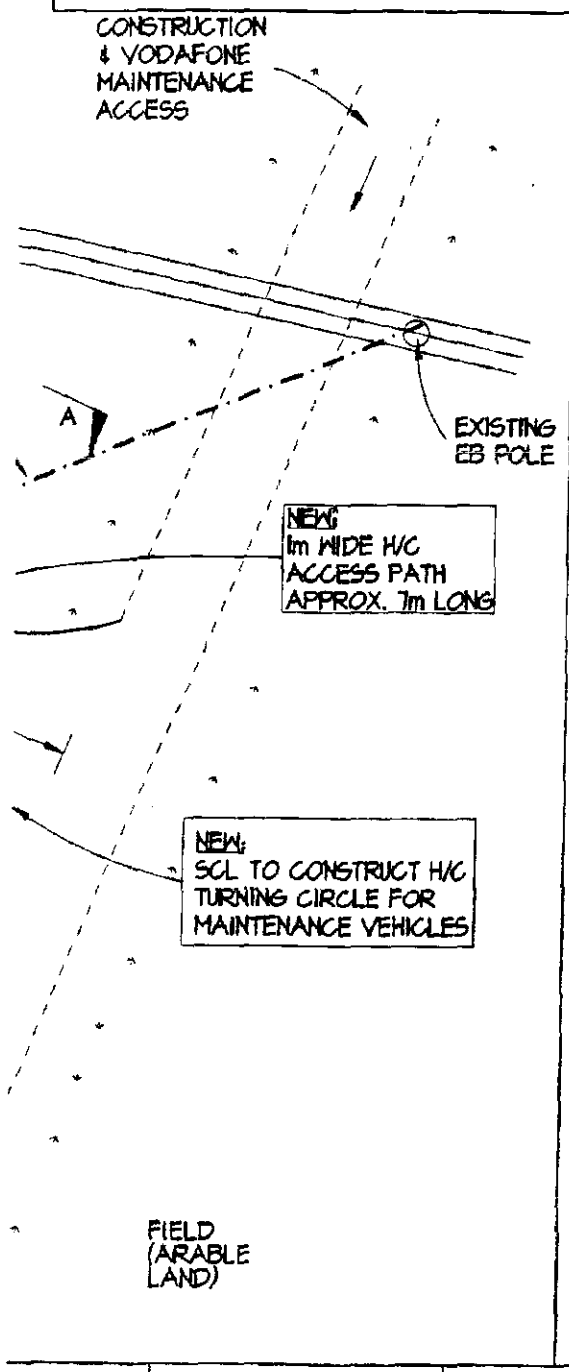

NOTES

1. DO NOT SCALE OFF THIS DRAWING
2. THIS DRAWING IS TO BE READ IN CONJUNCTION WITH DRG No.'s 3169A-C

ANTENNA TYPE:	6 No. ADC XPD 7210 PANEL ANTENNAE
ORIENTATION:	90, 210 & 330 DEGREES EGN.
TOWER TYPE:	15m TYPE 22 POLE
BASE TYPE:	'D1.4' & 'D1.2I'
EQUIPMENT:	3.1m x 2.5m CABIN
POWER SUPPLY:	3 PHASE 45 KVA
FOR ACCESS CONTACT:	RICHARD BARLOW
TEL.	(01406) 370268

EARTH BONDING OF CABLE TRAY AND CONNECTION TO LIGHTNING PROTECTION SYSTEM TO BE IN ACCORDANCE WITH 16th EDITION OF I.E.E REGULATIONS AND RELEVANT BRITISH STANDARDS. LIGHTNING PROTECTION IS TO BE PROVIDED TO ALL ANTENNAS AND ASSOCIATED STEELWORK IN ACCORDANCE WITH BS. 6651 (1985)

FOUNDATIONS TO BE CAREFULLY HAND DUG AND C.A.T USED TO LOCATE EXISTING SERVICES

ALL FOUNDATION BASES TO BE CAST WITH TOP SURFACE 150mm ABOVE EXISTING GROUND LEVEL UNLESS NOTED OTHERWISE.

ELECTRICS TO BE AN ELECTRICITY BOARD SUPPLY. DETAILS HELD.

VODAFONE CONTROLLER: MICHAEL DEVLIN

DETERMINED PLAN

AMENDED PLAN
Ref. 1029/00 29/9/00

Date	Issue	Amendment	By	Chk
22/09/00	C	TOWER REVISED TO PCLE	AS	JL
21/09/00	B	NOTE ADDED	AS	JL
11/09/00	A	SITE ORIENTATION REVISED	ABS	JL

SHEPHERD design
Shepherd Design
Frederick House
Fulford Road
York Y010 4EA
England
Tel: +44 (0)1904 654533
Fax: +44 (0)1904 610256
Certificate No FS25312

Client: Vodafone


Drawing Issue Status: PRELIMINARY ☐ TENDER ☐ CONSTRUCTION ☐

Drawn: O Wood	Project:	CELL SITE 30558 D MOULTON SEAS END				
Date: 10/08/00						
Scale: 1:200	Drawing Title:	SITE LAYOUT				
Checked: J Leffler	Dwg No:	396170	S	3169 A	SD	C

© Shepherd Design

FOR SITE LOCATION MAPS REFER TO DRAWING No. 3169M

NOTES
1. DO NOT SCALE OFF THIS DRAWING
2. THIS DRAWING IS TO BE READ IN CONJUNCTION WITH DRG No.'s 3169A-C

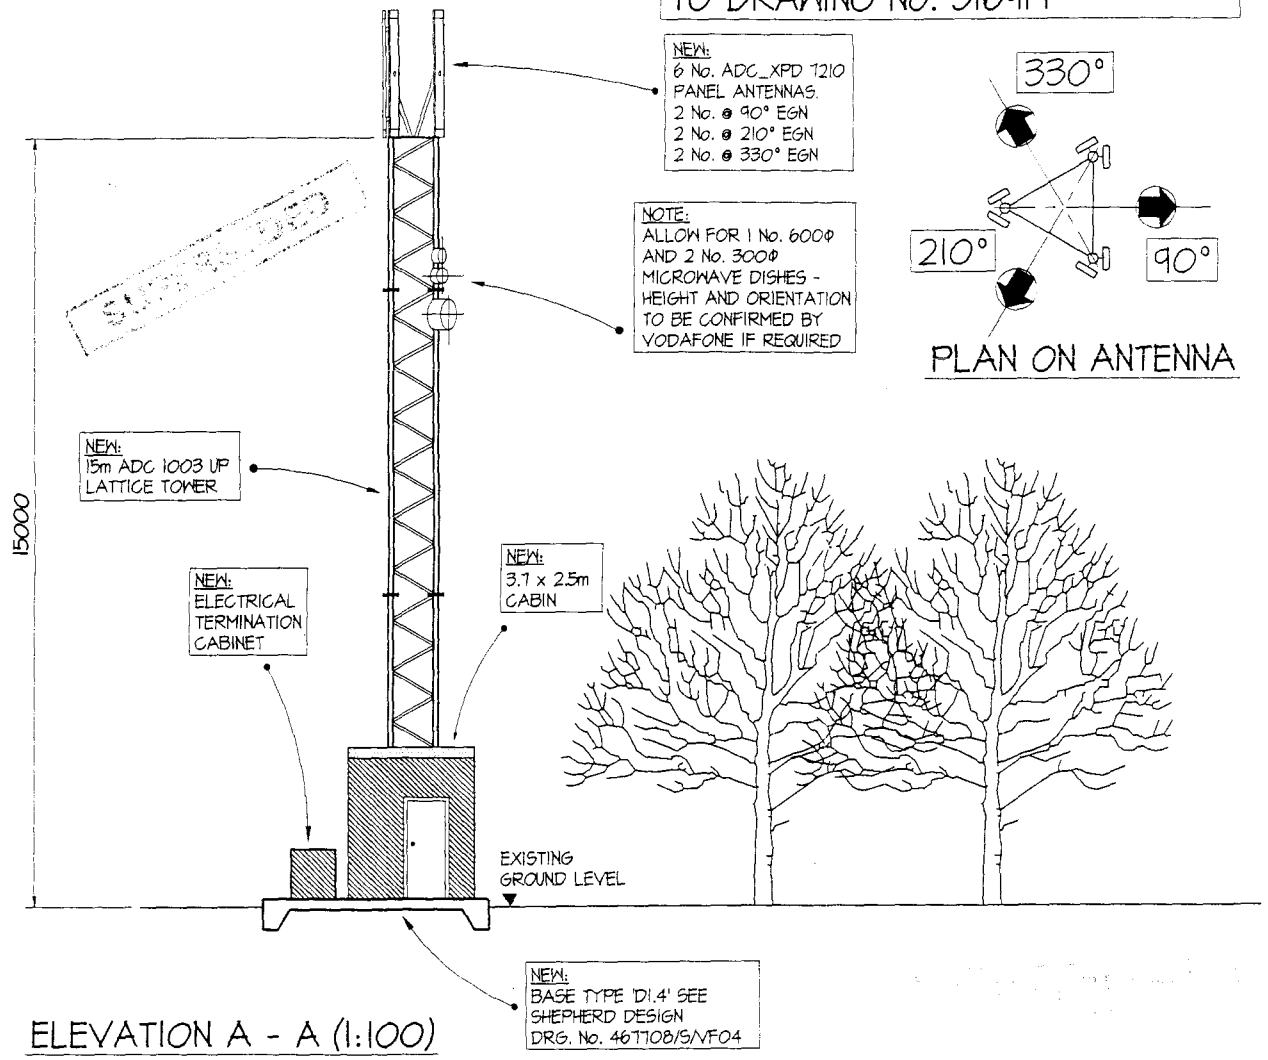

ELEVATION A - A (1:100)

PLAN ON ANTENNA

SOUTH HOLLAND DC
HOUSING
21 AUG 2000
Ref: 1029/00

HEALTH AND SAFETY NOTES

1. LAND USES & GROUND CONDITIONS:	RURAL
2. EXISTING SERVICES:	NO
3. TRAFFIC SYSTEMS & RESTRICTIONS:	PRIVATE
4. SITE ACCESS & EGRESS:	VIA FARMERS FIELD ACCESS
5. EXISTING STRUCTURE:	NO
6. DEMOLITIONS:	NO
7. EXISTING ' AS-BUILT & SERVICES SURVEY DRGS':	NO
8. INFO RELATING TO ADJOINING PROPERTIES:	NO
9. LOCATION OF SITE WELFARE ACCOMMODATION:	NEXT TO SITE
10. UNLOADING/LOADING LOCATION:	NEXT TO SITE
11. RESTRICTIONS OF TRAFFIC/ PEDESTRIAN ROUTES:	RESTRICTIONS TO BE IN FORCE DURING CRANAGE & UNLOADING OPERATIONS. THE PRINCIPLE CONTRACTOR IS TO MAKE PROVISIONS FOR THIS IN THEIR METHOD STATEMENT.

Date	Issue	Amendment	By	Chk

SHEPHERD design
Shepherd Design
Frederick House
Fulford Road
York Y010 4EA
England
Tel: +44 (0)1904 654533
Fax: +44 (0)1904 610256
Certificate No: FS25312

Client: vodafone

Drawing Issue Status: PRELIMINARY ☐ TENDER ☐ CONSTRUCTION ☐


Drawn:	O Wood
Date:	10/08/00
Scale:	1:100
Checked:	J Leffler

Project: CELL SITE 30558 D
MOULTON SEAS END

Drawing Title: ELEVATION A-A

Dwg No: 396170 | S | 3169 C | SD | -

© Shepherd Design

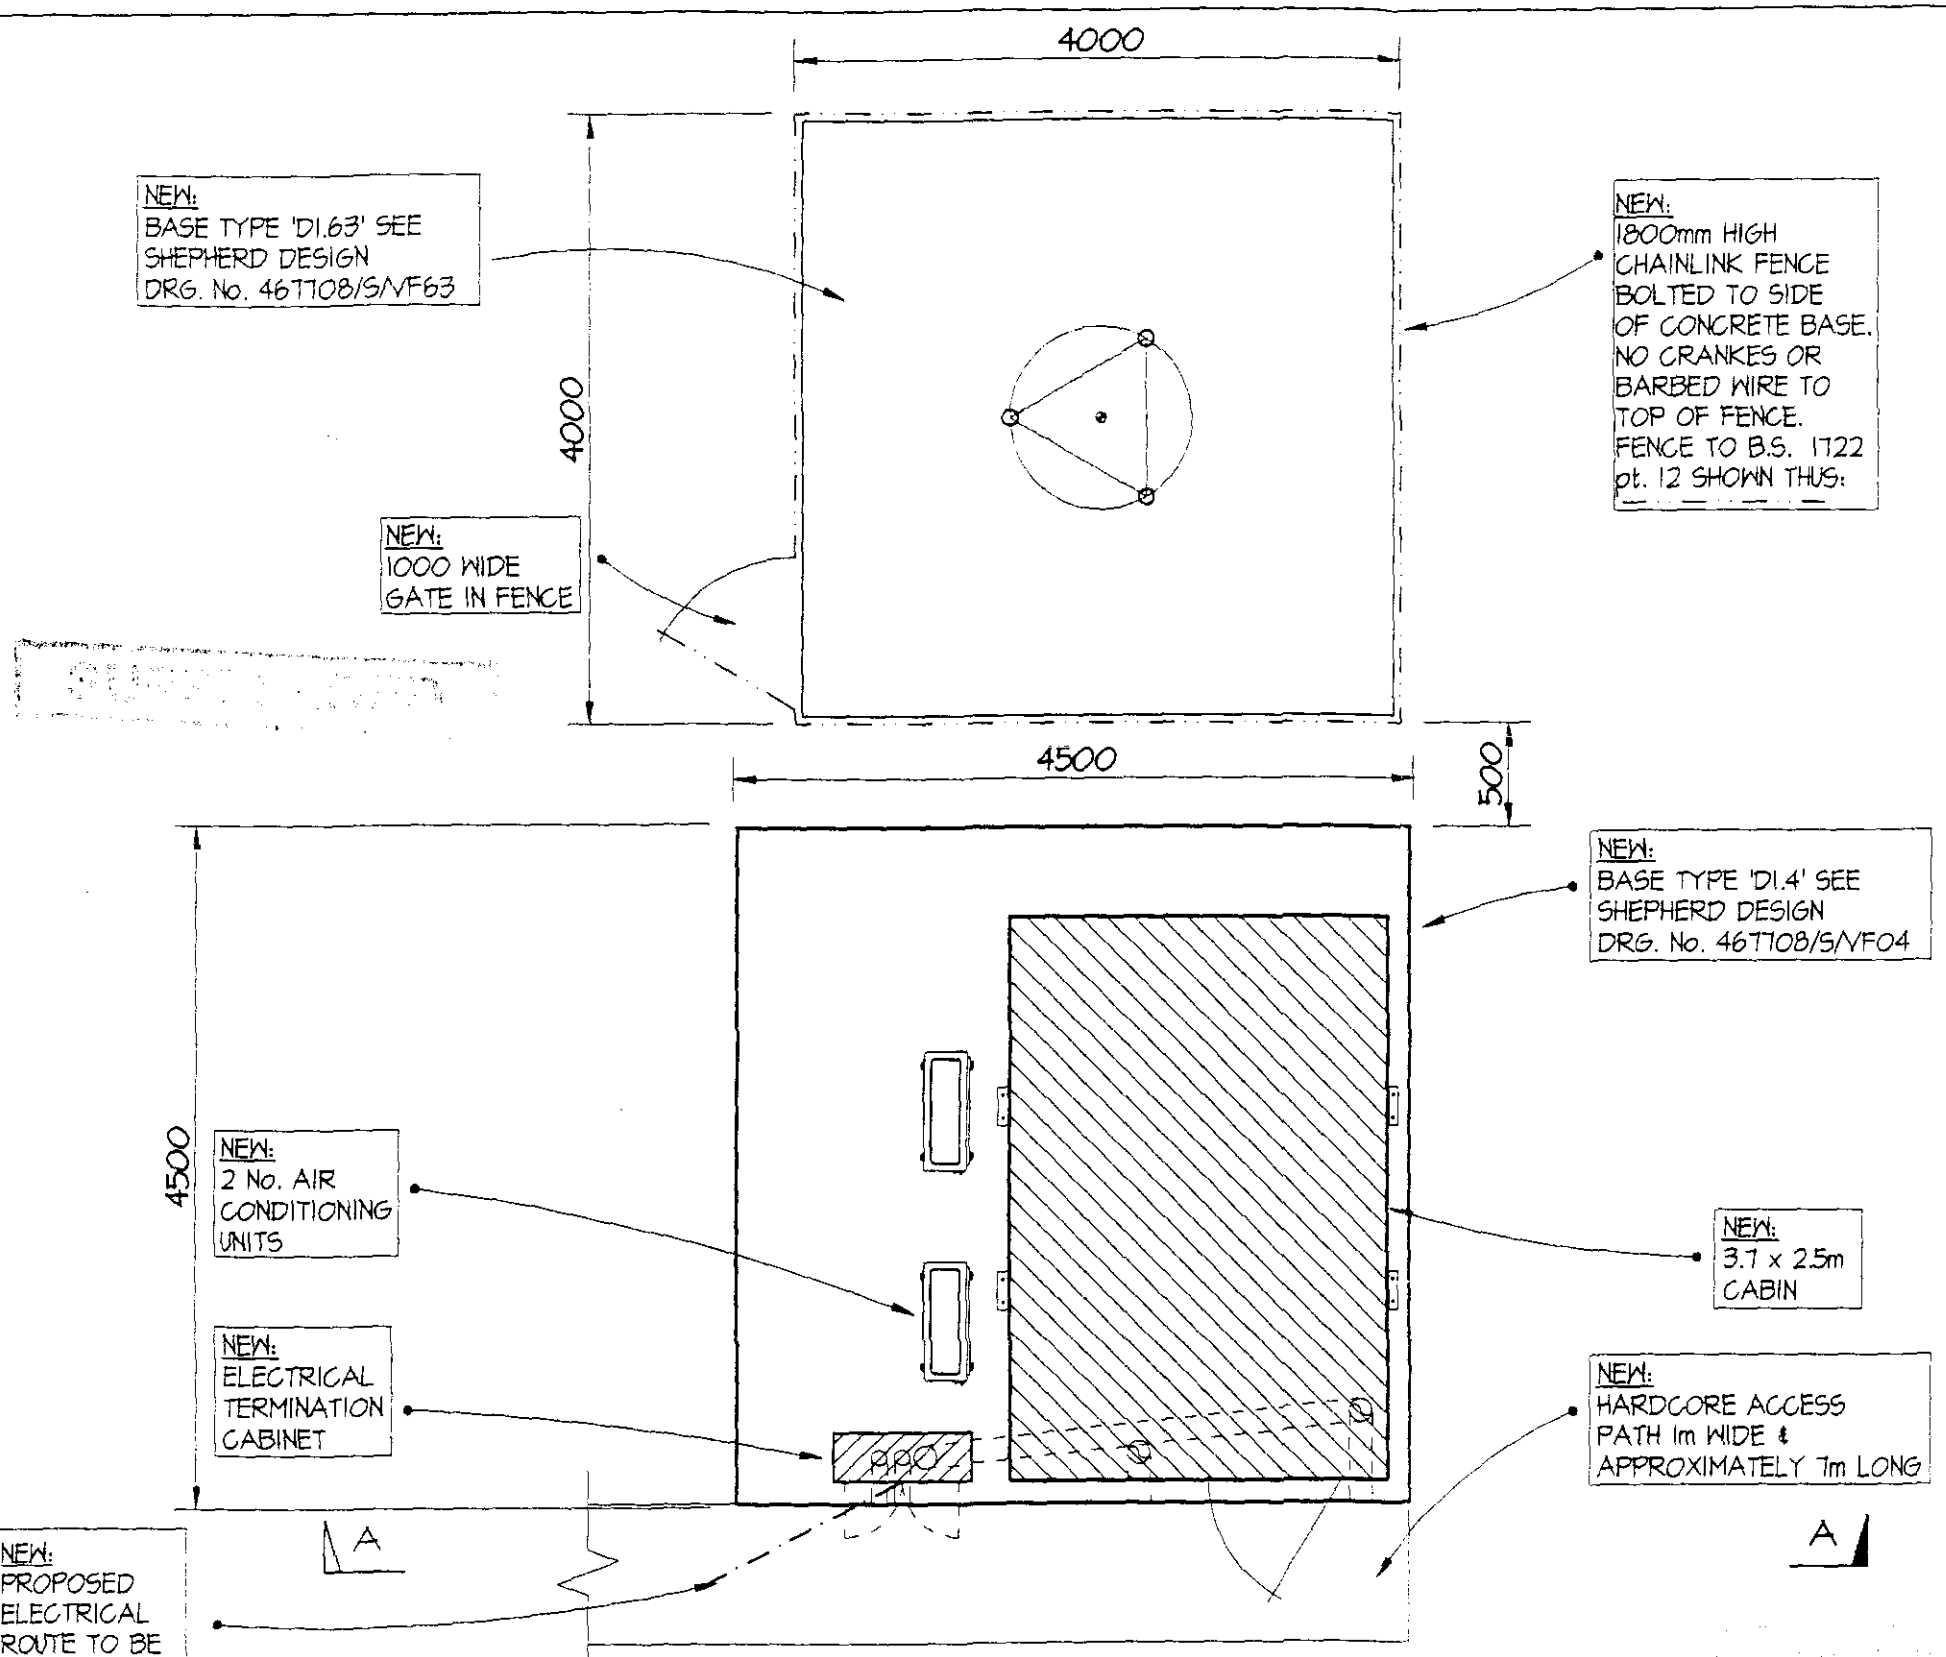

FOUNDATION PLAN (1:50)

NOTES

1. DO NOT SCALE OFF THIS DRAWING
2. THIS DRAWING IS TO BE READ IN CONJUNCTION WITH DRG No.'s 3169A-C

CONSTRUCTION NOTES

1. CABIN TO BE CONTAINERISED
2. STANDARD BASE CONSTRUCTION.
3. ALL DUCTS TO HAVE LONG RADIUS EASY BENDS
4. SD TO ARRANGE SOIL INVESTIGATION
5. EXISTING LAND DRAINS RUN THROUGH LAND AND ACCESS TRACK
6. PLANNING NOTICE TO BE FIXED TO THE NEAREST LAMPOST ON THE ROAD SIDE.
7. S.C.L. TO CONSTRUCT NEW HARDCORE TURNING AREA
8. NEW 1m WIDE HARDCORE ACCESS PATH REQUIRED TO SITE APPROX. 7m LONG.

SOUTH HOLLAND
21 AUG 2000
Ref: 1029/00

Date	Issue	Amendment	By	Chk

SHEPHERD design
Shepherd Design
Frederick House
Fulford Road
York Y010 4EA
England
Tel: +44 (0)1904 654533
Fax: +44 (0)1904 610256
Certificate No: FS25312

Drawing Issue Status: PRELIMINARY ☐ TENDER ☐ CONSTRUCTION ☐

Client: vodafone


Drawn:	O Wood
Date:	10/08/00
Scale:	1:50
Checked:	J Leffler

Project: CELL SITE 30558 D
MOULTON SEAS END

Drawing Title: FOUNDATION PLAN

Dwg No:	396170	S	3169	B	SD	-

© Shepherd Design

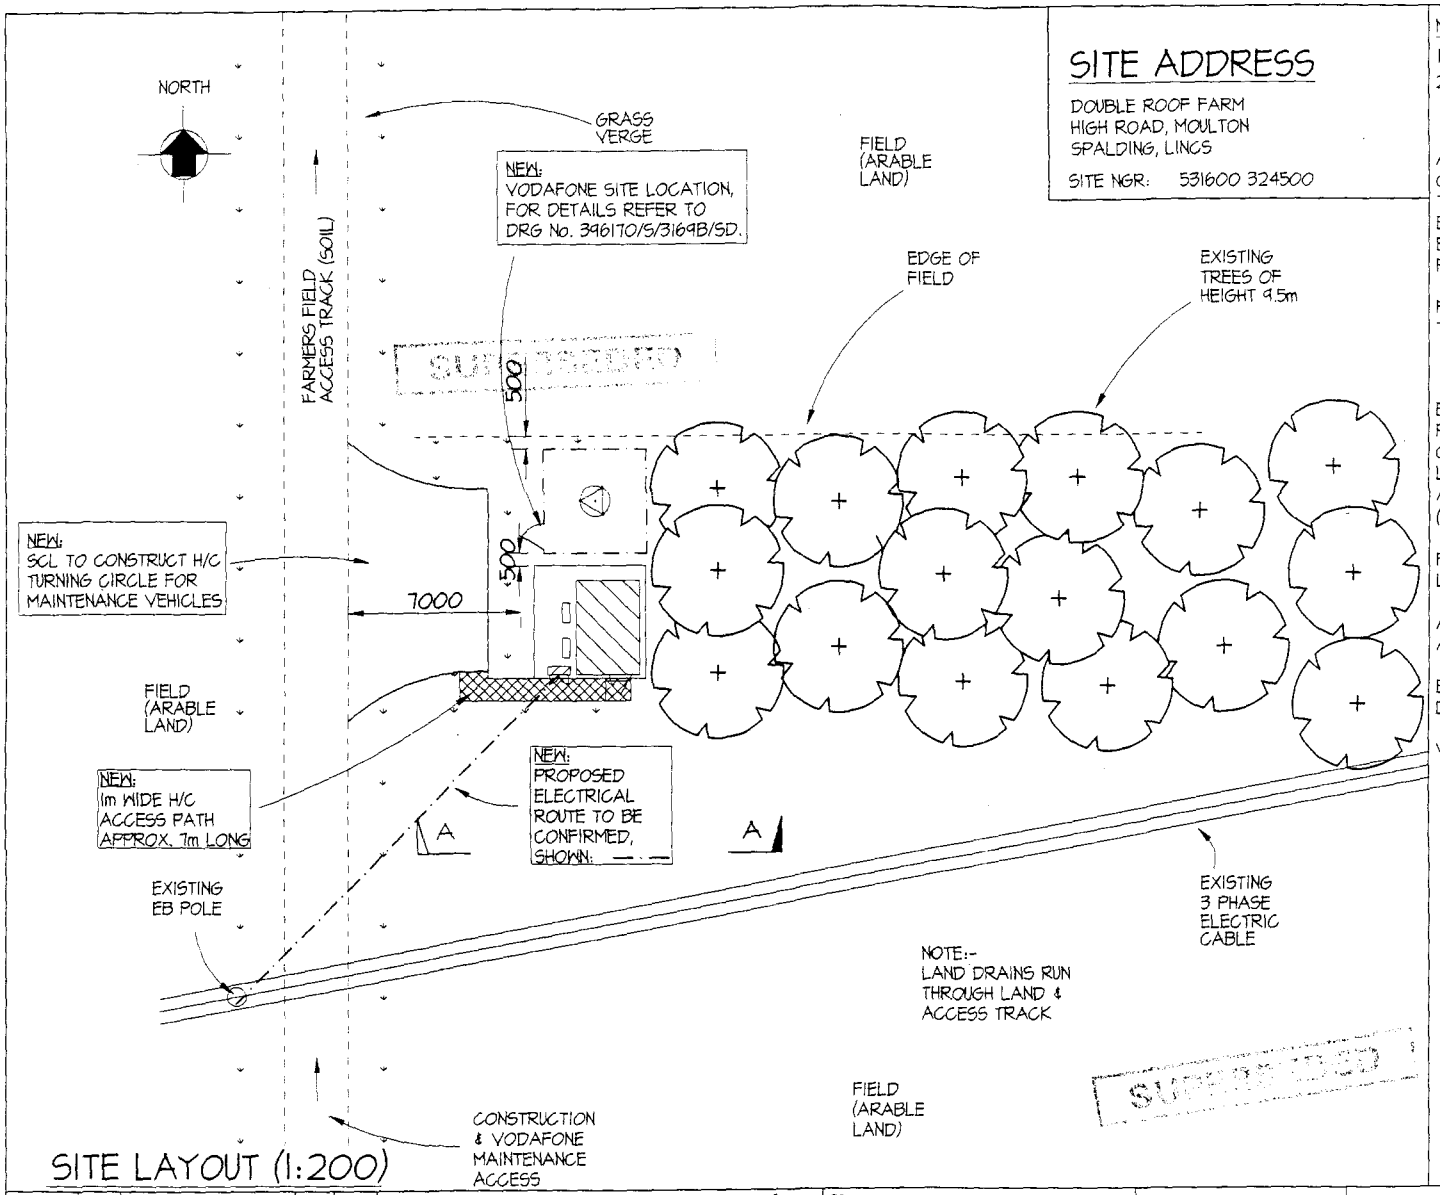

SITE LAYOUT (1:200)

SITE ADDRESS

DOUBLE ROOF FARM
HIGH ROAD, MOULTON
SPALDING, LINCS

SITE NGR: 531600 324500

NOTES

1. DO NOT SCALE OFF THIS DRAWING
2. THIS DRAWING IS TO BE READ IN CONJUNCTION WITH DRG No.'s 3169A-C

ANTENNA TYPE:	6 No. ADC XPD T210 PANEL ANTENNAE
ORIENTATION:	90, 210 & 330 DEGREES EGN.
TOWER TYPE:	15m ADC 1003 UP LATTICE TOWER
BASE TYPE:	'D1.4' & 'D1.63'
EQUIPMENT:	3.7m x 2.5m CABIN
POWER SUPPLY:	3 PHASE 45 KVA
FOR ACCESS CONTACT:	RICHARD BARLOW
TEL.	(01406) 370268

EARTH BONDING OF CABLE TRAY AND CONNECTION TO LIGHTNING PROTECTION SYSTEM TO BE IN ACCORDANCE WITH 16th EDITION OF I.E.E REGULATIONS AND RELEVANT BRITISH STANDARDS. LIGHTNING PROTECTION IS TO BE PROVIDED TO ALL ANTENNAS AND ASSOCIATED STEELWORK IN ACCORDANCE WITH BS. 6651 (1985)

FOUNDATIONS TO BE CAREFULLY HAND DUG AND C.A.T USED TO LOCATE EXISTING SERVICES

ALL FOUNDATION BASES TO BE CAST WITH TOP SURFACE 150mm ABOVE EXISTING GROUND LEVEL UNLESS NOTED OTHERWISE.

ELECTRICS TO BE AN ELECTRICITY BOARD SUPPLY. DETAILS HELD.

VODAFONE CONTROLLER: MICHAEL DEVLIN

SOUTH KESTEVEN DC
HOUSING & PLANNING
21 AUG 2000
Ref: 1029/00

Date	Issue	Amendment	By	Chk

SHEPHERD design
Shepherd Design
Frederick House
Fulford Road
York Y010 4EA
England
Tel: +44 (0)1904 654533
Fax: +44 (0)1904 610256
Certificate No: FS25312

Client: vodafone

Drawn: O Wood
Date: 10/08/00
Scale: 1:200
Checked: J Leffler


Project: CELL SITE 30558 D
MOULTON SEAS END

Drawing Title: SITE LAYOUT


Dwg No: 396170 | S | 3169 A | SD | -

© Shepherd Design

Drawing Issue Status: PRELIMINARY ☐ TENDER ☐ CONSTRUCTION ☐

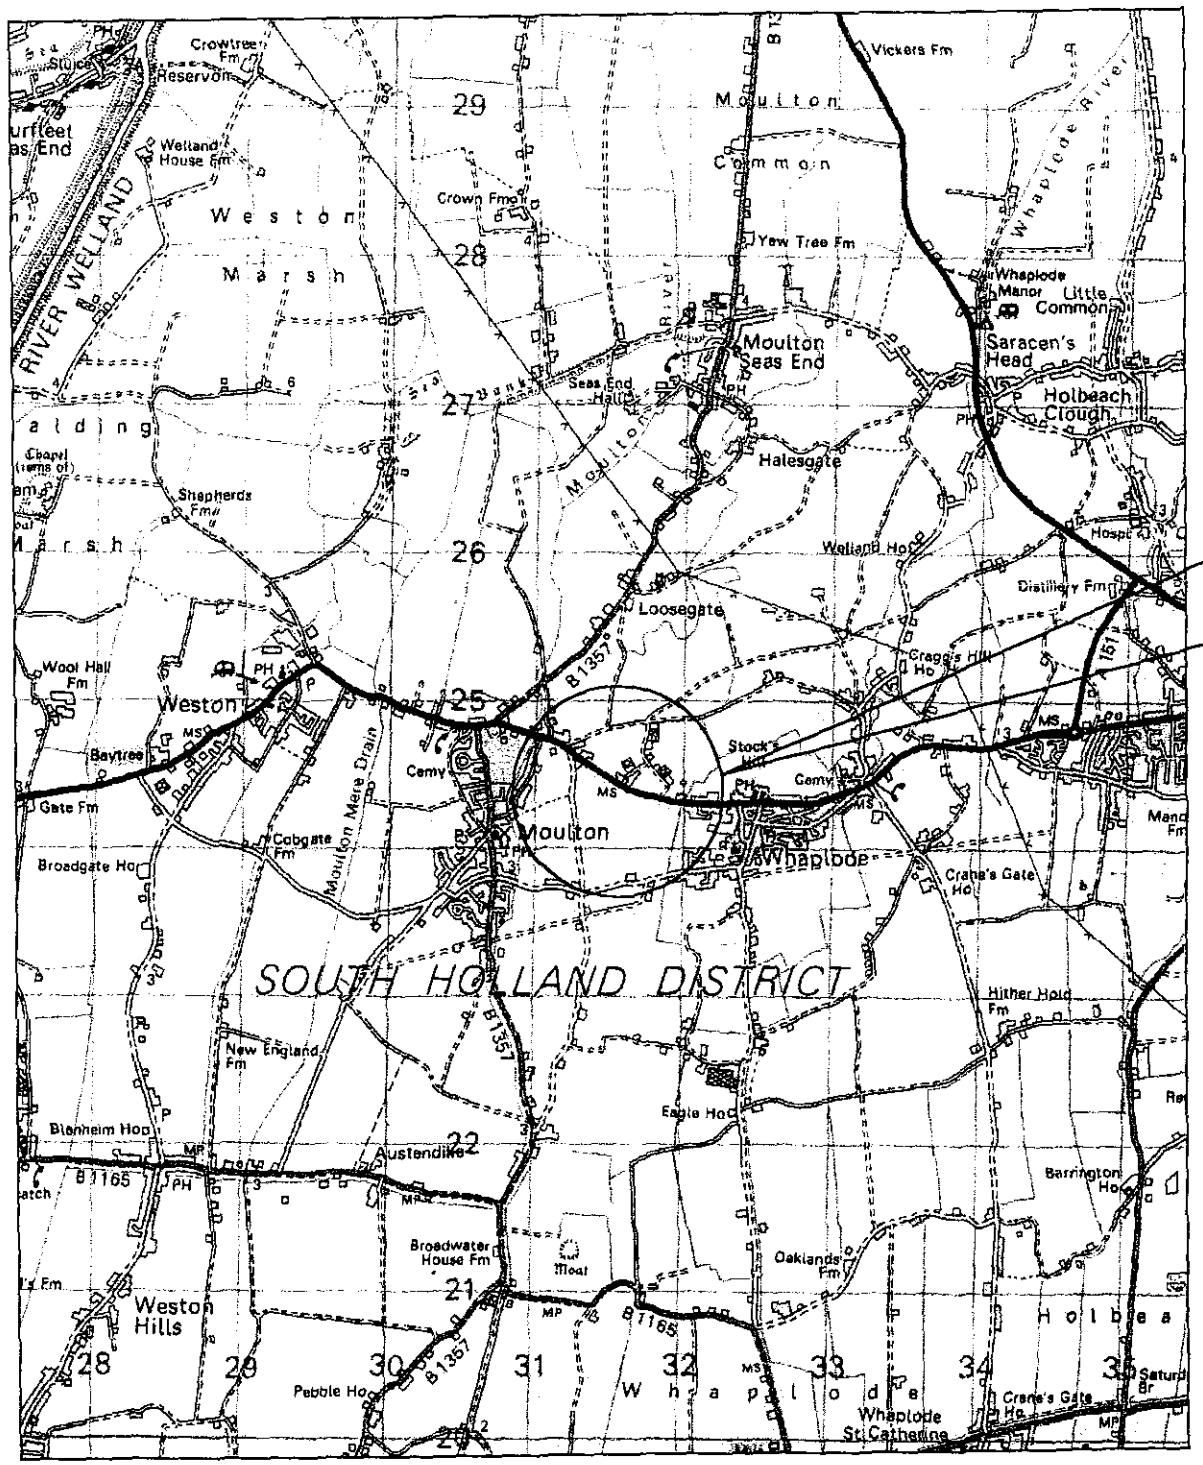

SITE LOCATION

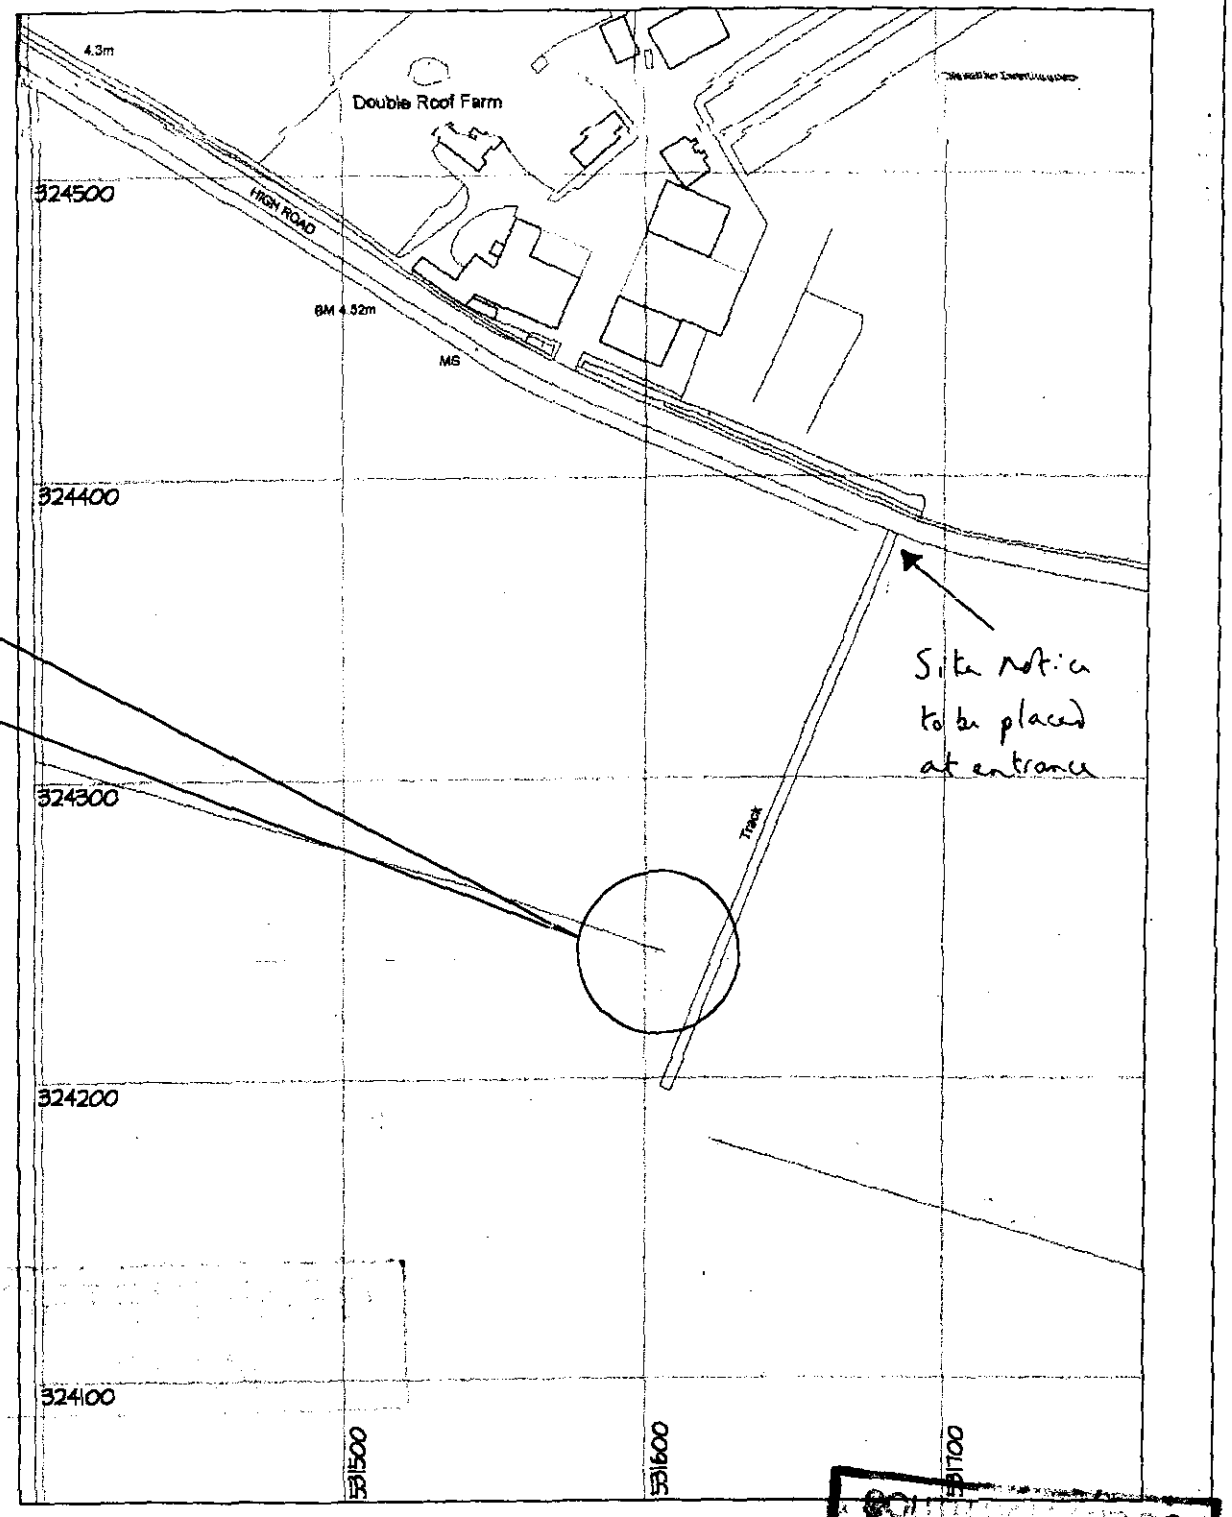

NORTH

AREA LOCATION PLAN (1:50000)

DOUBLE ROOF FARM
HIGH ROAD, MOULTON
SPALDING, LINCOLNSHIRE

SITE LOCATION PLAN (1:1250)

SITE NGR: 531600 324500

SOUTH HOLLAND DC
HOUSE[illegible]NING
21 AUG 2000
Ref: 1029/00

Date	Issue	Amendment	By	Chk

SHEPHERD design
Shepherd Design
Frederick House
Fulford Road
York Y010 4EA
England
Tel: +44 (0)1904 654533
Fax: +44 (0)1904 610256
Certificate No FS25312

Client: vodafone

Drawing Issue Status: PRELIMINARY ☐ TENDER ☐ CONSTRUCTION ☐

Drawn:	N/A
Date:	14/08/00
Scale:	As Shown
Checked:	JL

Project: Cell Site 30558 D
MOULTON SEAS END

Drawing Title: Site Location Maps

Dwg No: 396170 | S | 3169M | SD | -

© Shepherd Design